


Do Not Scale, except for planning purposes. All dimensions and conditions are to be checked on site prior to preparing drawings or commencing any work. © This drawing is the property of SETT Planning & Architecture Limited and protected by the Copyright, Designs and Patents Act, 1988

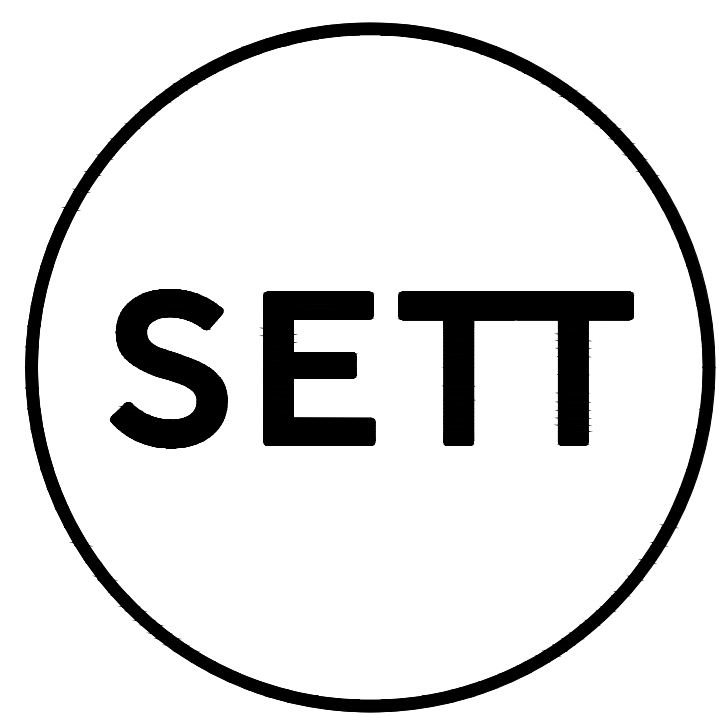


Roebuck House - 5 Roebuck Close - Reigate - RH2 7ER
01737 944 766 - hello@sett-pa.com - www.sett-pa.com

Rev.	Date	Notes	Drawn	Checked
A	29/04/2025	Street scene adjusted	ODS	CG



1:200 Proposed Street scene
01

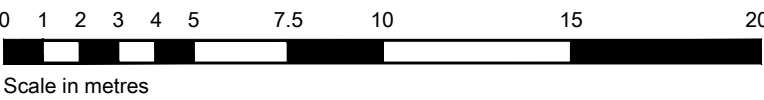

Client: Earlswood Homes			
Project: Land off College Lane Hursleypoint			
Drawing: Proposed Street Scene			
Scale: 1:200@A1	Drawn By: ODS	Checked By: CG	Issued For: INFORMATION
Drawing No. 01497 PL05			Revision A