


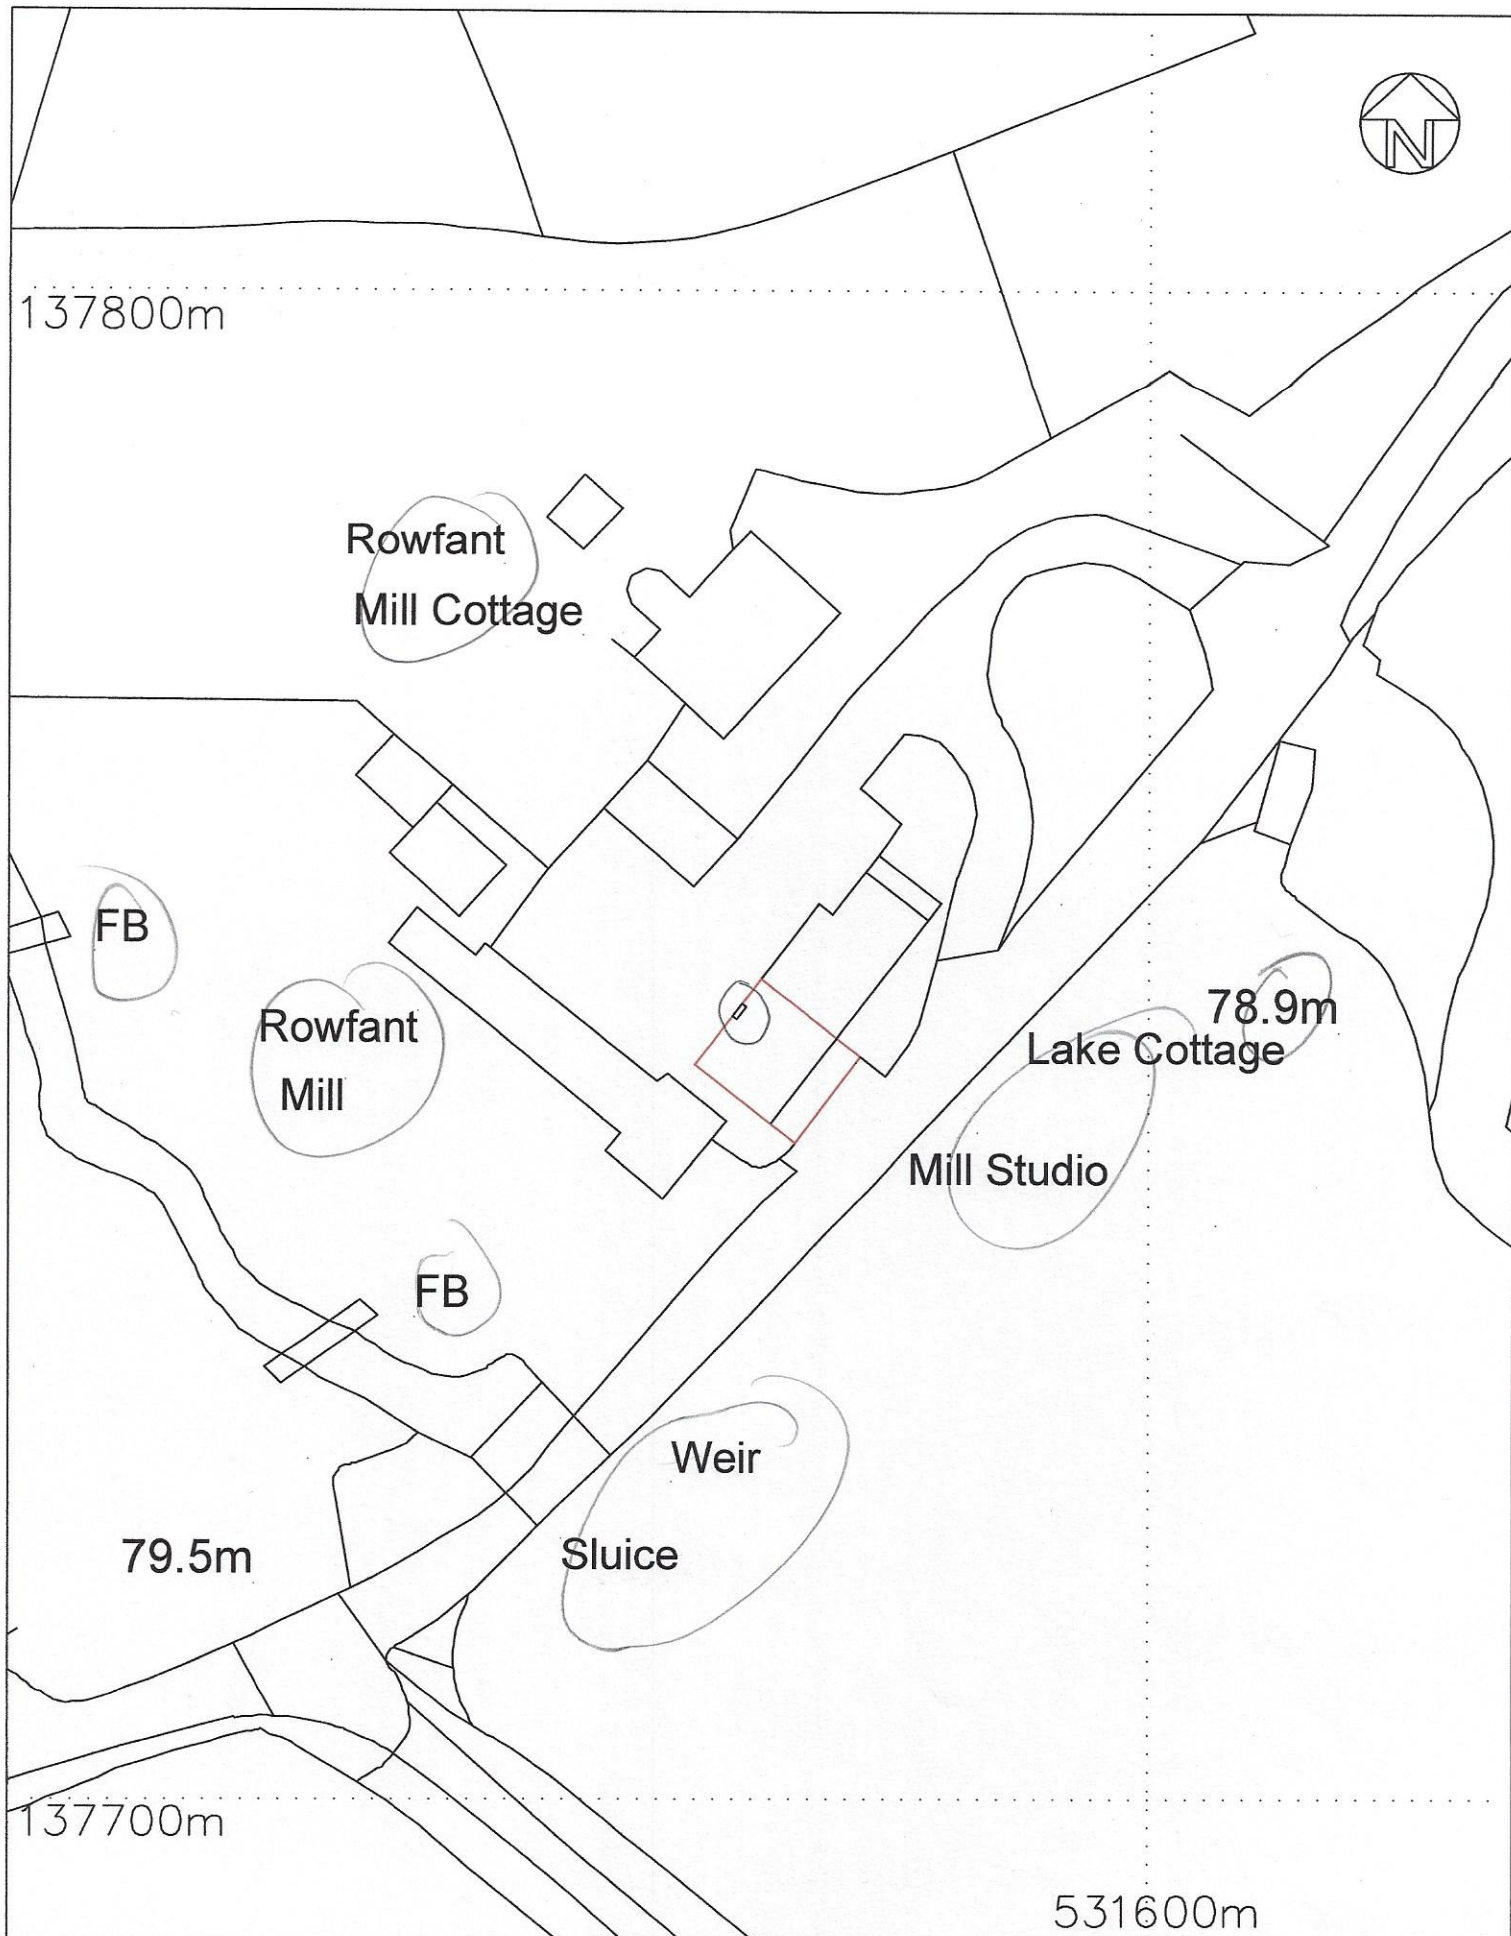

Philip Griffiths - Architect.
 3 Saint Johns Close, Cefn Coed,
 Merthyr Tydfil. CF48 2PE.
 Tel: 01685 370812.
 E Mail : Philip@philipgriffiths.co.uk

Mr. M.J. Woolford,
 Mill Studio, Old Hollow Lane, Rowfant,
 Crawley, West Sussex. RH10 4TB.
 Tel: 07788 553760.

EF/25/0028 : Retention of Air Ground Pump.
 Mill Studio, Old Hollow Lane, Rowfant,
 Crawley, West Sussex. RH10 4TB.

SITE LOCATION PLAN.

Date.	May 2025
Drawn by.	PG.
Scale.	1:500 mm
Drawing Number.	01