


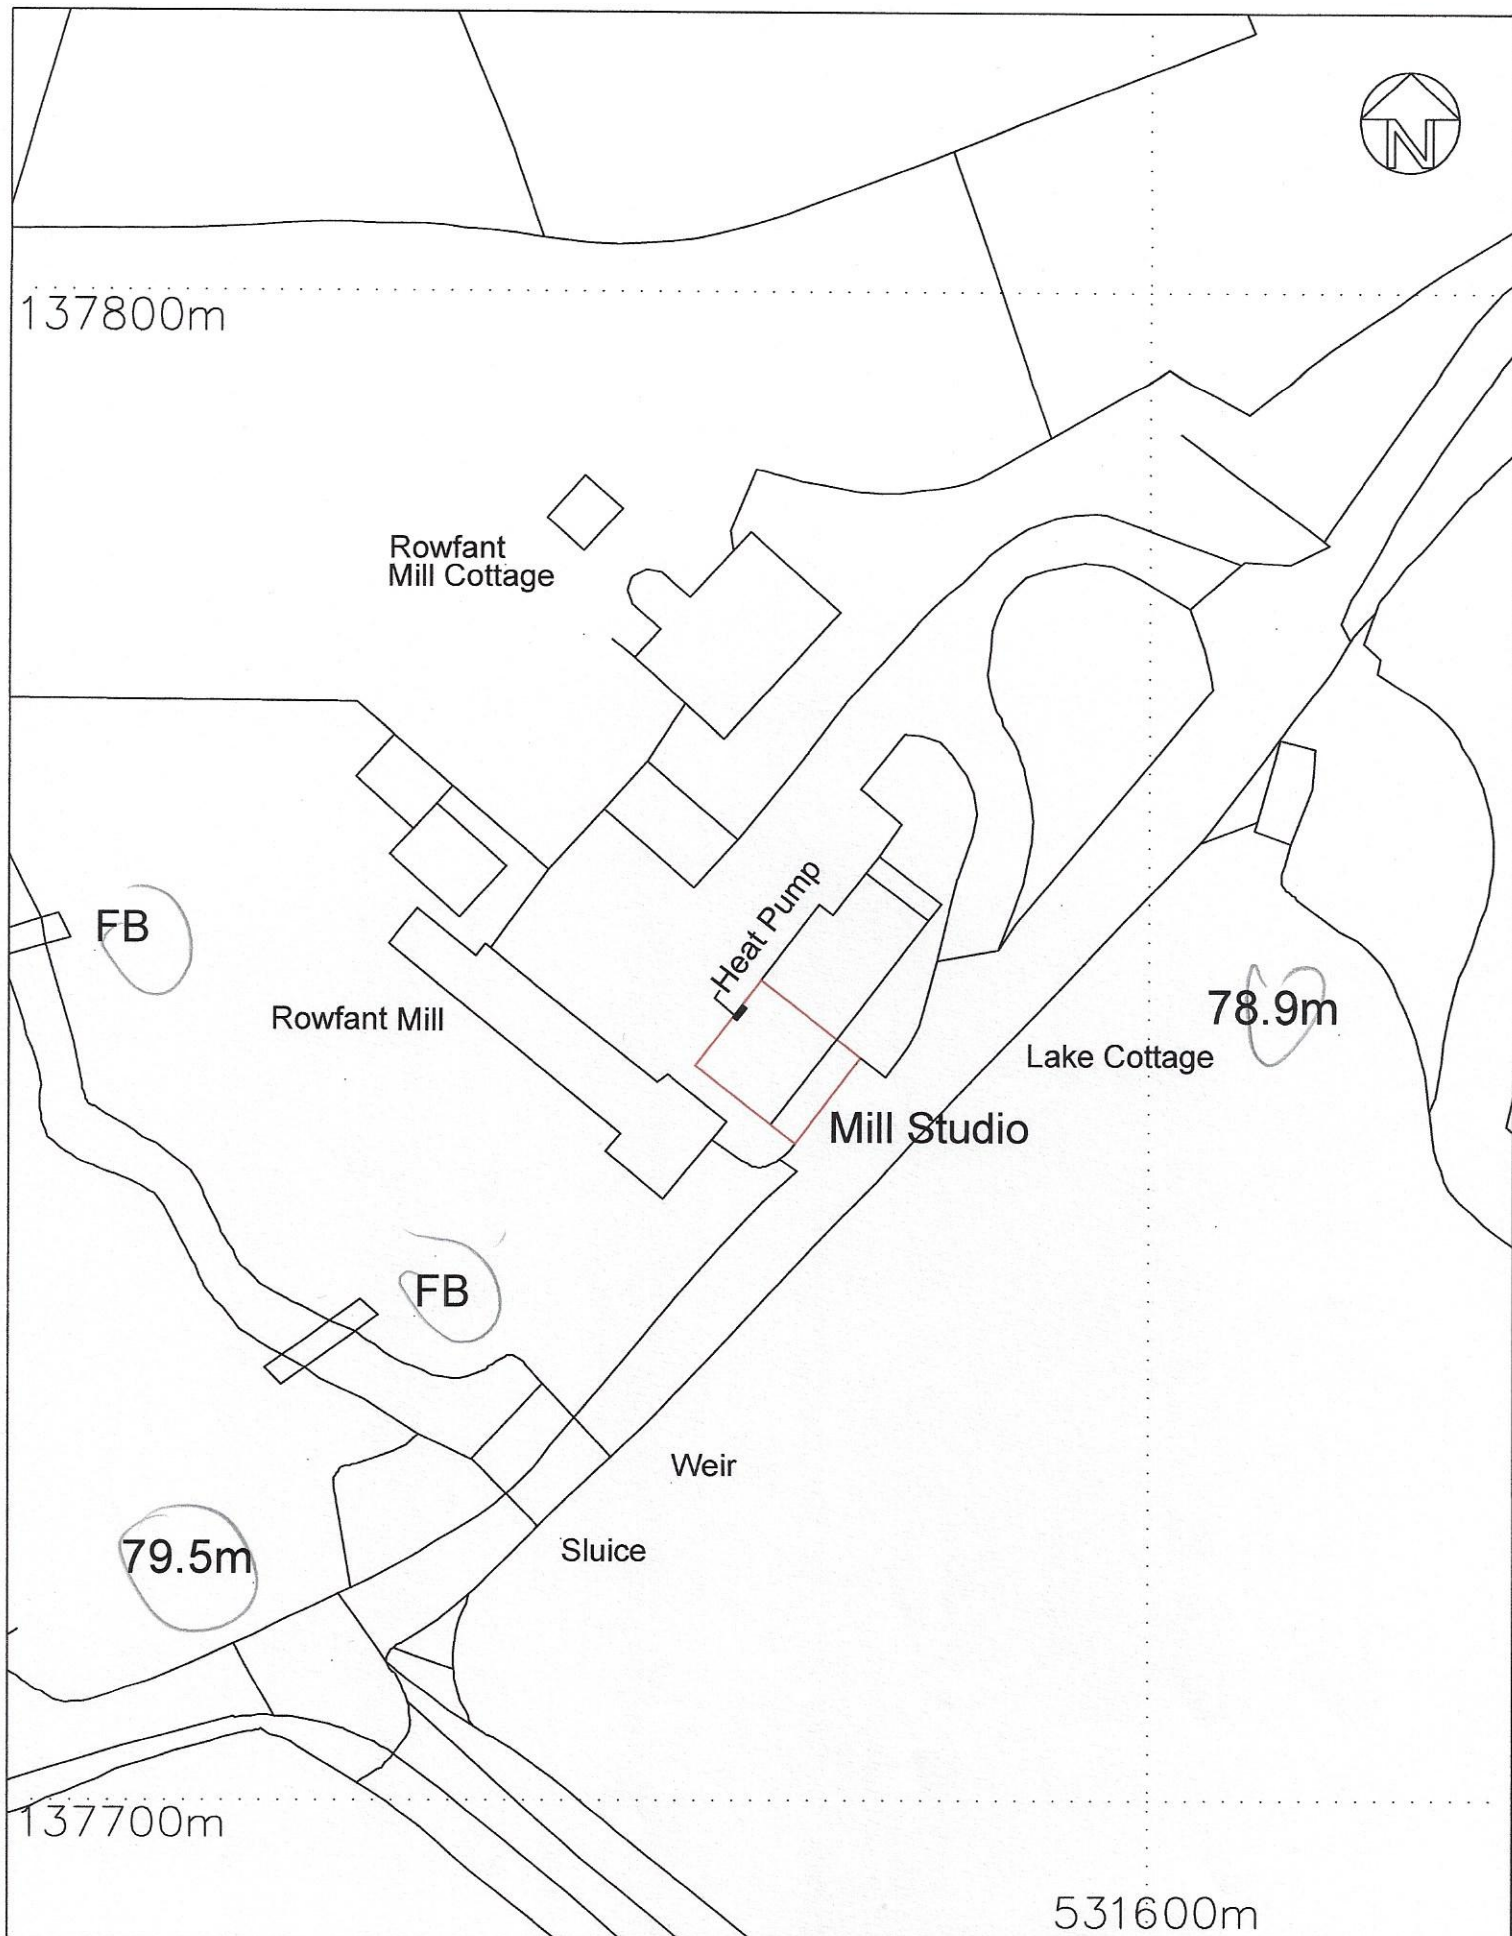

Philip Griffiths - Architect.
 3 Saint Johns Close, Cefn Coed,
 Merthyr Tydfil. CF48 2PE.
 Tel: 01685 370812.
 E Mail : Philip@philipgriffiths.co.uk

Mr. M.J. Woolford,
 Mill Studio, Old Hollow Lane, Rowfant,
 Crawley, West Sussex. RH10 4TB.
 Tel: 07788 553760.

EF/25/0028 : Retention of Air Ground Pump.
 Mill Studio, Old Hollow Lane, Rowfant,
 Crawley, West Sussex. RH10 4TB.
 SITE BLOCK PLAN.
 with Position of Air Ground Pump shown.

Date.	May 2020
Drawn by.	PG.
Scale.	1:500 mm
Drawing Number.	02