




front elevation
north

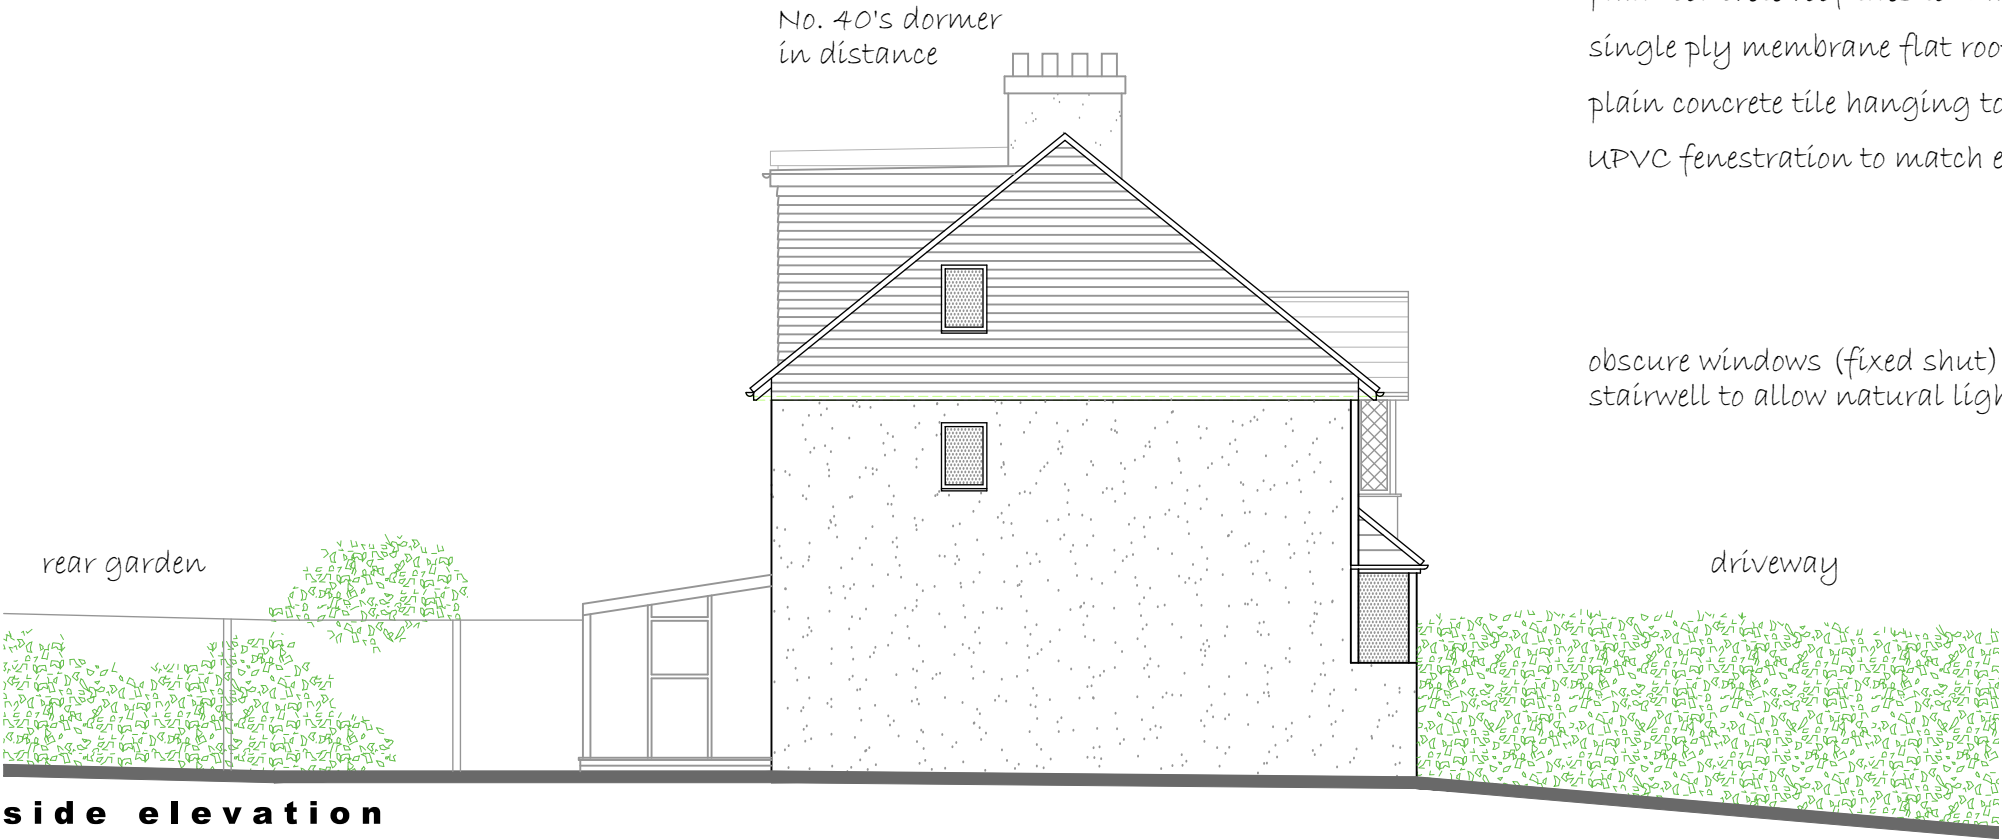

side elevation
east

0 1m 5m 10m

notes + revisions				client + project		title	scale	number
A	23.04.2025	Rear extension (covered by separate Householder Application) removed for clarity.		Mr. J. Beeby & Mr. L. Trenaman			1 : 100 @ A3	2543.PL06A
				42 Stanford Avenue				
				Hassocks		Proposed Front + Side Elevations	20.03.2025	PLANNING