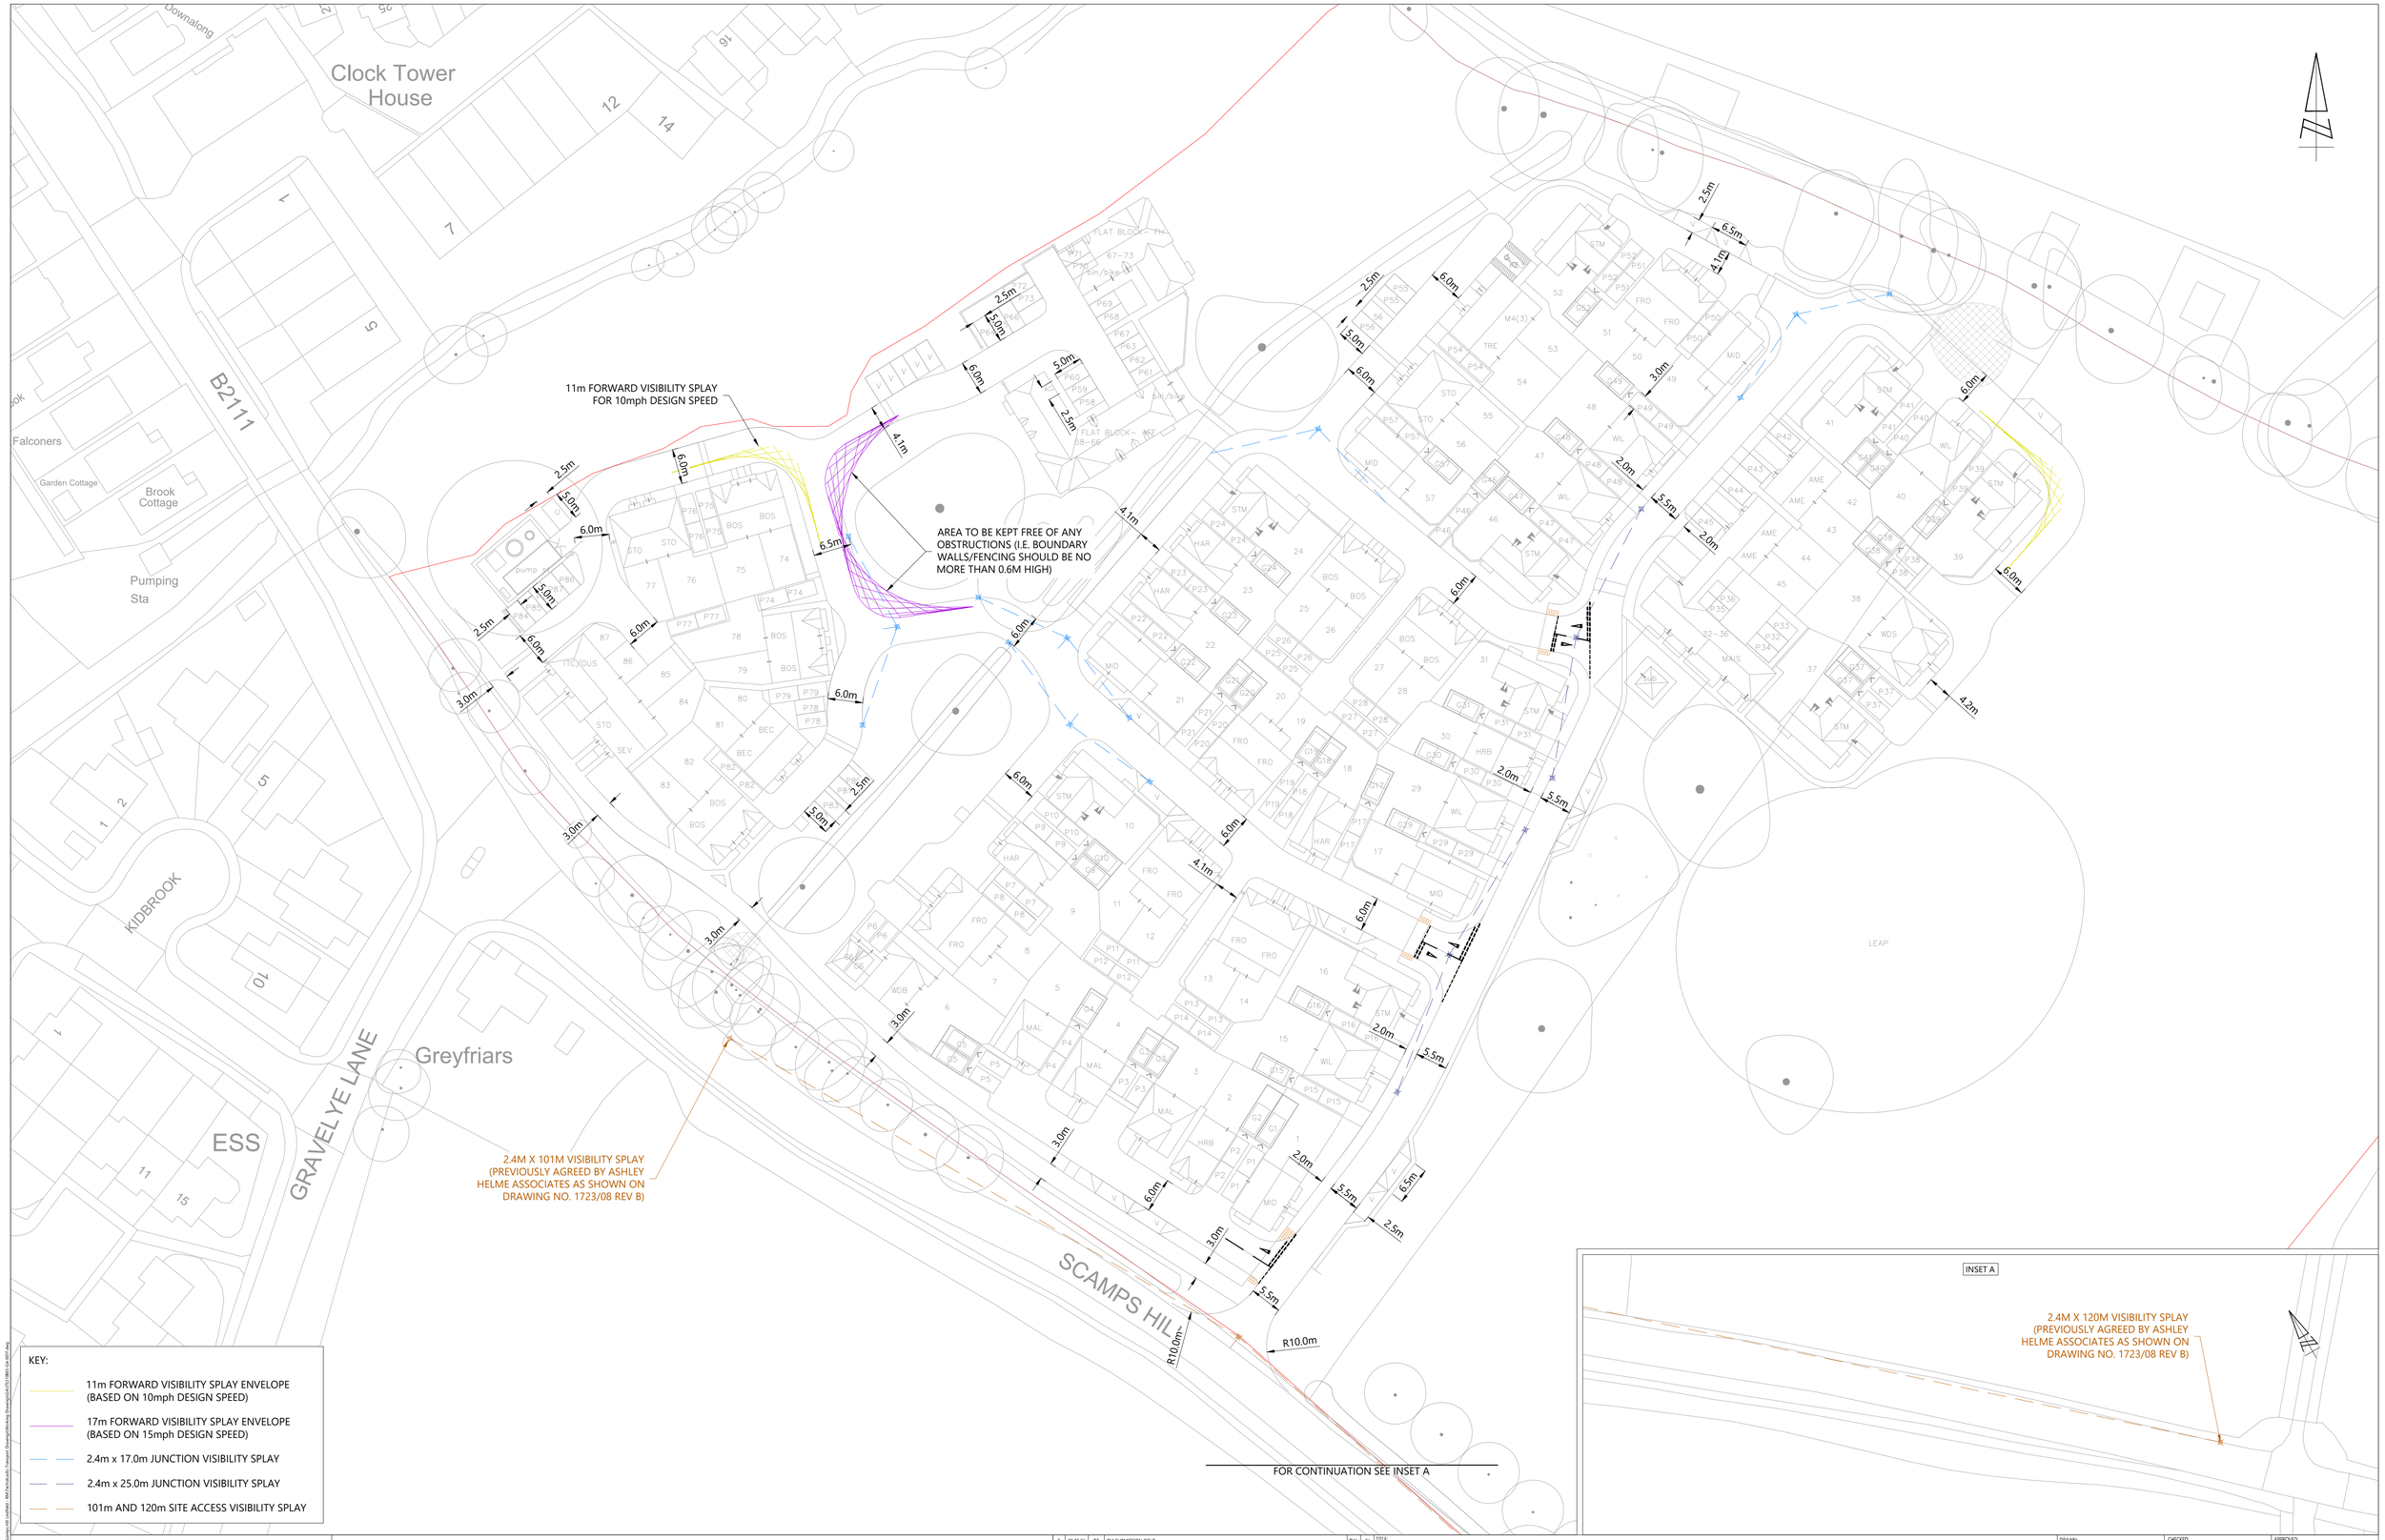


KEY:

- 11m FORWARD VISIBILITY SPLAY ENVELOPE (BASED ON 10mph DESIGN SPEED)
- 17m FORWARD VISIBILITY SPLAY ENVELOPE (BASED ON 15mph DESIGN SPEED)
- 2.4m x 17.0m JUNCTION VISIBILITY SPLAY
- 2.4m x 25.0m JUNCTION VISIBILITY SPLAY
- 101m AND 120m SITE ACCESS VISIBILITY SPLAY

i-Transport

Lakeside North Harbour, Building 1000, Lakeside North Harbour Western Road, Portsmouth, Hampshire, PO6 3EZ Tel: 03316 300366

www.i-transport.co.uk

SCALE BAR @ 1:500

0 5 10 25 50

DRAWING ISSUED FOR FEASIBILITY CONSIDERATION AND PLANNING PURPOSES ONLY. DRAWING NOT TO BE USED FOR CONSTRUCTION. i-TRANSPORT LLP ACCEPT NO RESPONSIBILITY FOR ERRORS MADE BY OTHERS IN SCALING FROM THIS DRAWING. MEASUREMENTS SHOULD BE TAKEN FROM FIGURED DIMENSIONS ONLY. DRAWING IS SUITABLE FOR PLANNING STAGE ONLY. FURTHER CONSIDERATION REQUIRED BY DETAILED DESIGN TEAM.
© CROWN COPYRIGHT 2024 OS LICENCE No. AC0000812921

REV	DATE	BY	DESCRIPTION	CHK	APP
F	01.05.26	TC	RM SUBMISSION ISSUE	TWa	SJ
E	17.04.26	TC	NOTE DELETED	TWa	SJ
D	16.04.26	TC	SITE LAYOUT HAS BEEN UPDATED	TWa	SJ
C	31.03.26	TA	SITE LAYOUT HAS BEEN UPDATED	TWa	SJ
B	16.03.26	TC	SITE LAYOUT HAS BEEN UPDATED	TWa	SJ
A	18.02.26	TA	SITE LAYOUT HAS BEEN UPDATED	TWa	SJ

STATUS: FOR INFORMATION

TITLE: SITE LAYOUT REVIEW - VISIBILITY SPLAYS AND GEOMETRY

PROJECT: SCAMPS HILL, LINDFIELD

CLIENT: CREST NICHOLSON SOUTH

DRAWN:	CHECKED:	APPROVED:
TA	TWa	SJ
PROJECT No:	SCALE @ A1:	DATE:
ITS210865	1:500	29.01.26
DRAWING No:		REV:
ITS210865-GA-001		F