




- Existing Fabric
- Proposed Fabric

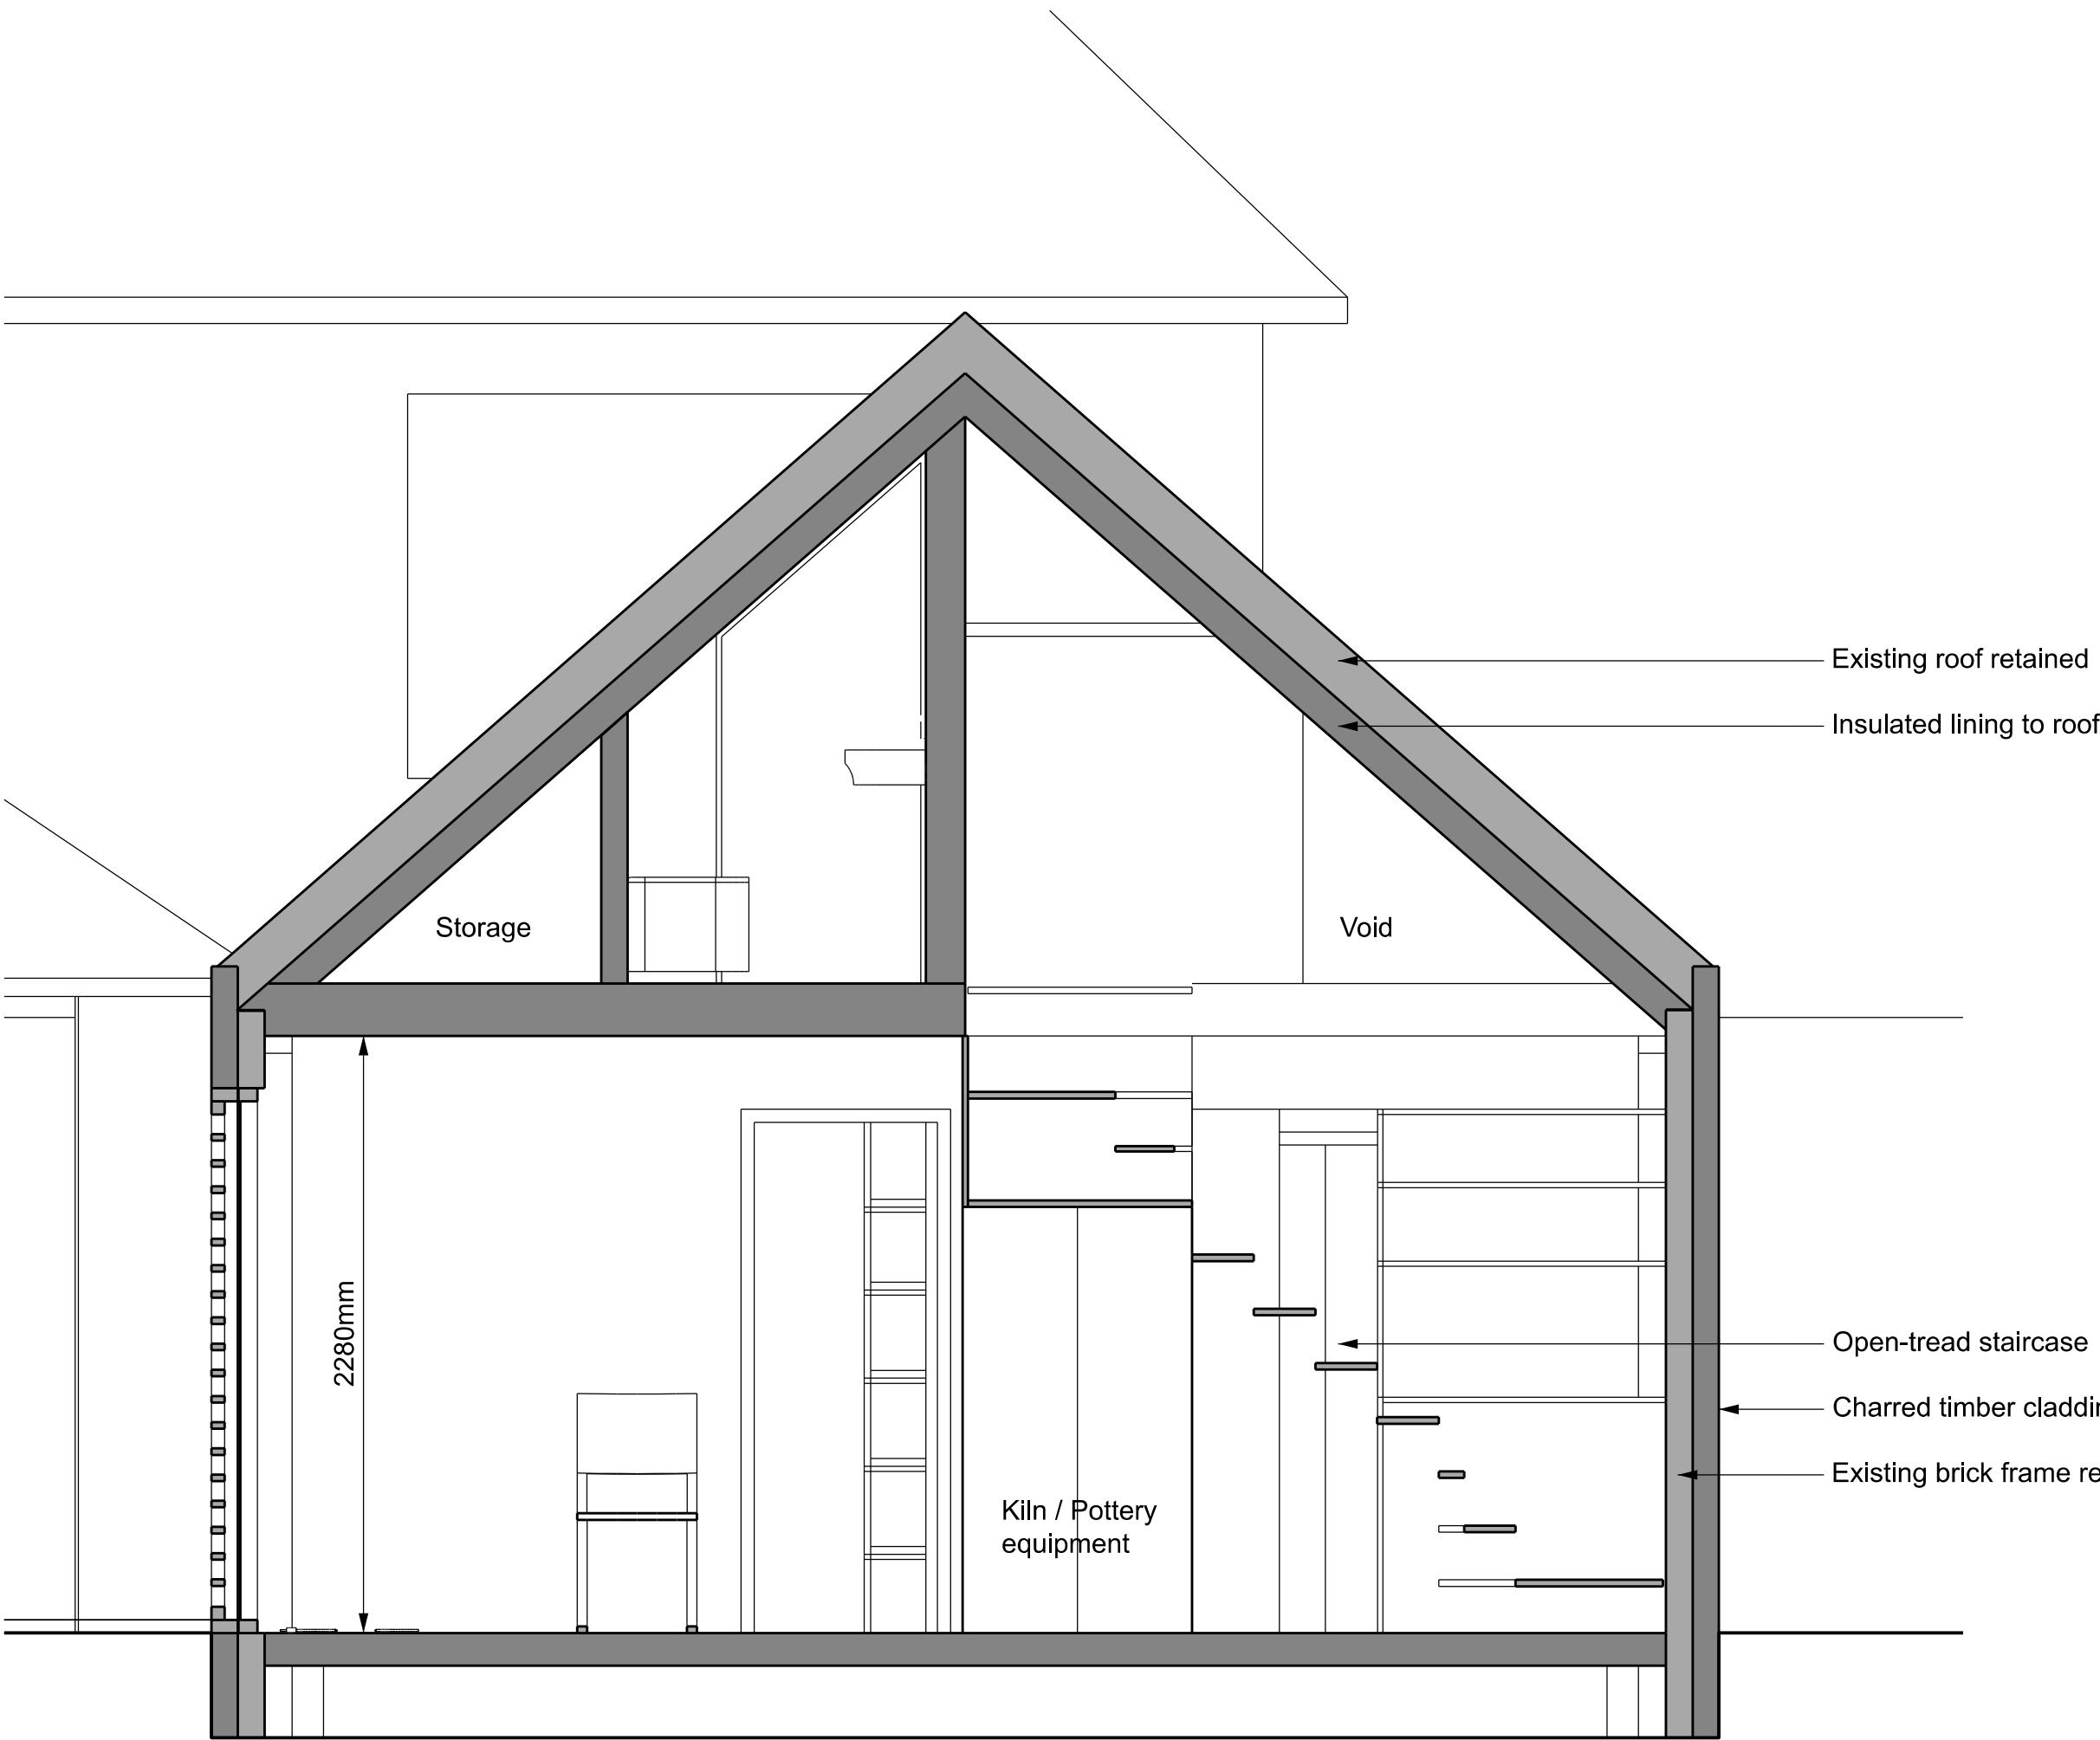

SECTION AA

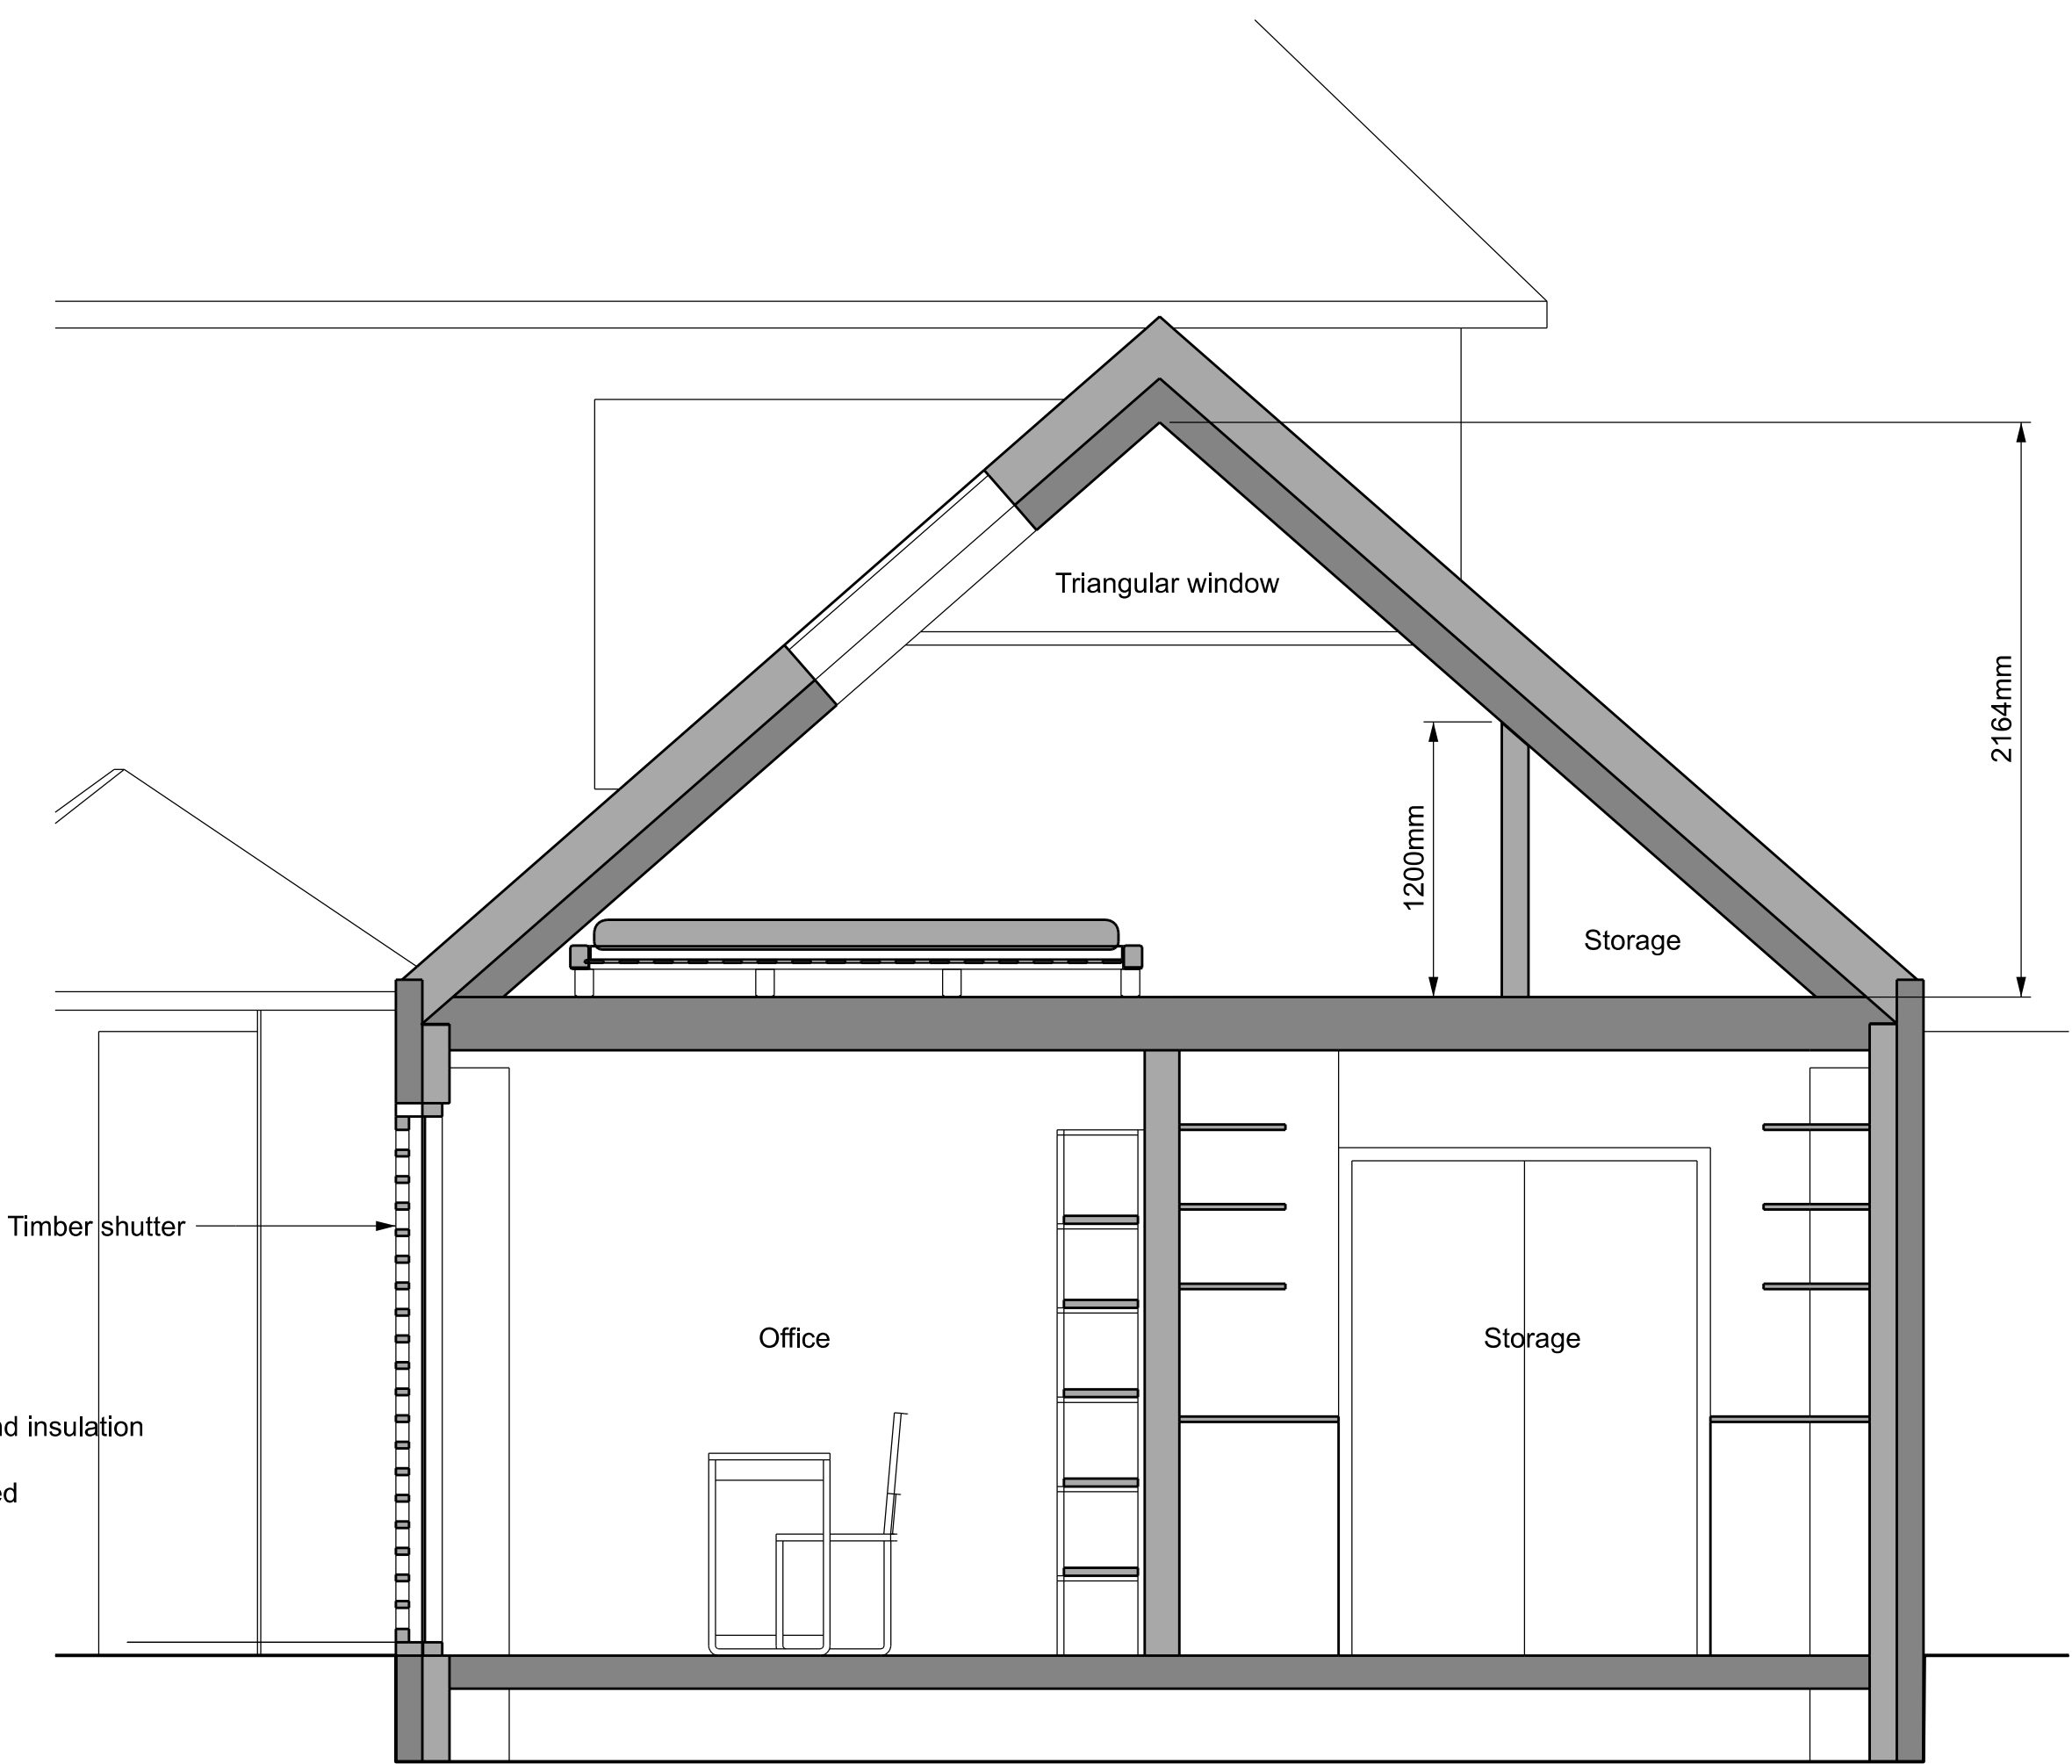

SECTION BB

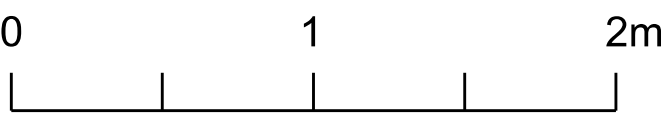

revision	date	
-	03.07.26	First Issue
A	07.07.26	Client comments Incorporated
B	15.07.26	Client comments Incorporated Planning

Andrew Paine
Architecture

T 020 7207 5898
E studio@aparchitecture.co.uk
W www.aparchitecture.co.uk

job title
HAZELWOOD HOUSE
GARAGE

drawing title
Proposed Sections

scale	status
1:25 at A1; 1:50 at A3	PLANNING

project	drawing	revision
26009	120	B