



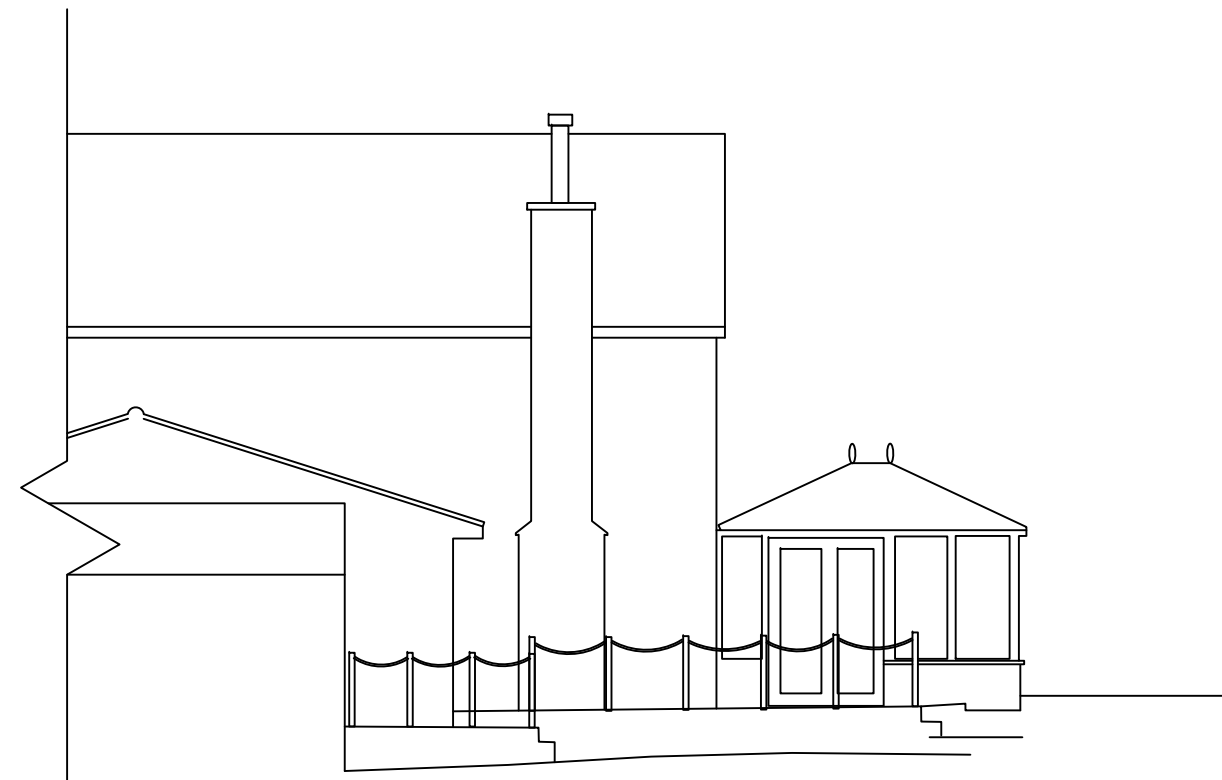


North Elevation as existing



West Elevation as existing

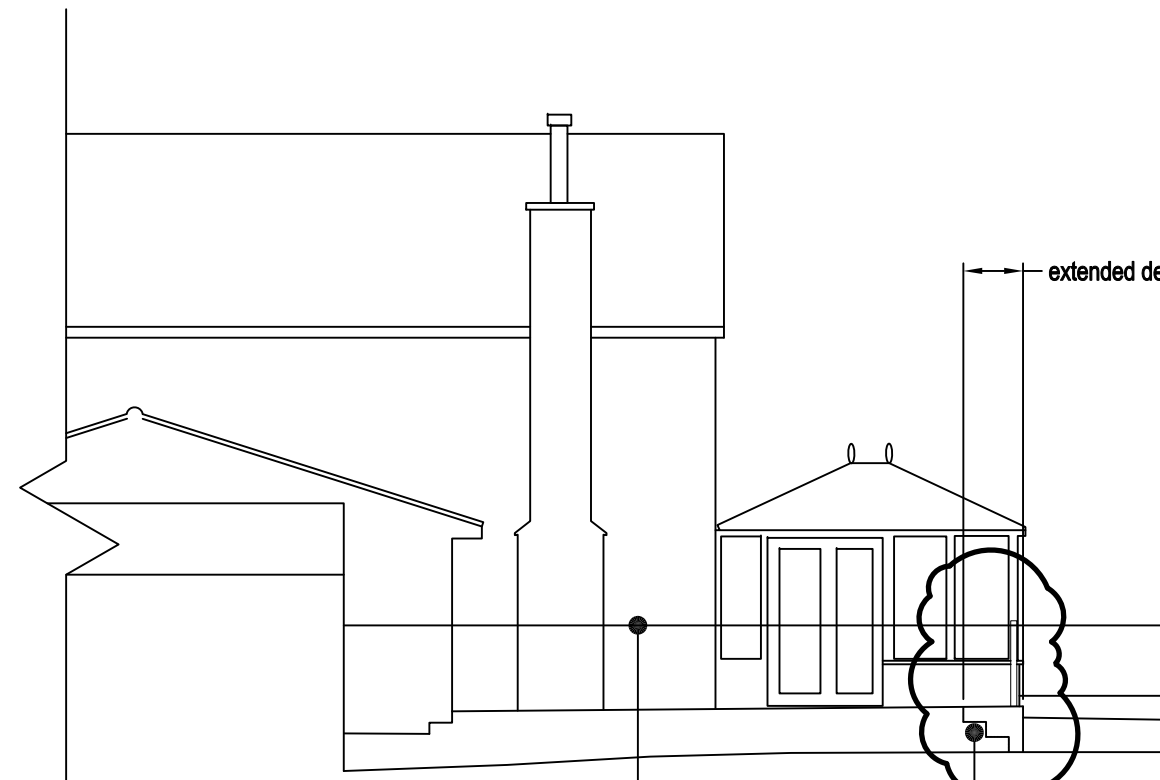


North Elevation as proposed


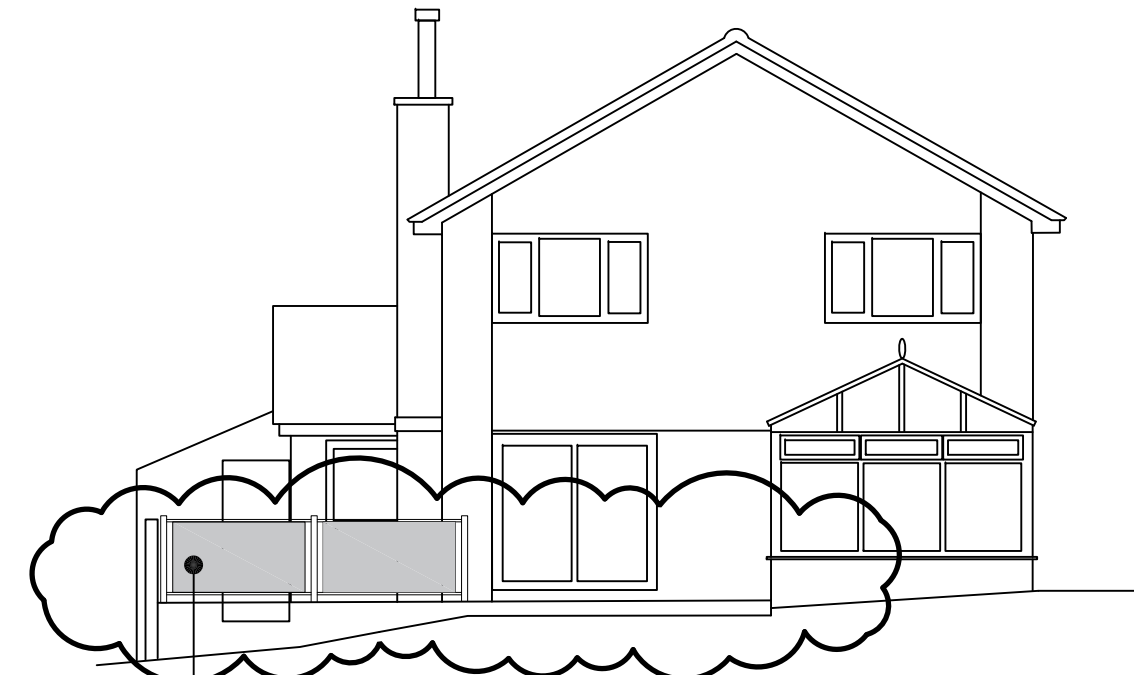


West Elevation as proposed



NOTES
Do not scale from this drawing.
Any discrepancies should be reported immediately.
This drawing is copyright. It must not be reproduced or disclosed to third parties without our prior permission.
This drawing is to be read in conjunction with all relevant consultants, specialist manufacturers drawings and specifications.
Any surveyed information incorporated within this drawing cannot be guaranteed as accurate unless confirmed by fixed dimension.
All dimensions are in millimetres unless noted otherwise.

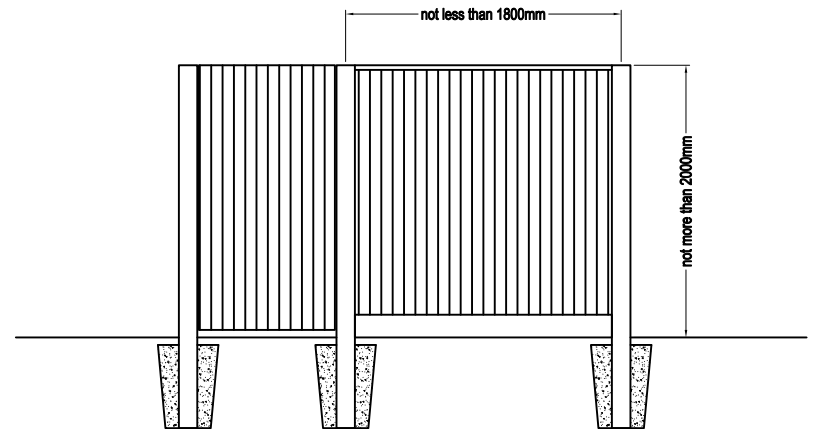

Typical closeboard fence elevations (1:50)

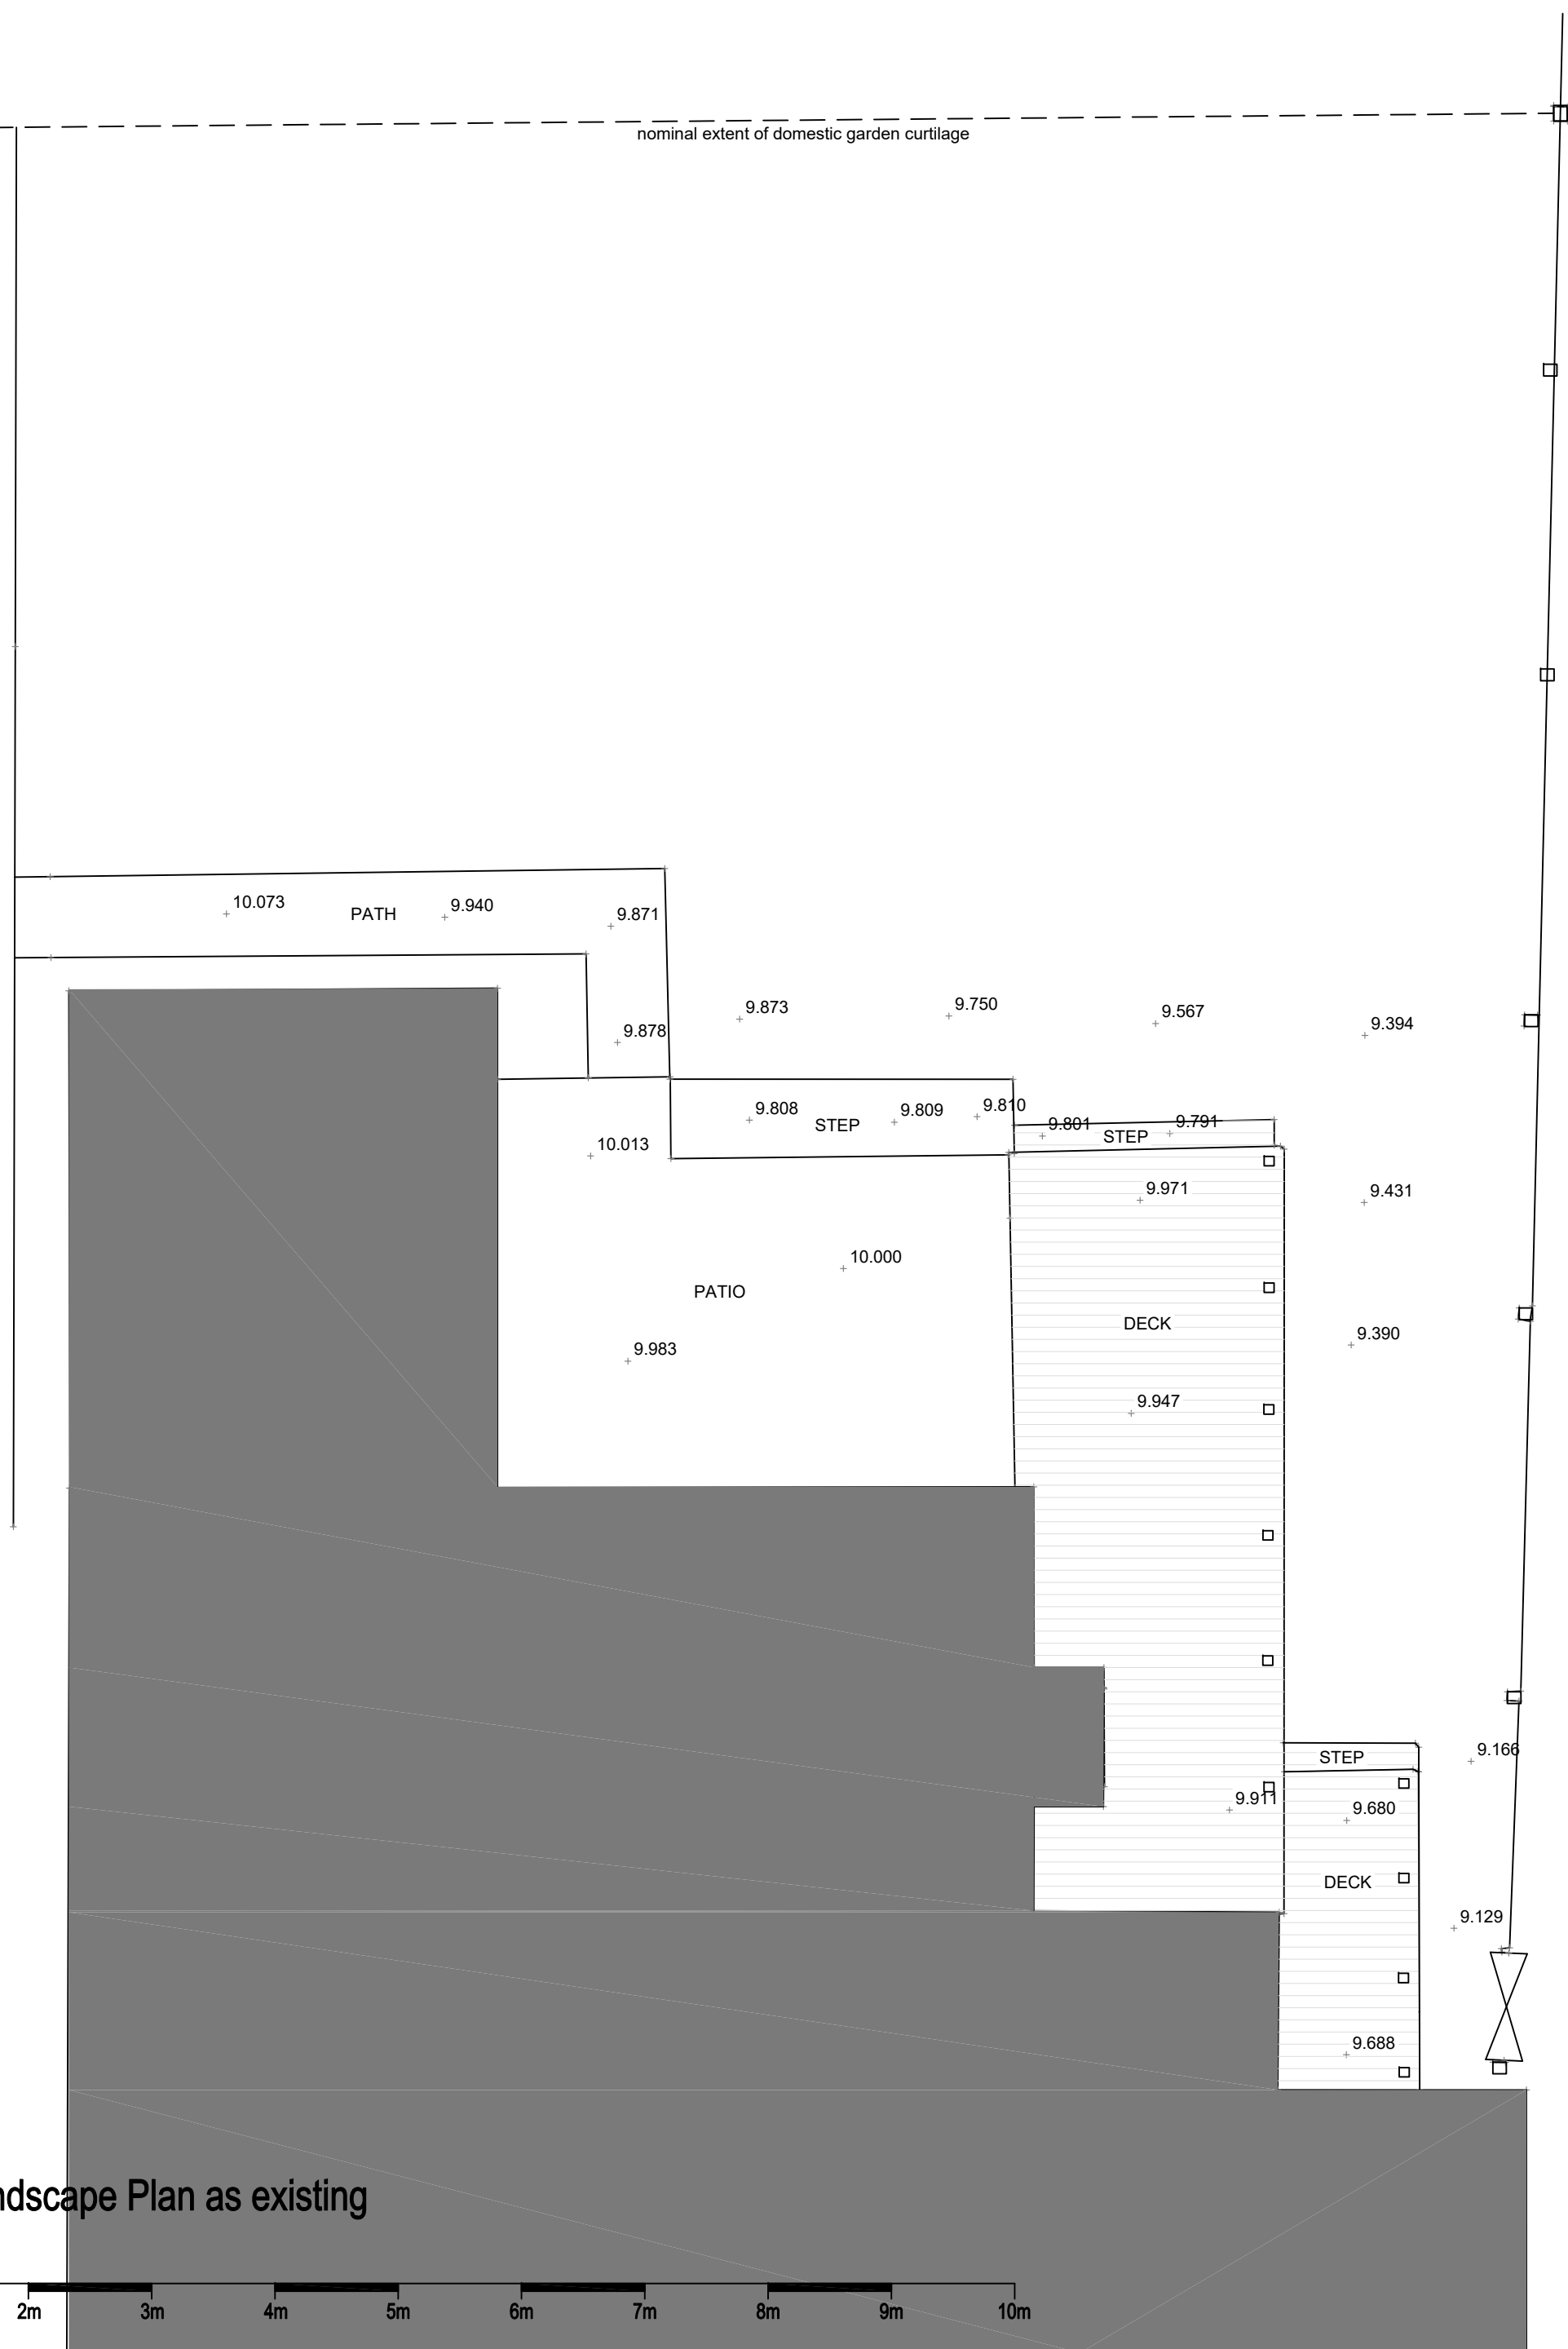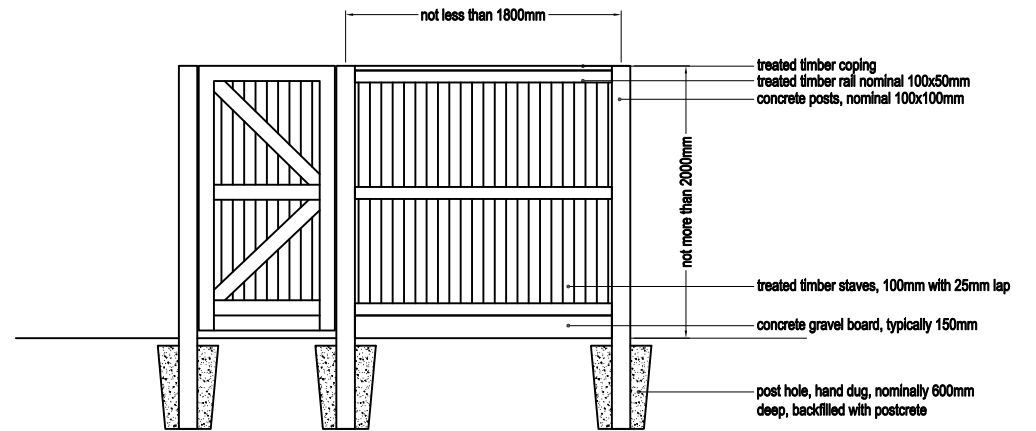

Rear Landscape Plan as existing

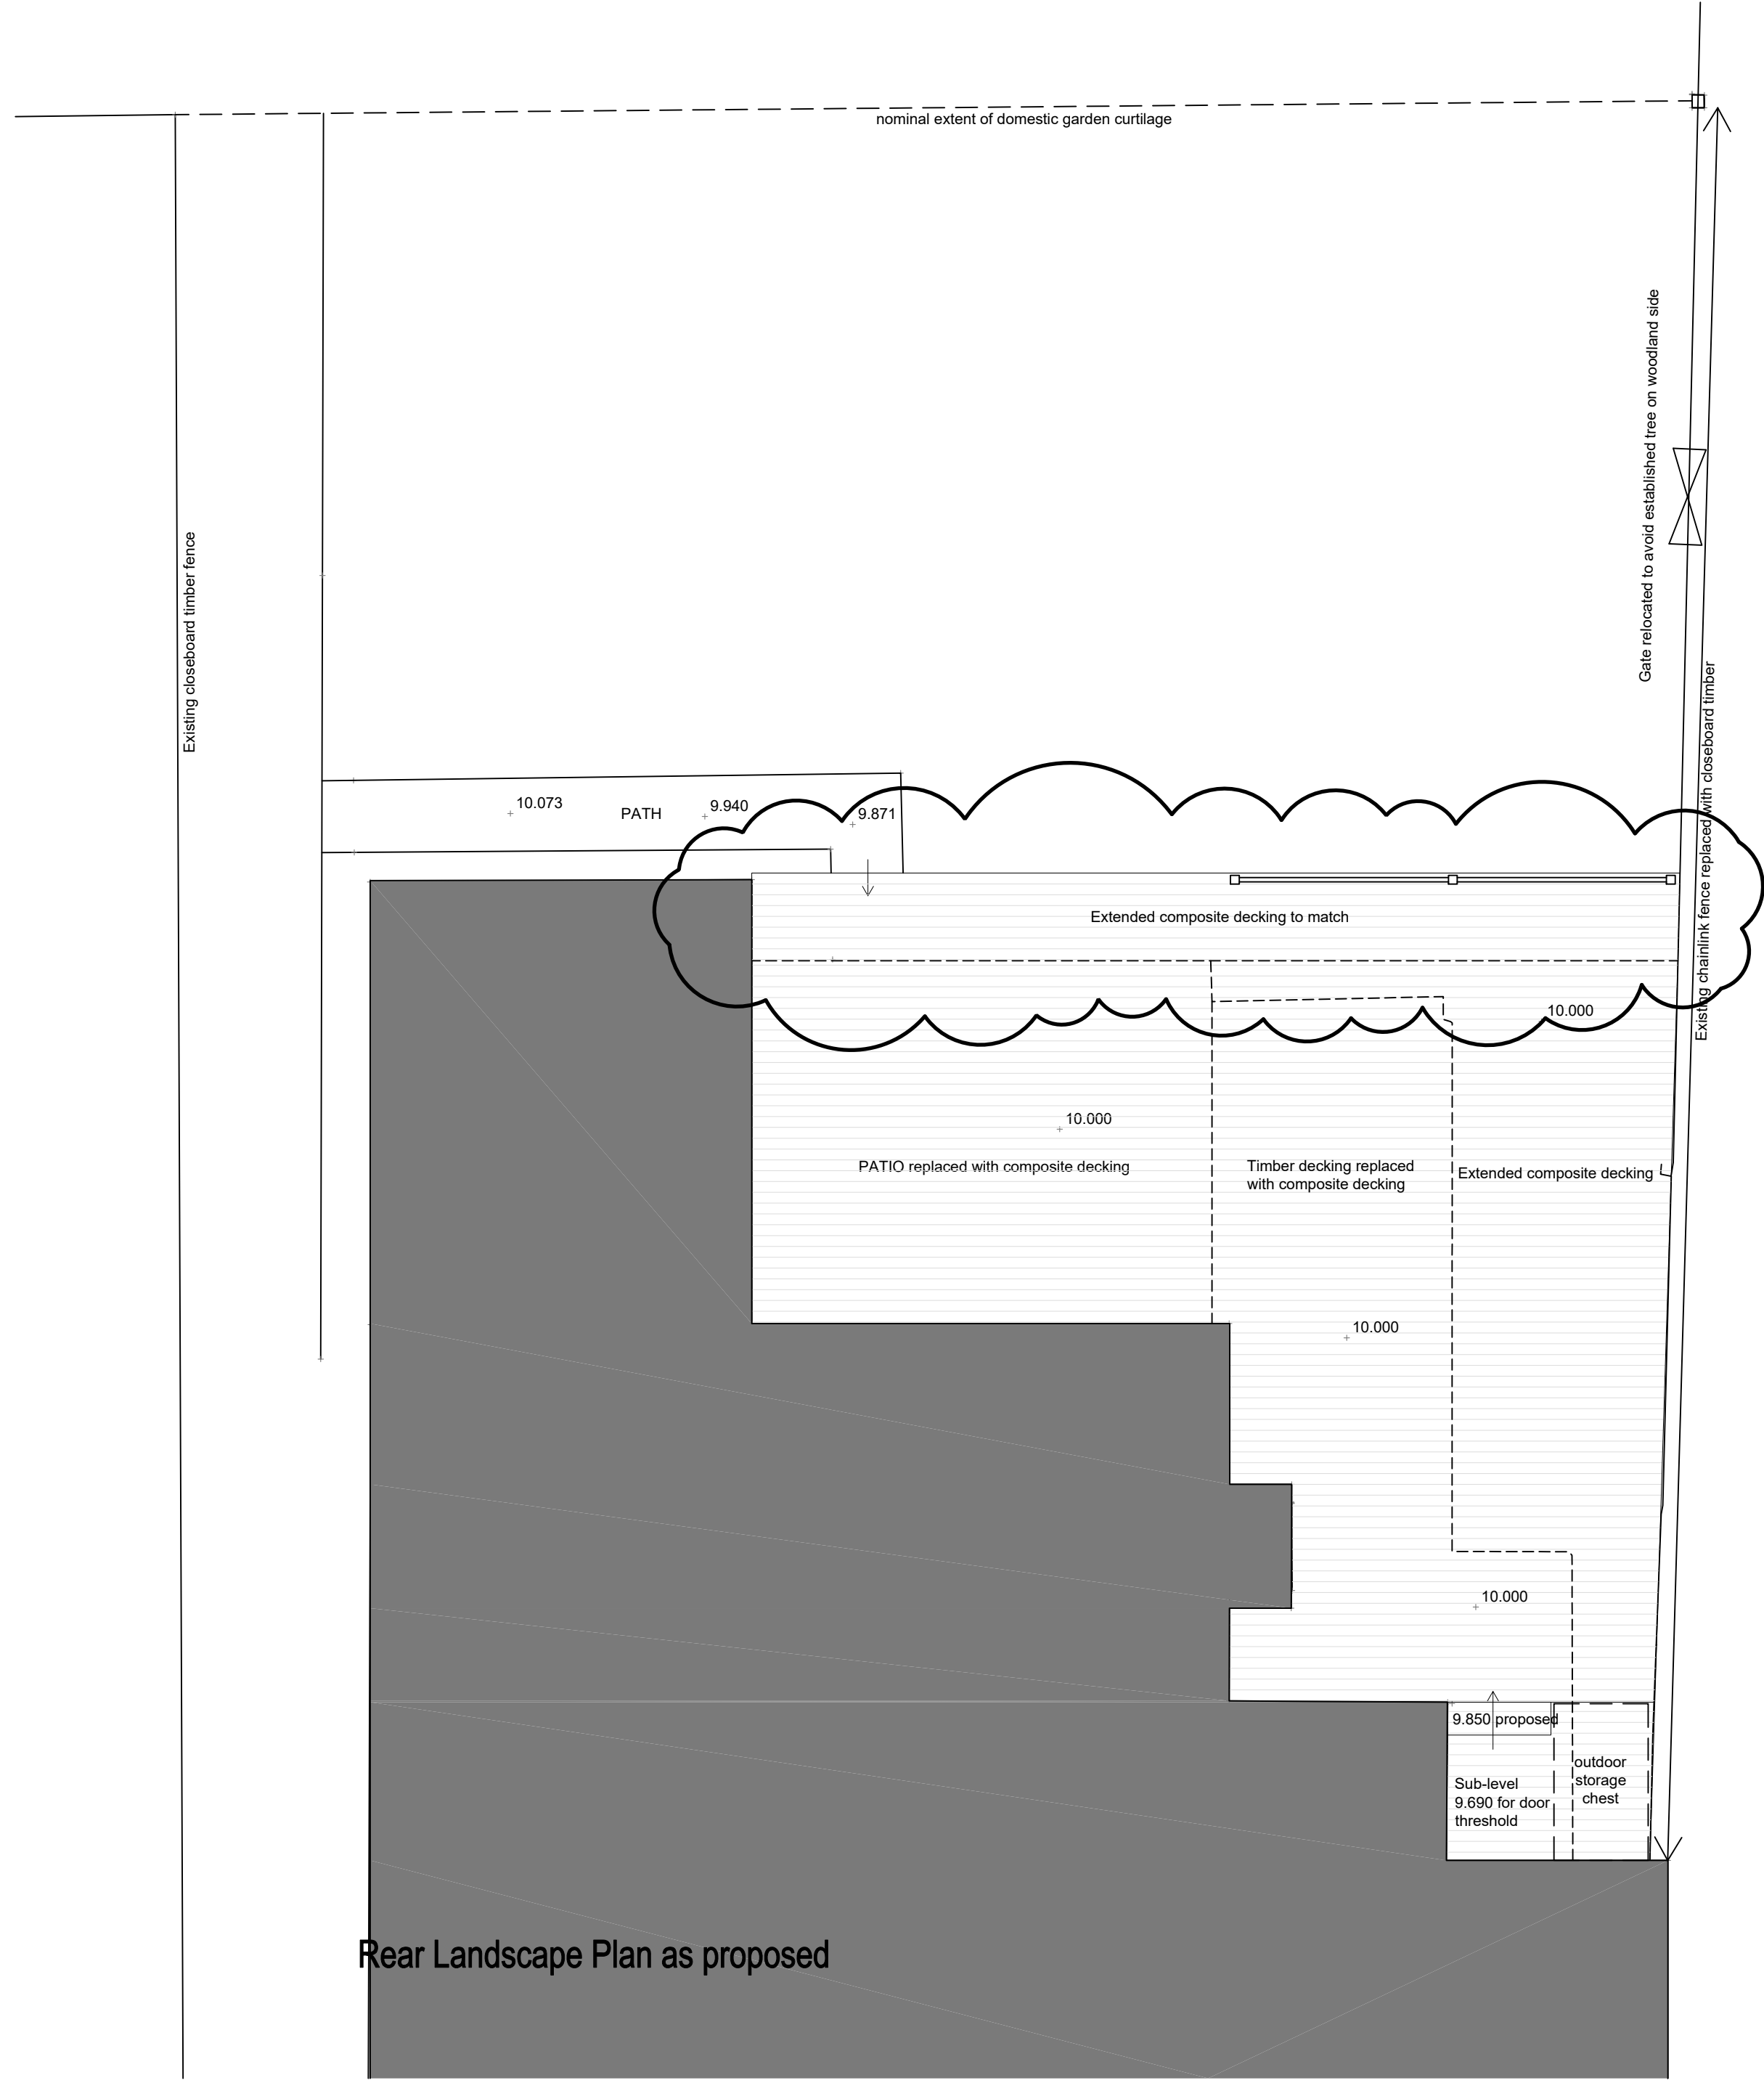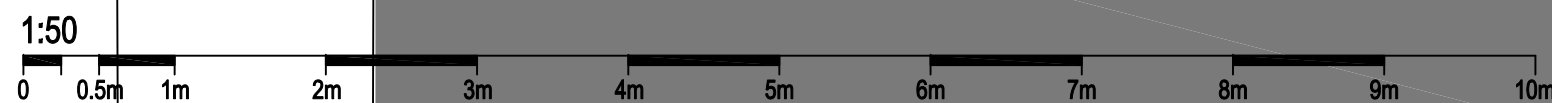

Rear Landscape Plan as proposed

D	09/07/26	JSR	Prepared for planning
C	09/07/26	JSR	Decking extended by ~0.8m, safety balustrade added
B	17/03/26	JSR	Closeboard fence details added at LPA request
A	05/03/26	JSR	Ramp omitted; prepared for planning
Rev	Date	Author	Description
dwelling architecture + design studio@dwellingarchitecture.comTel: 01444 831 800 www.dwellingarchitecture.comFax: 01444 220 499			
Drawing Status			
PLANNING			
Client			
Mr and Mrs W Forrest			
Project			
Proposed Garden Decking			
20 Costells Edge, Scaynes Hill, West Sussex, RH17 7PY			
Title			
Landscape Plan and Elevations			
as Existing and as Proposed			
Dwg. 1414 GA 01 Rev. D			
Job No.	Date	Scale	Drawn
1414	03/03/2026	1:100/1:50 @ A1	JSR
Checked			