
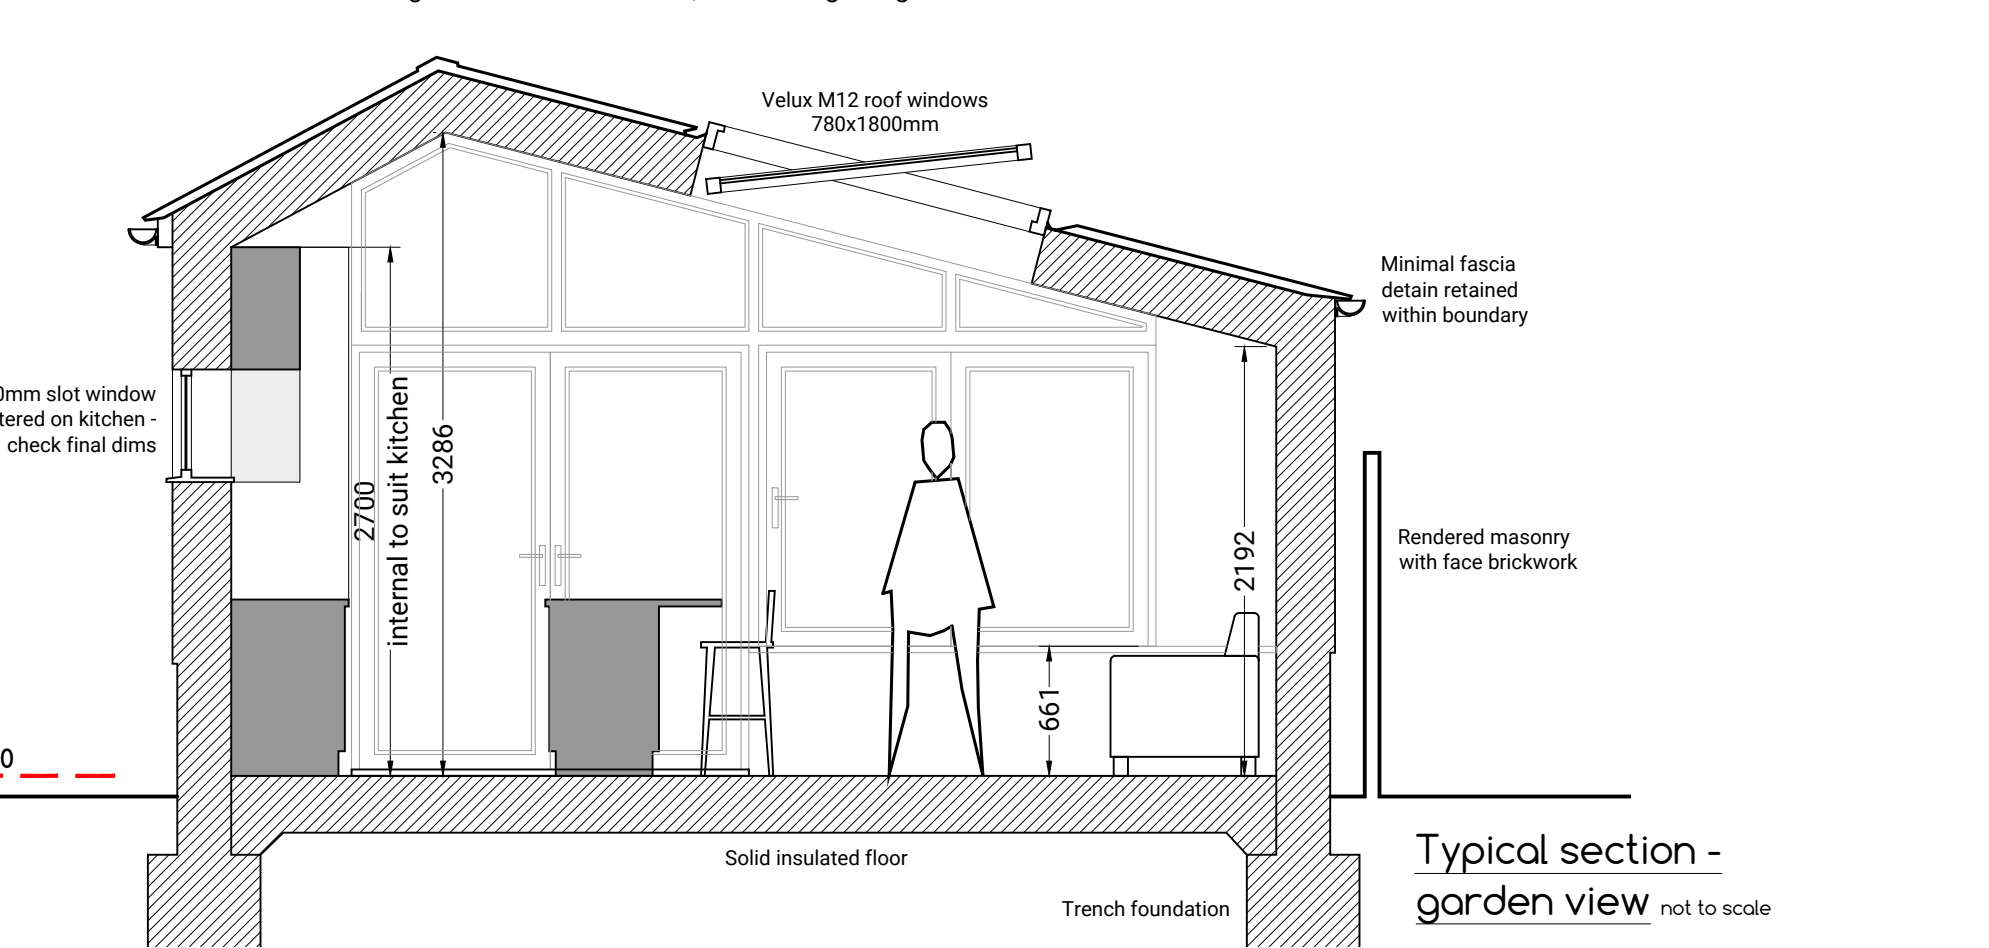
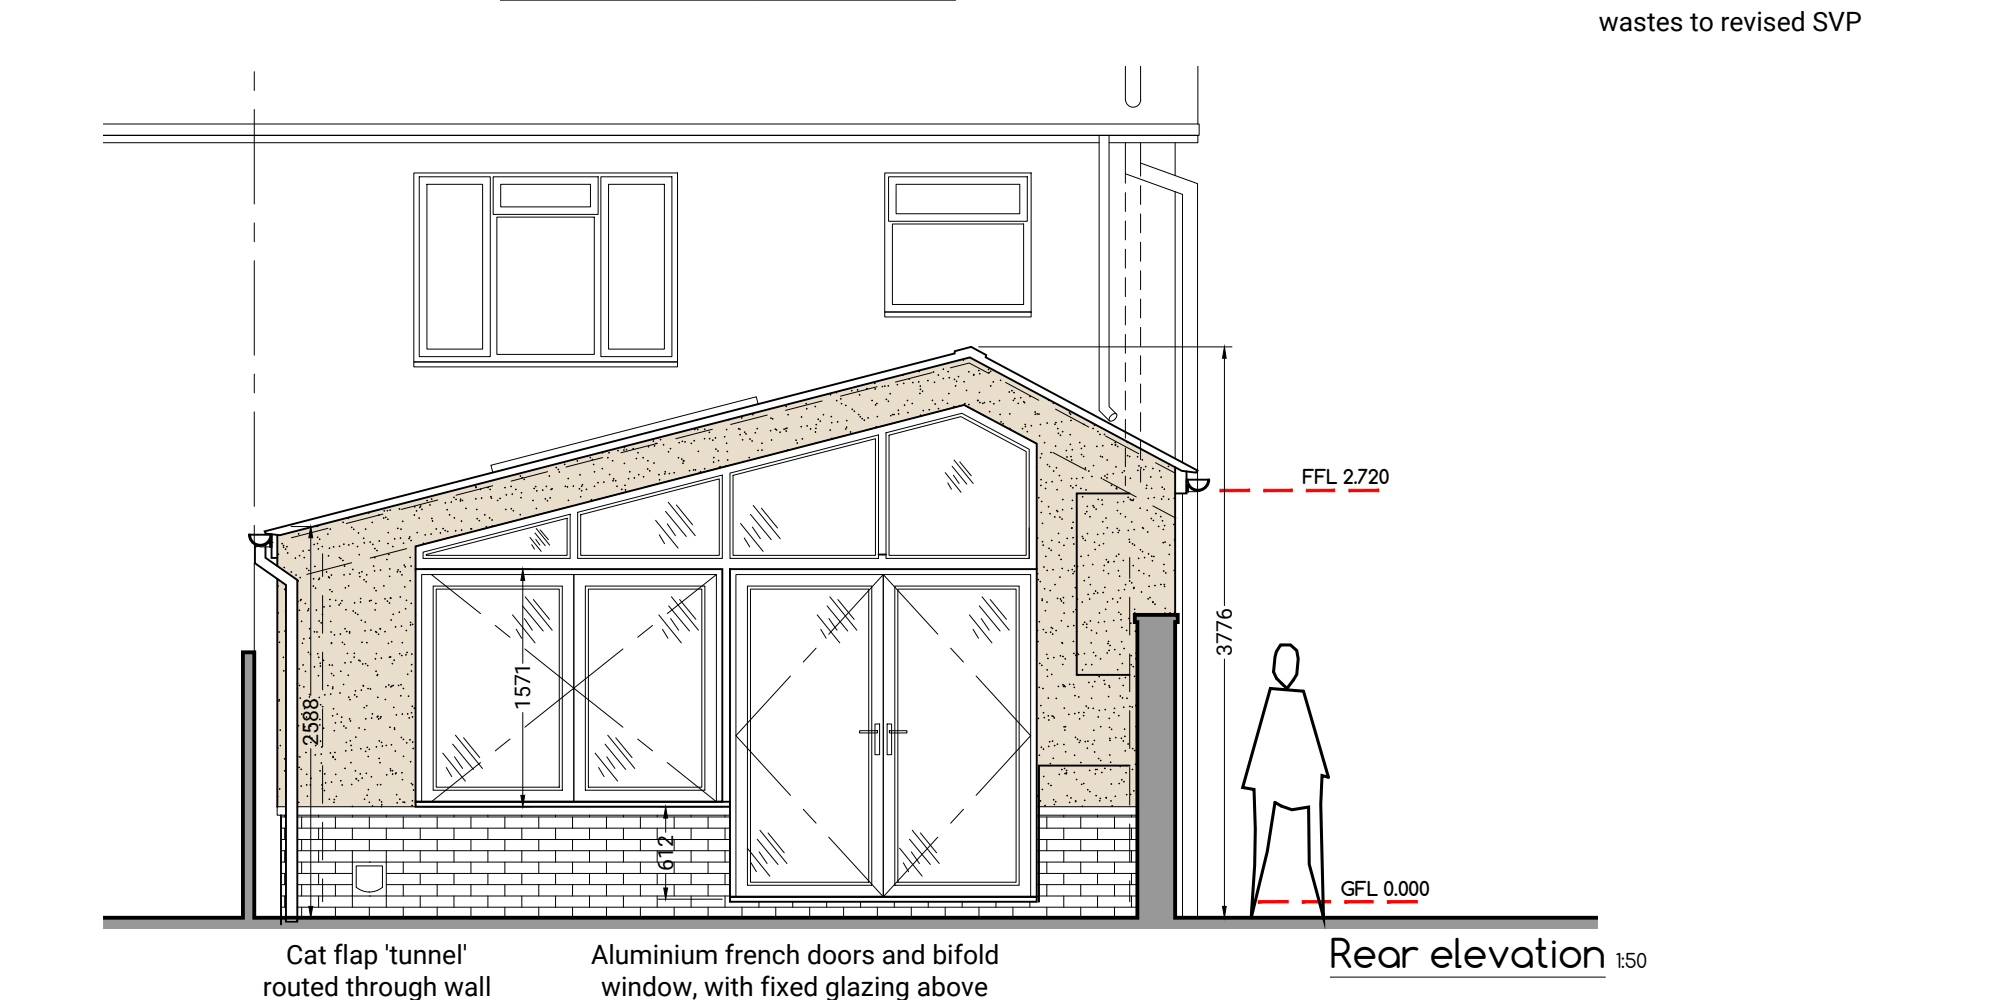
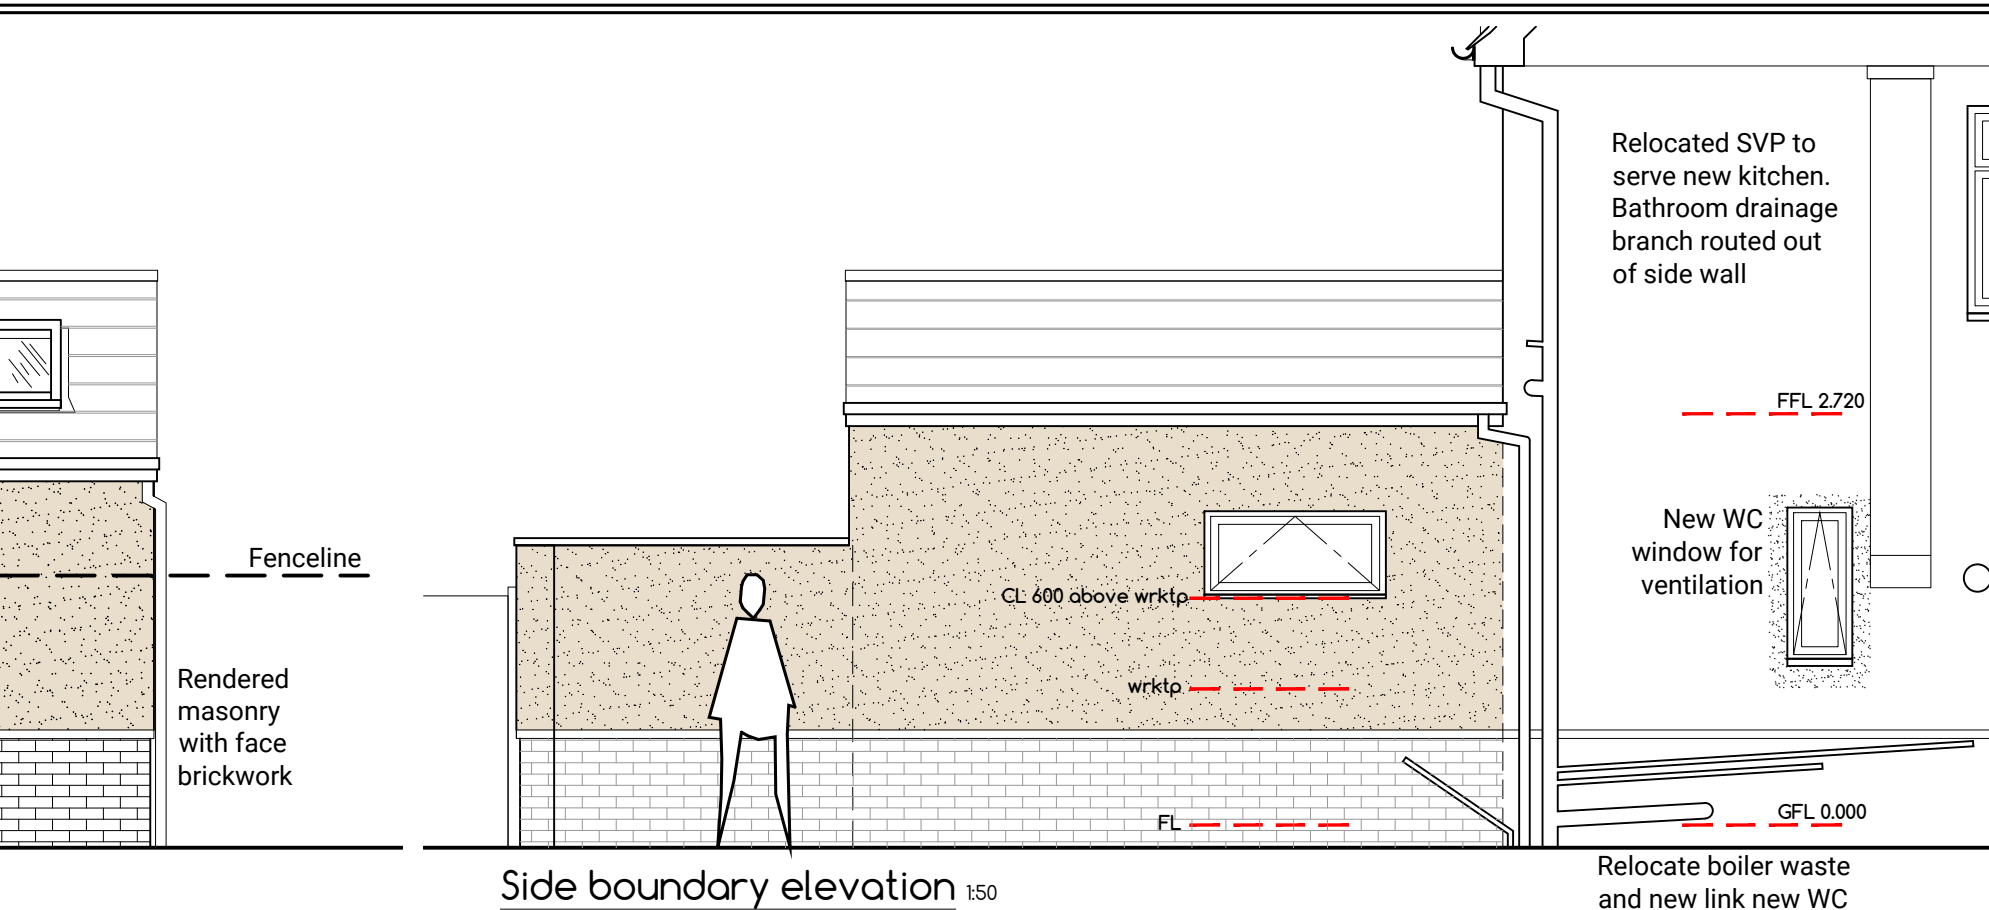


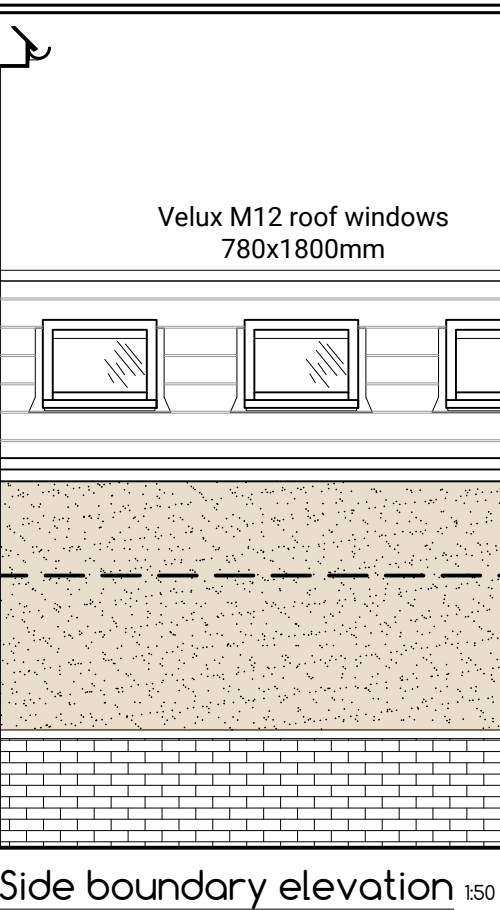

DATE TEST DAWN: March 2026

DRAWING SCALE: 1:50 & NTS

Project: Rear extension & garden building
> Works to house HOSKOCKS

Lara & Matt Thompson
Consultant

Office: 01823 325 987
www.spillfirearchitecture.co.uk
info@spillfirearchitecture.co.uk
 104 Warrick Lane, Lower Willington
 Eastbourne, BN20 3SN

CIAT

CHARTERED PRACTICE

This drawing has been produced for a particular purpose. To ensure that this purpose is fulfilled and a high quality project is achieved, please observe the following:
 • All dimensions shown are to be checked on-site before work commences.
 • Any discrepancies between drawings must be reported to the originator immediately, to comply with any insurance or warranty conditions.
 • Any beams or lintels must be measured on site before supply, and in all cases deferred to the engineers specification.
 • The design team shall not be held responsible for any omissions or errors found in this drawing MUST be reported to its originator immediately, to comply with any insurance or warranty conditions.
 • All goods, materials and workmanship are to comply with the current Building Regulations and any other requirements as the local authority require.

IF IN DOUBT OF ANY ELEMENT OF THIS DRAWING, CALL SUPPLIER IMMEDIATELY