


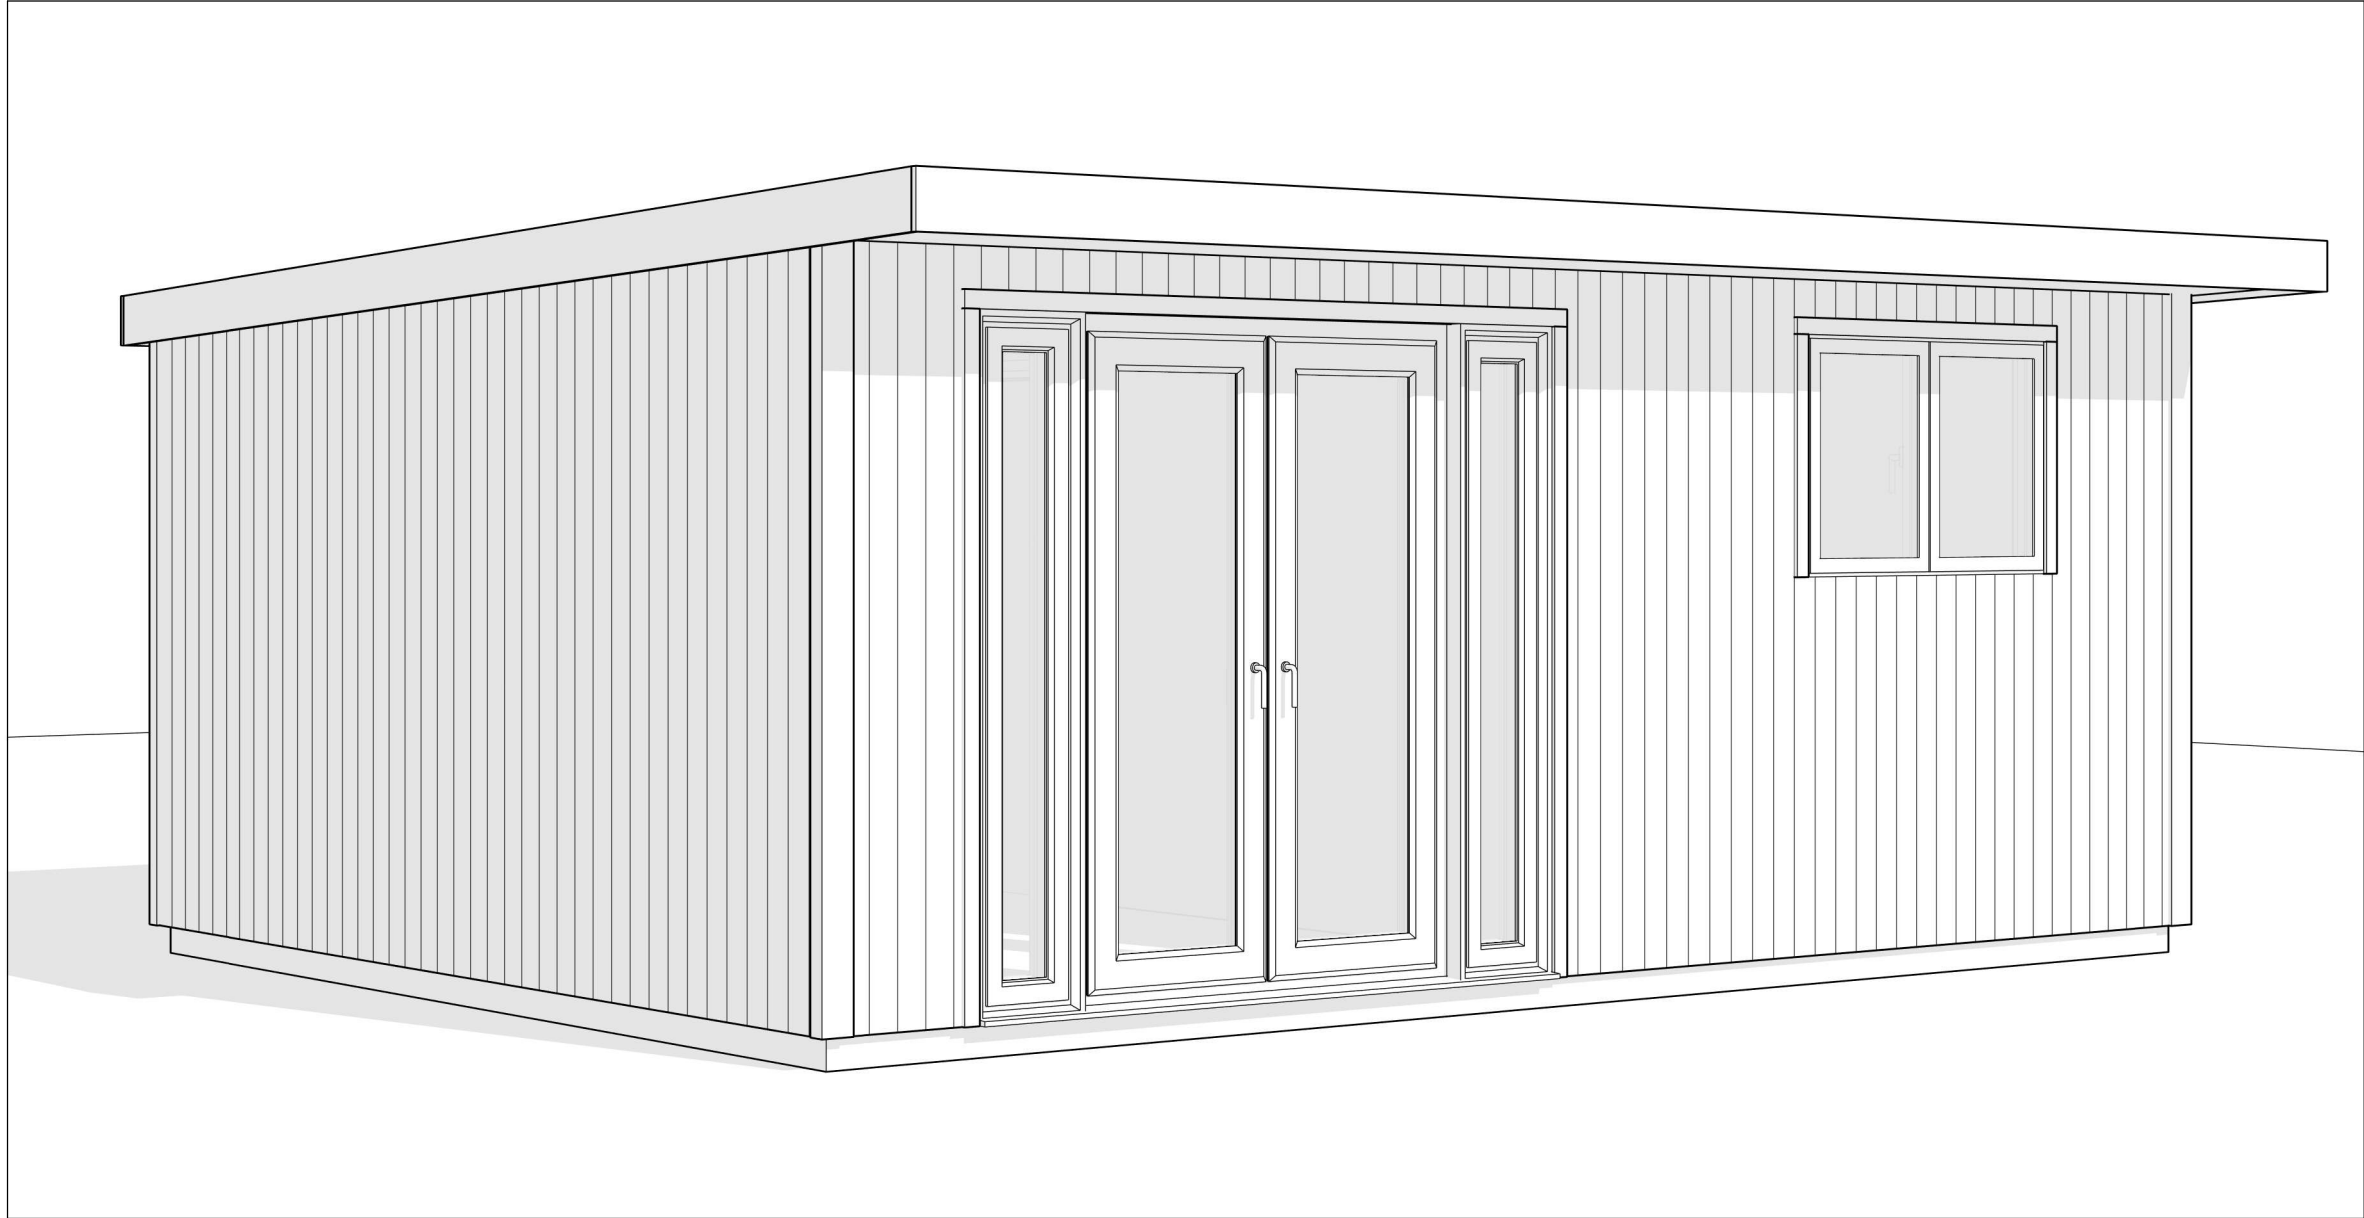

Name: Mr & Mrs Wright	Project: Annexe	Revision date: 09/07/2026	Revision: F01	Plan No: PLA005	
Address: 6 Welbeck Drive, Burgess Hill, RH15 0BB	Title: Proposal 3D View	Project No: 2709	Scale: Not To Scale	Paper Size: A3	