




Site/Block Plan - Existing

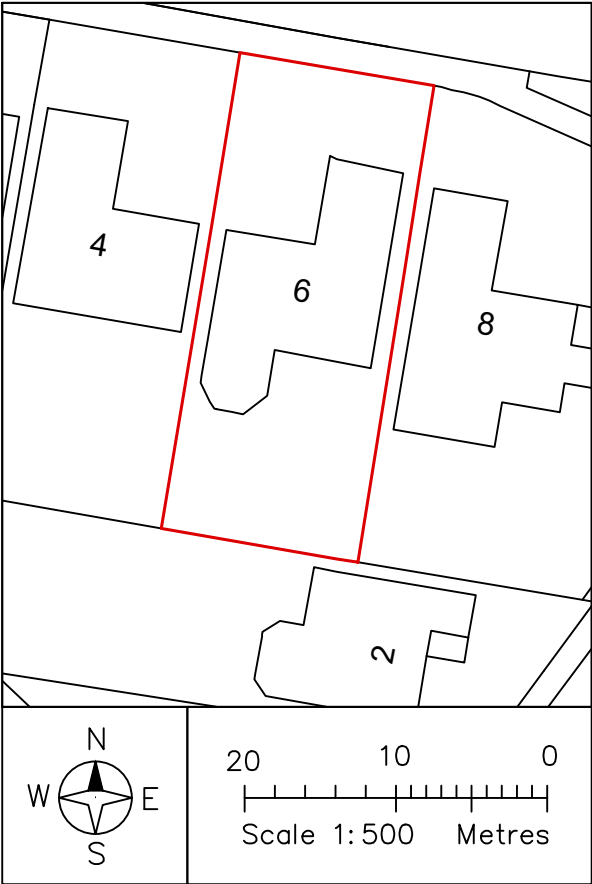

Site/Block Plan - Proposed

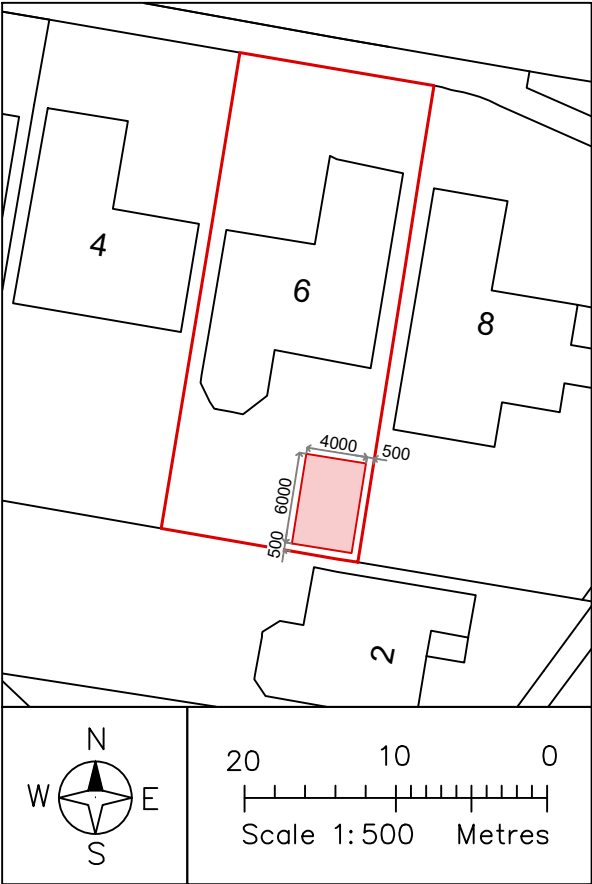

Site/Block Plan - Proposed

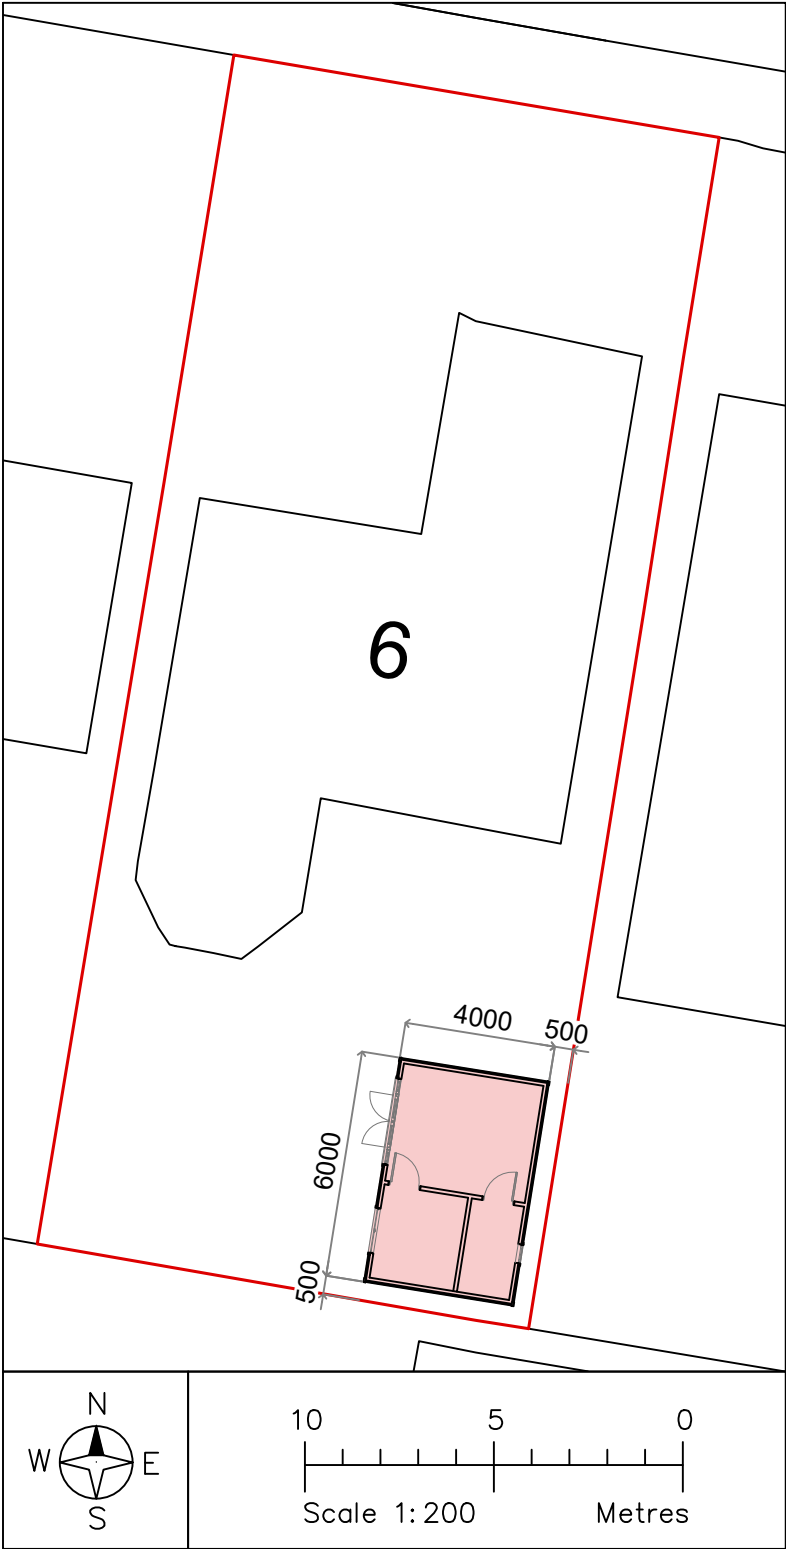

Proposal

Name: Mr & Mrs Wright	Project: Annexe	Revision date: 09/07/2026	Revision: F01	Plan No: PLA002	
Address: 6 Welbeck Drive, Burgess Hill, RH15 0BB	Title: Site / Block Plan - Existing	Project No: 2709	Scale: As shown	Paper Size: A3	