


Garden Shed

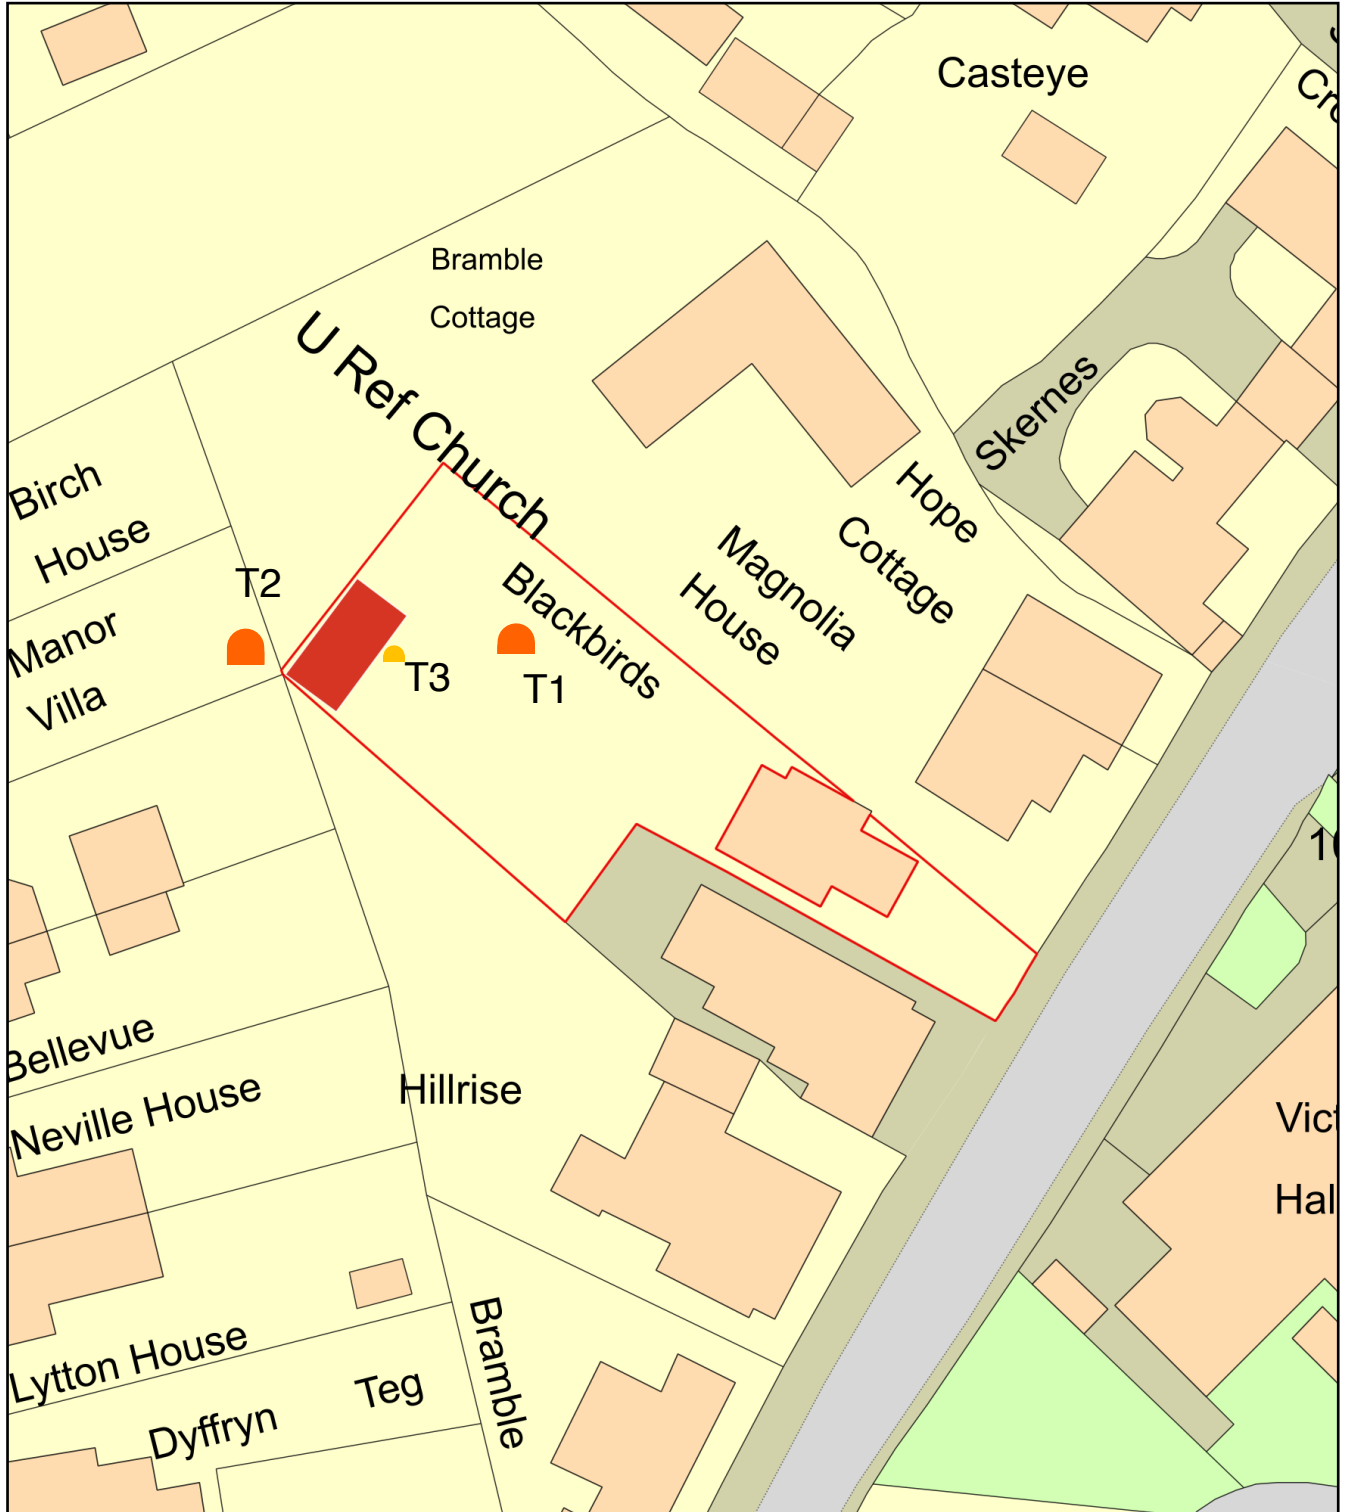

0 20
Metres



Plan Produced for: Stephen Haris

Date Produced: 04 Sep 2025

Plan Reference Number: TQRQM25247134416164

Scale: 1:500 @ A4