


DO NOT SCALE FROM THIS DRAWING

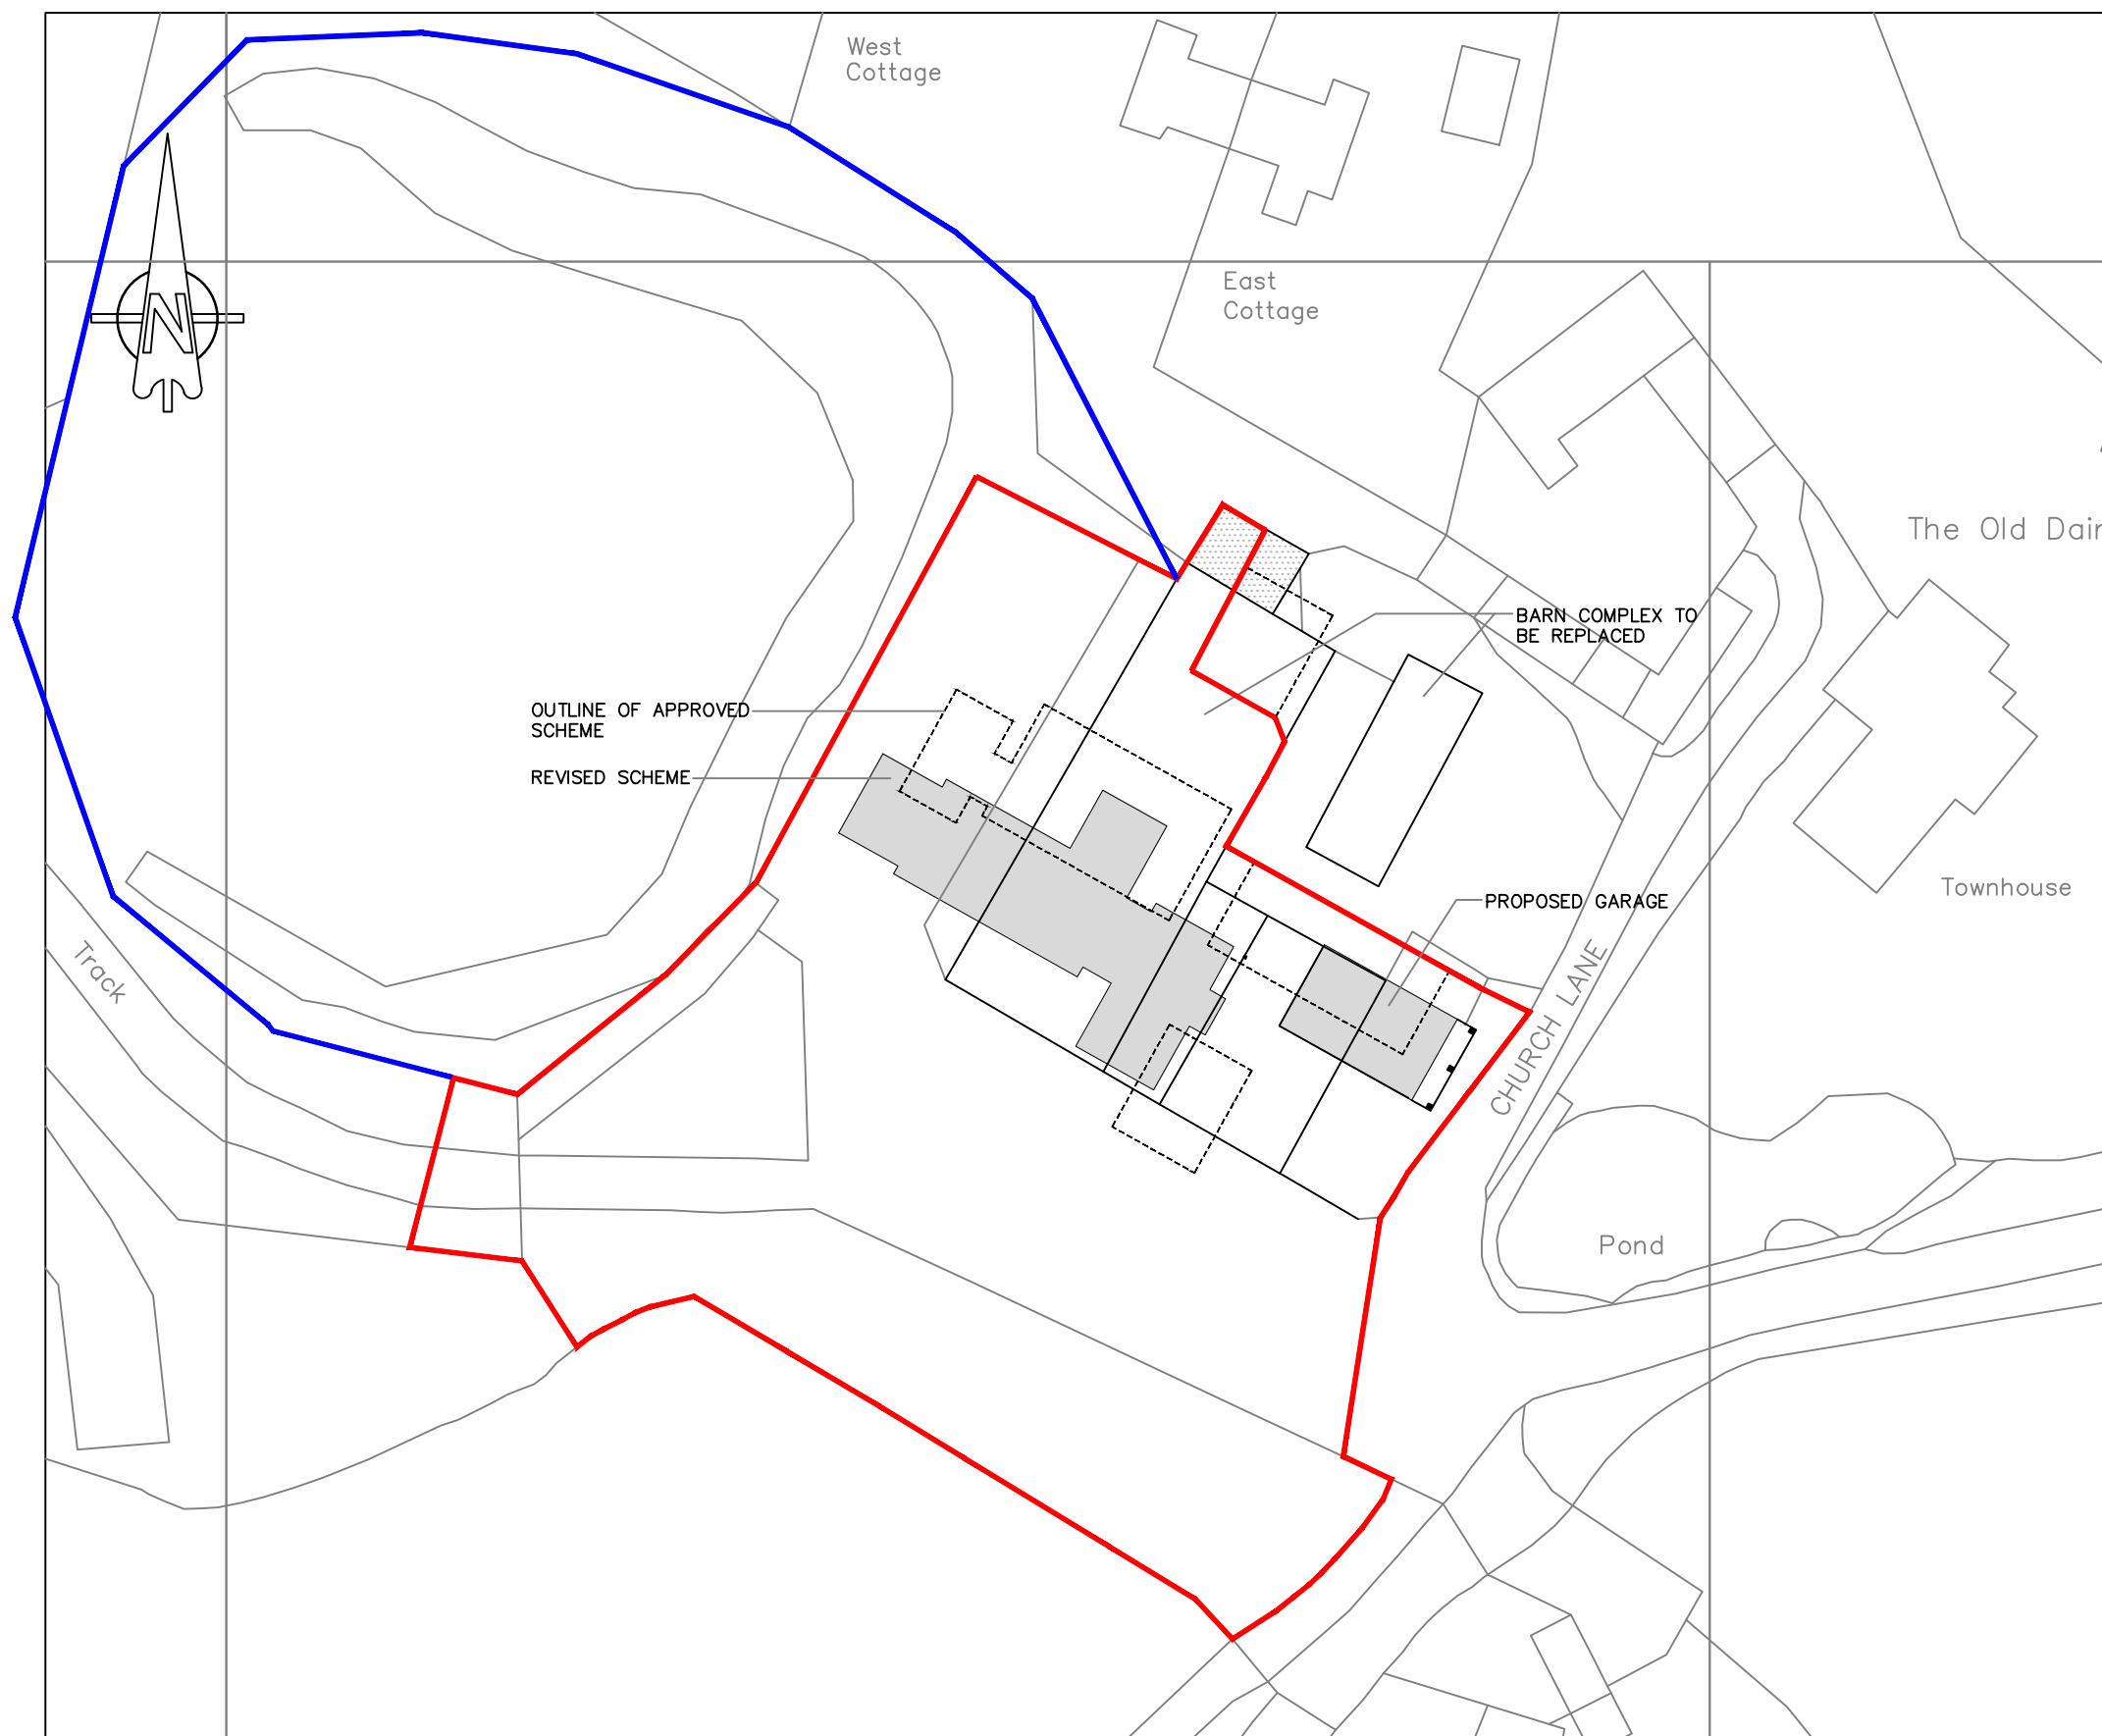

SCALE 1:500 © A3

REV.D-FOOTPRINT 'TWEAKS'. 03/09/2025
REV.C-BOUNDARY MOD. 04/8/2025
REV.B-BOUNDARY MOD. 28/7/2025
REV.A-MOVED FORWARD 2m 16/7/2025

FOR		
MR & MRS A. DAWSON		
SITE		
TOWNHOUSE FARM, CHURCH LANE, ARDINGLY. RH17 6UR		
TITLE		
PROPOSED DWELLING BLOCK PLAN – REVISED		
SCALE	DRAWN	DRAWING NO.
1:500 © A3	AH 05/25	01BR REV. D