


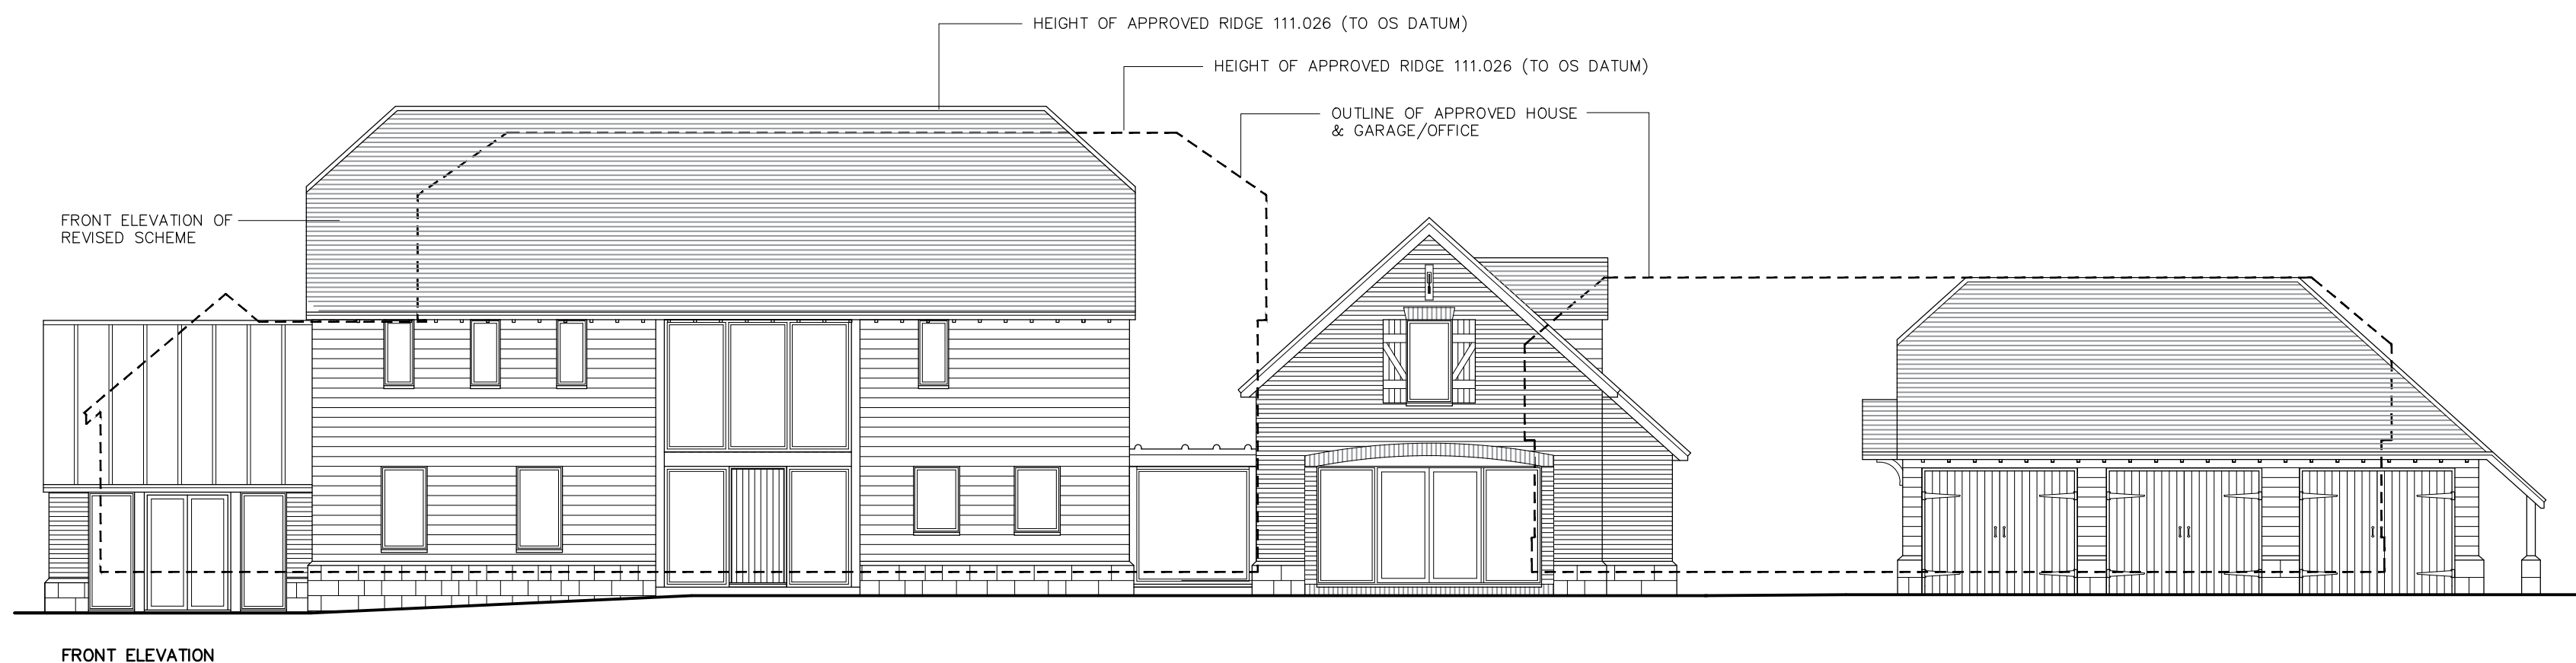

FOR MR & MRS A.DAWSON		
SITE TOWNHOUSE FARM, CHURCH LANE, ARDINGLY. RH17 6UR		
TITLE PLANNING APPROVED/ REVISED PROPOSAL HEIGHT COMPARISON		
SCALE 1:100 @ A2	DRAWN AH 09/25	DRAWING NO. 11 REV