
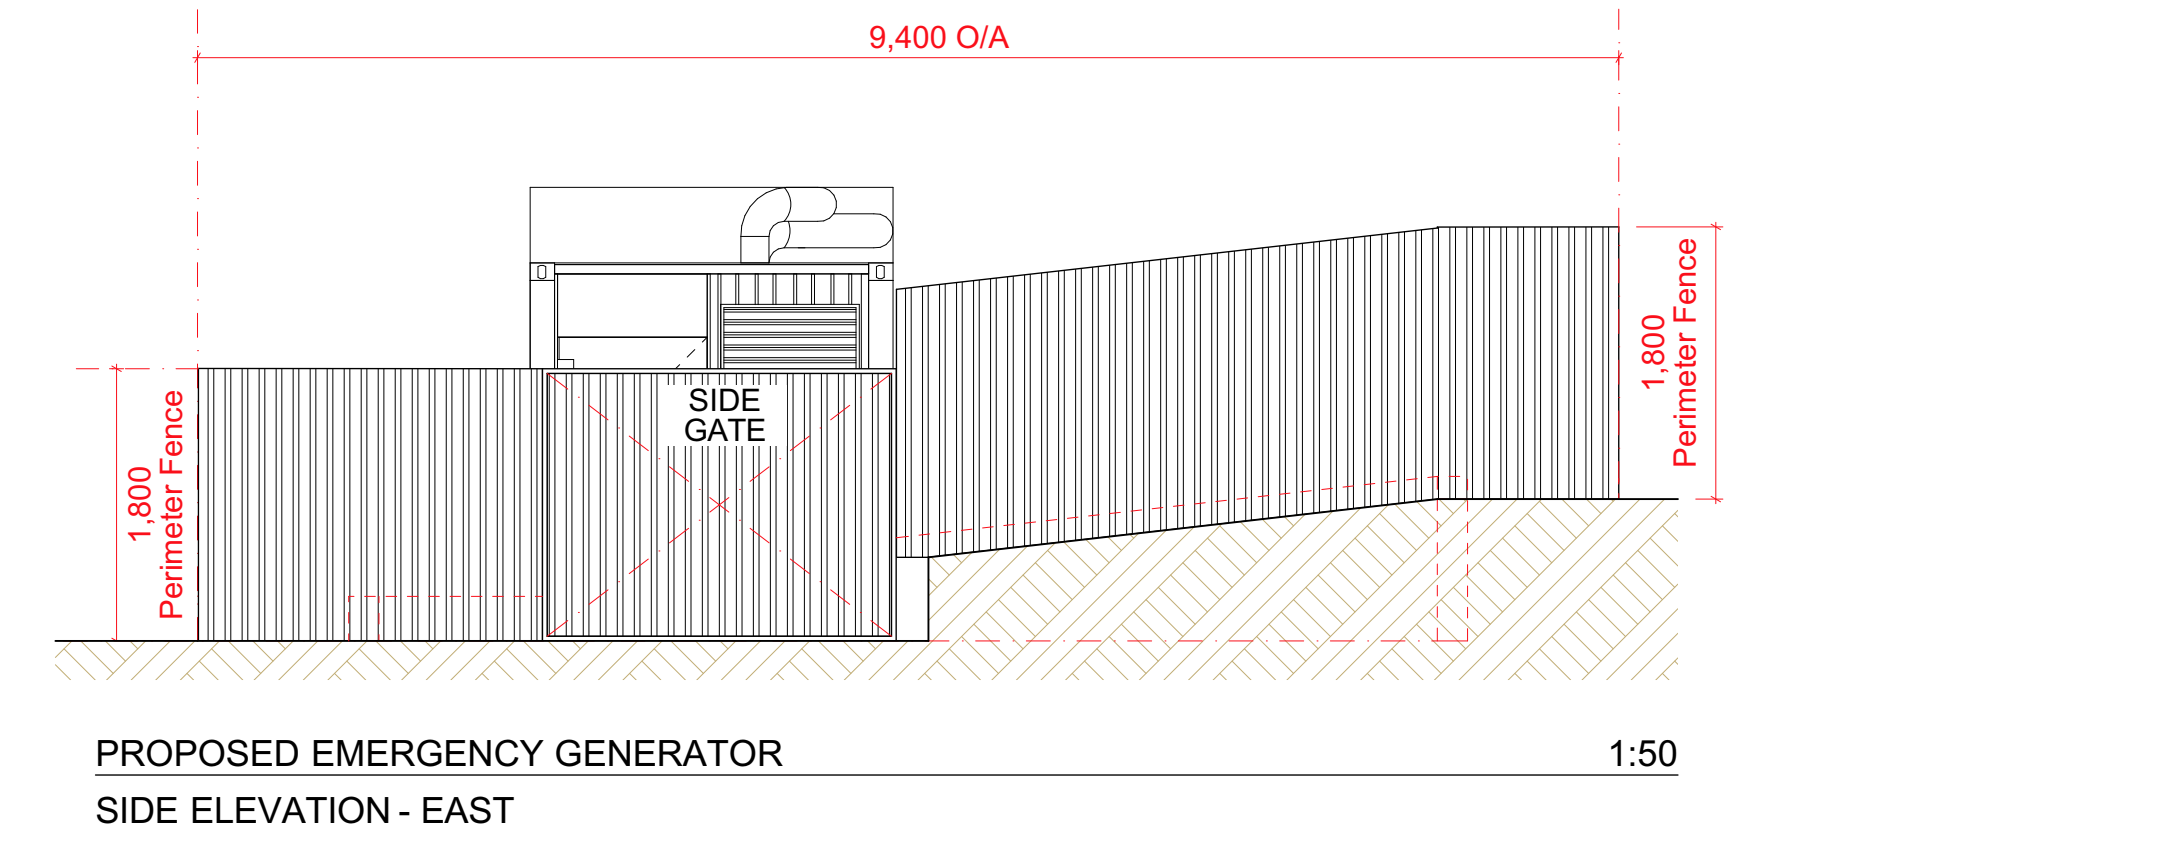
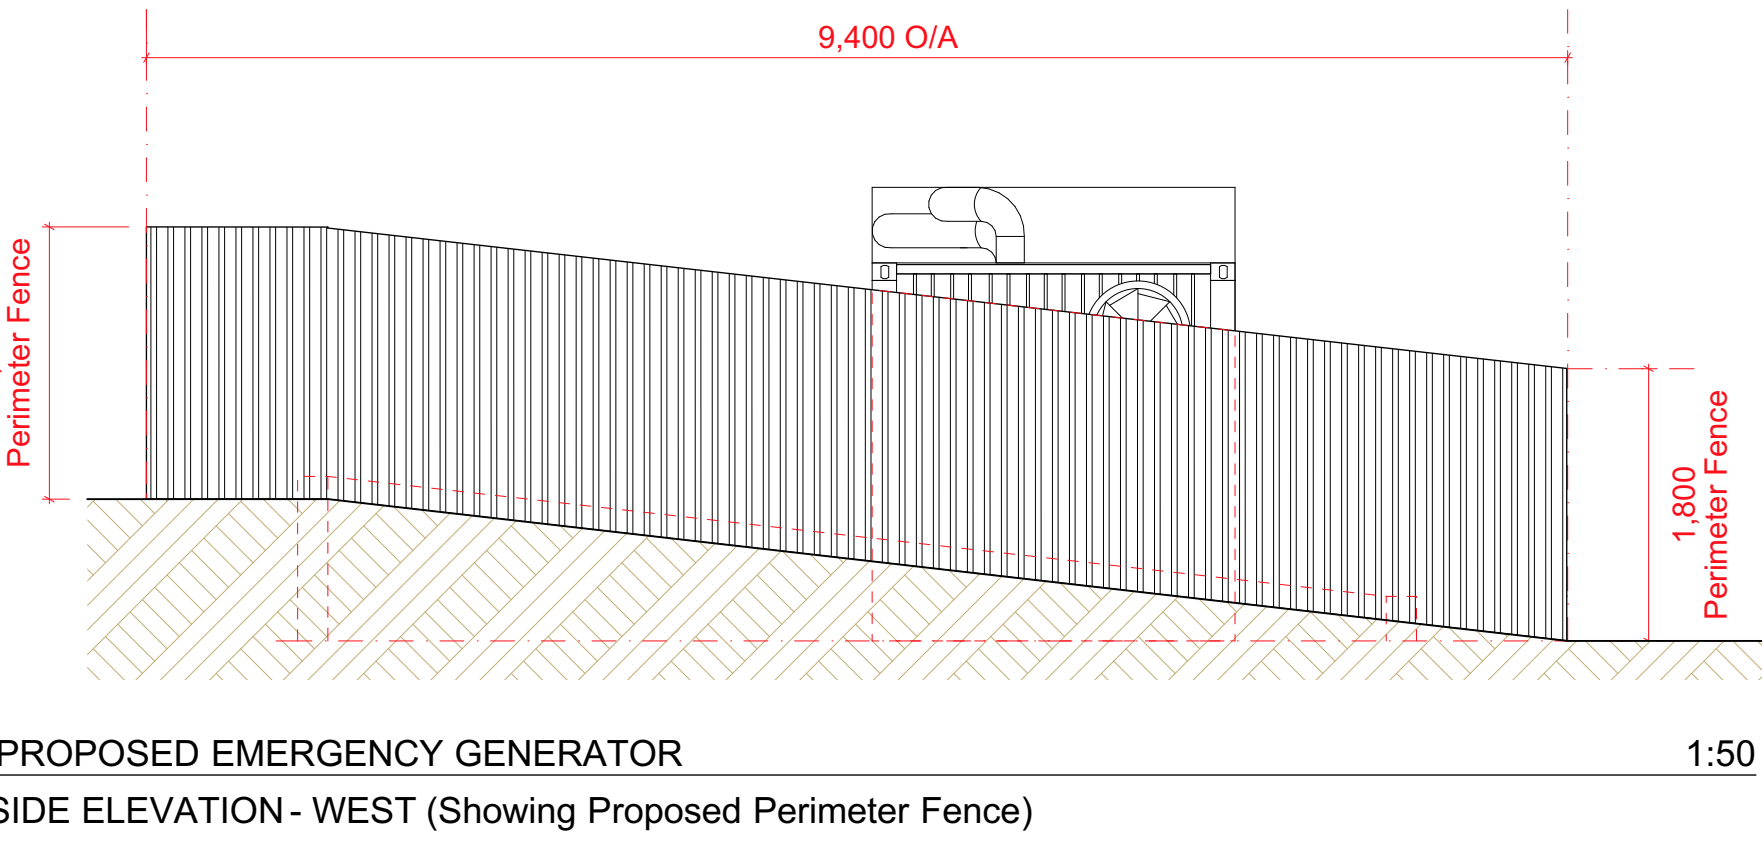
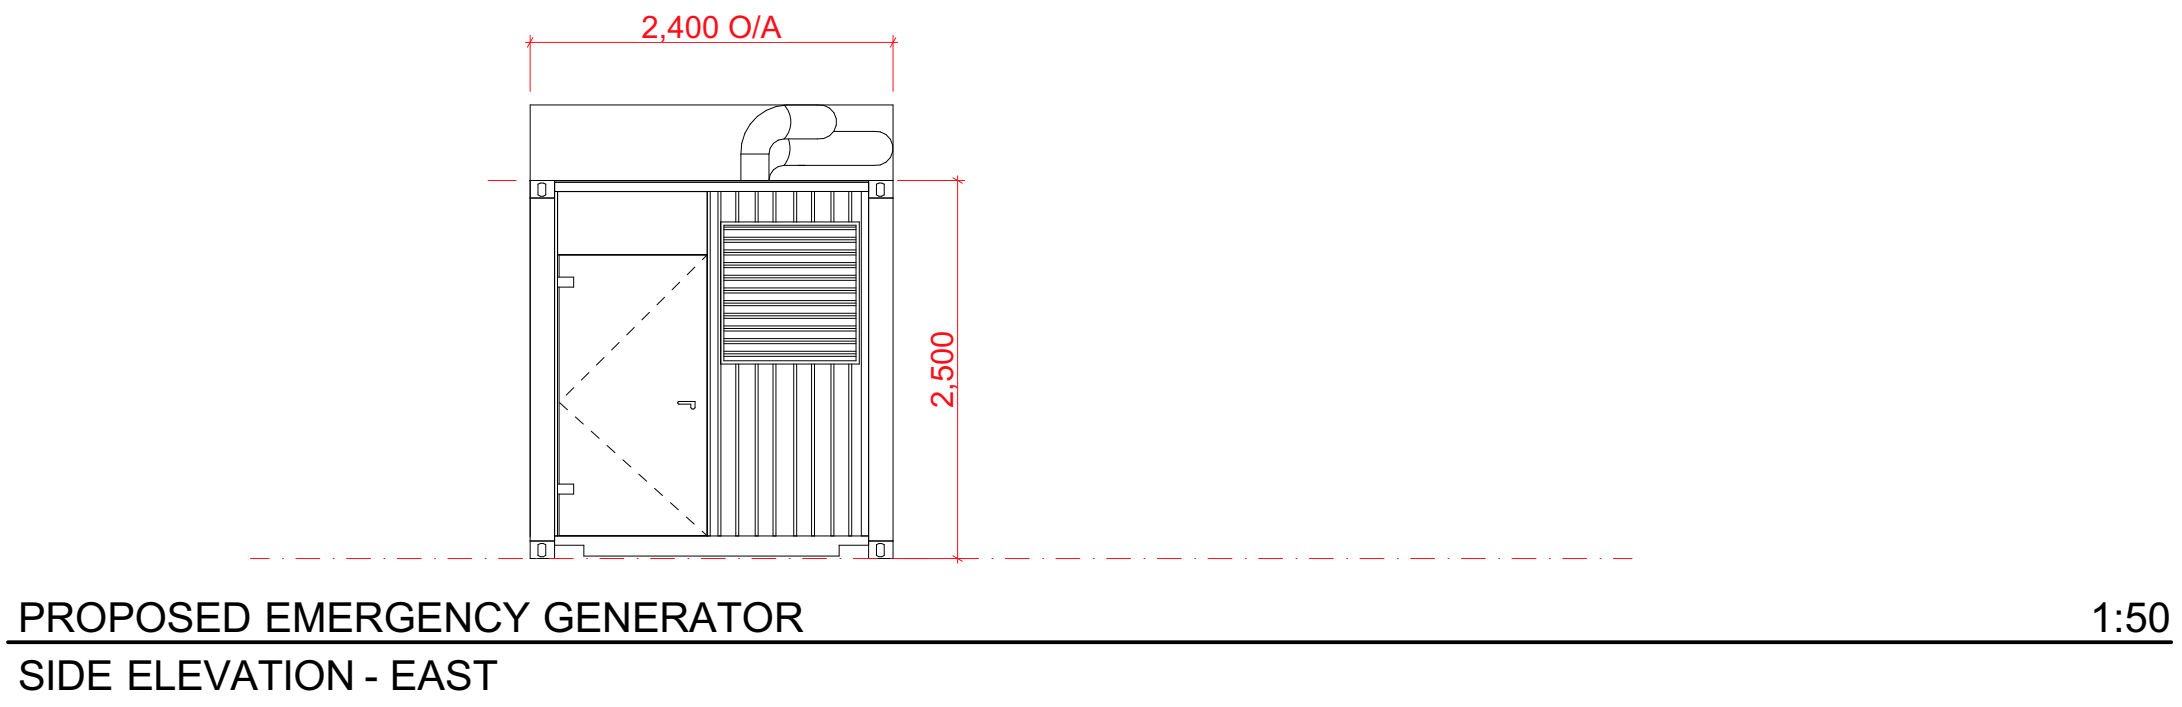
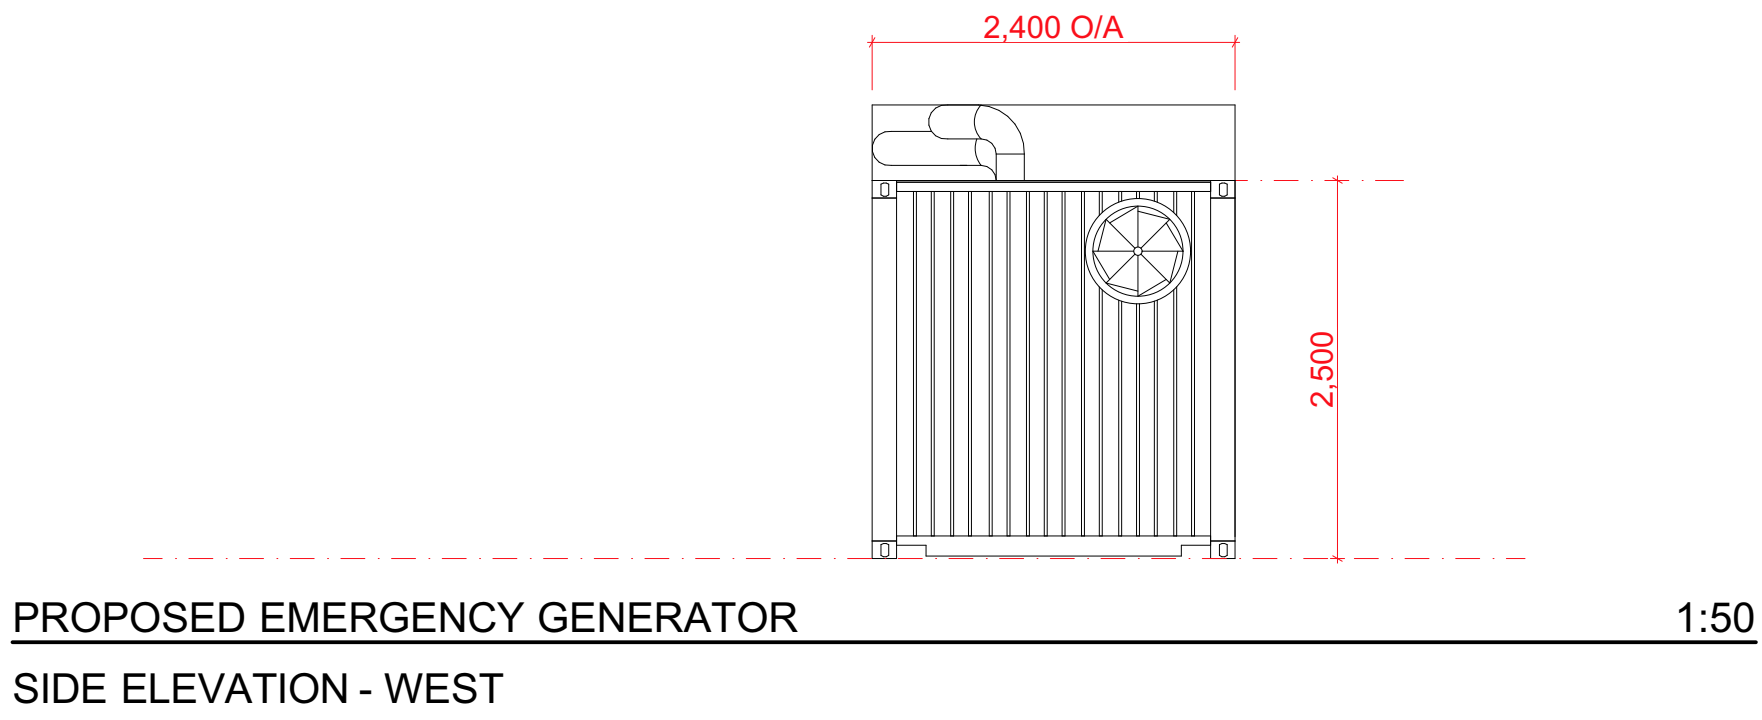
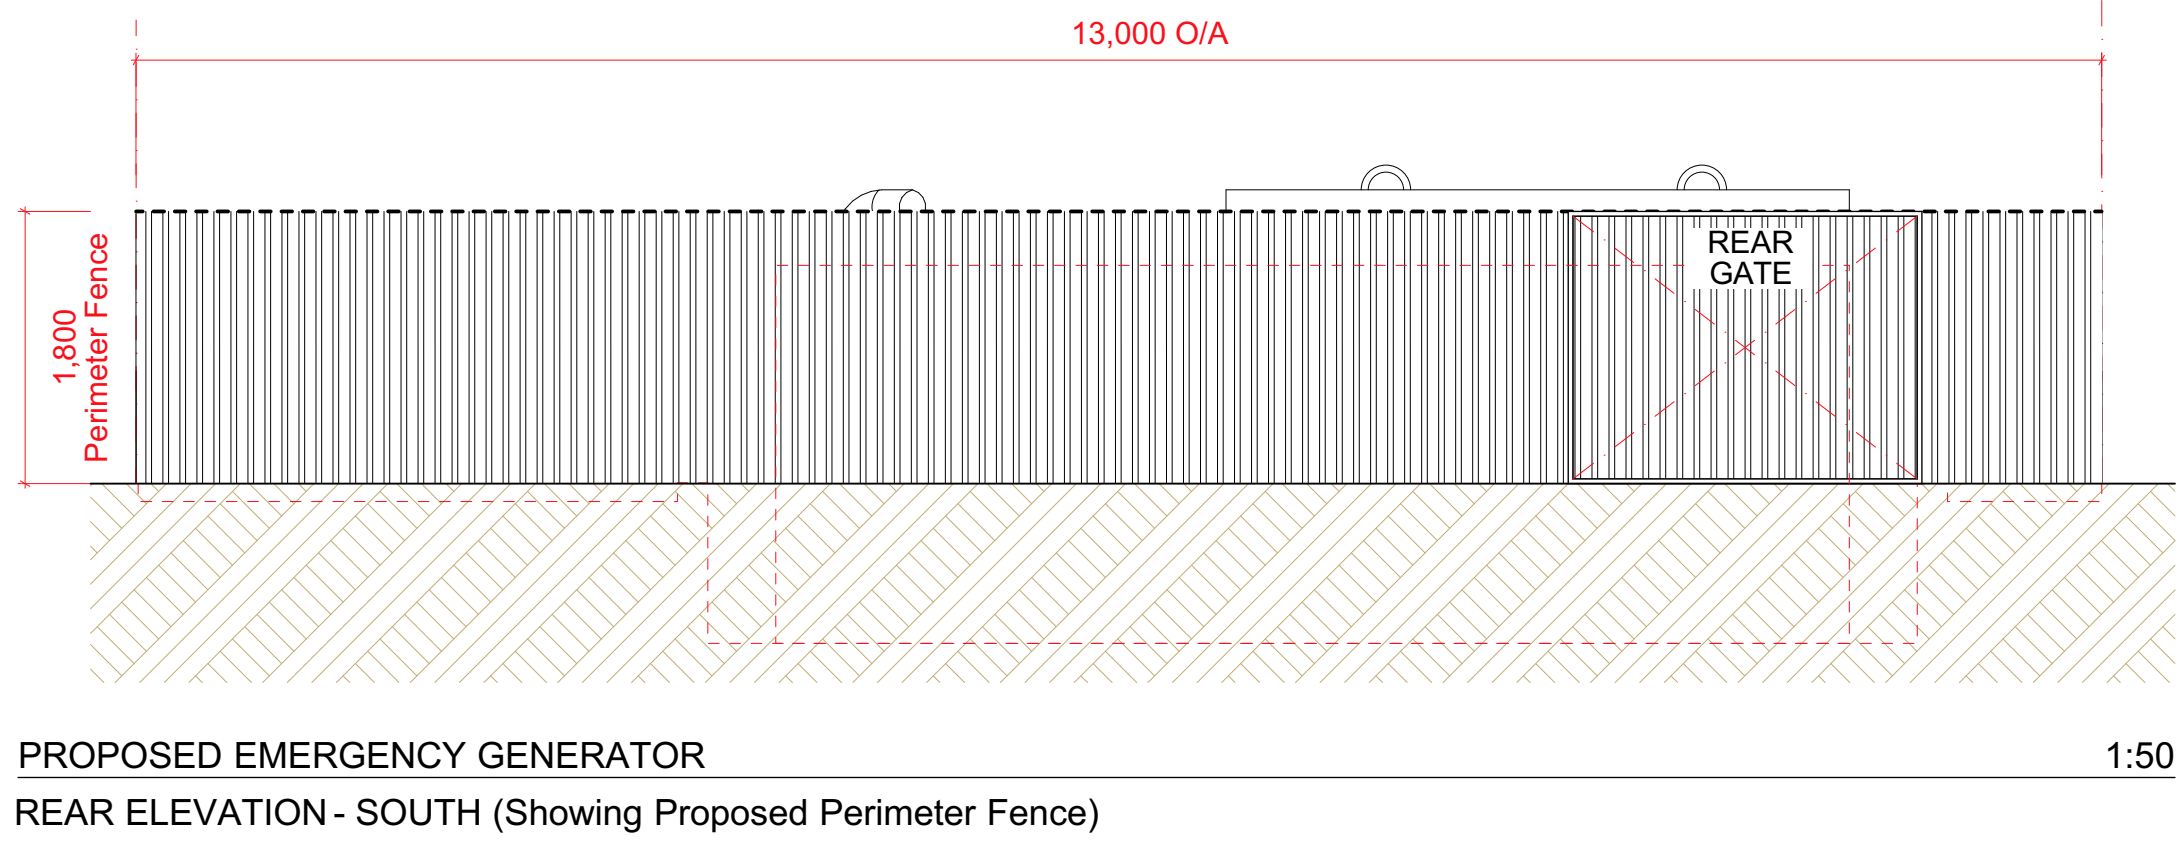
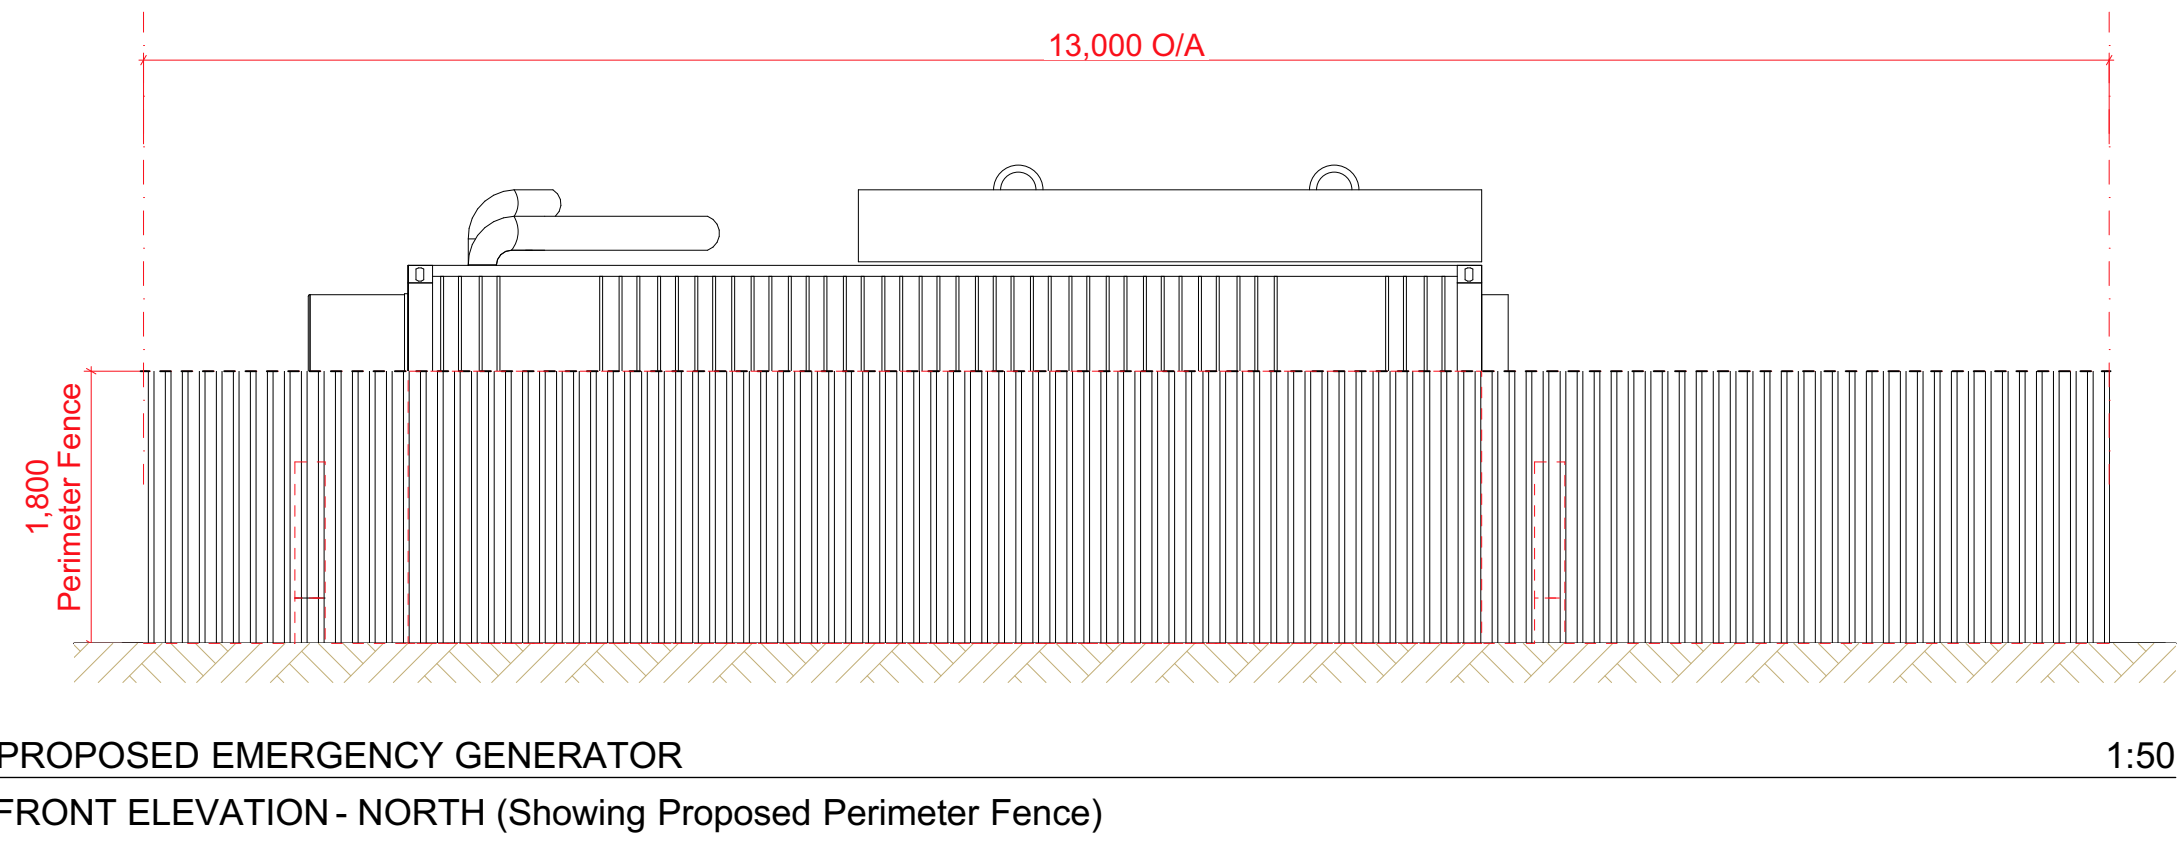
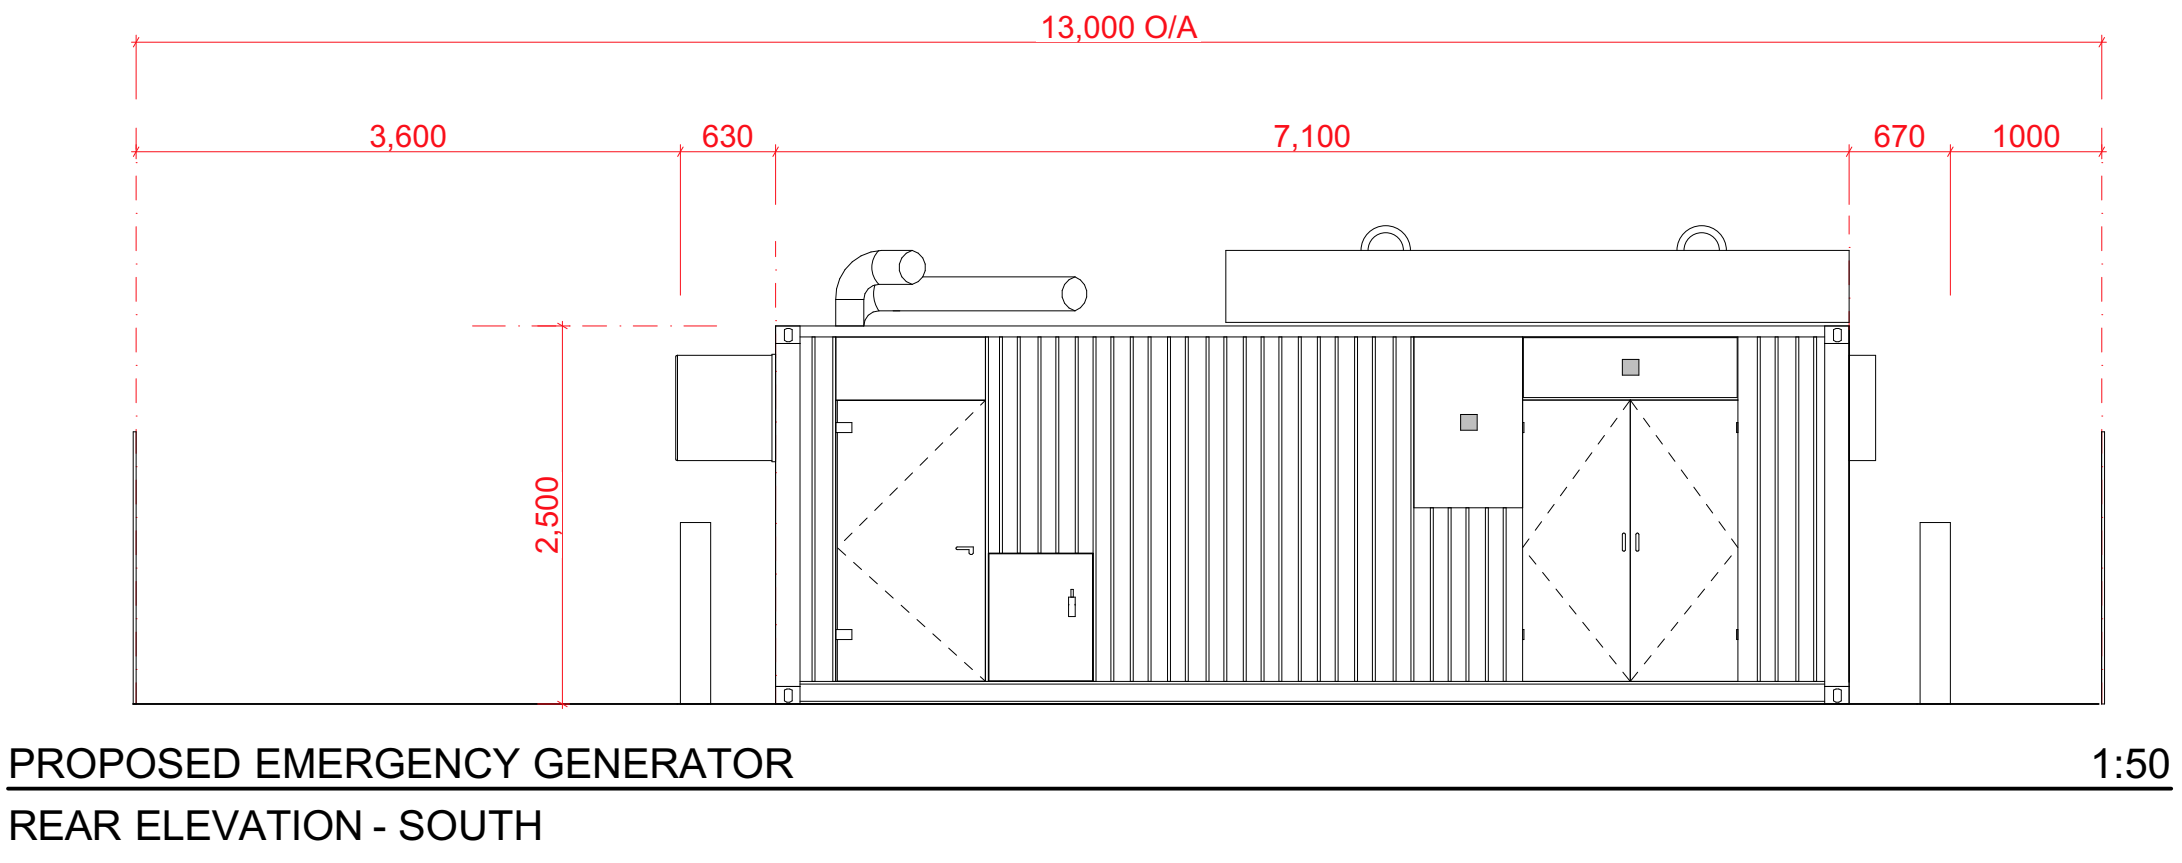


NOTES:
All dimensions and areas are approximate, and should be checked on site prior to commencement of any works/ manufacturing.

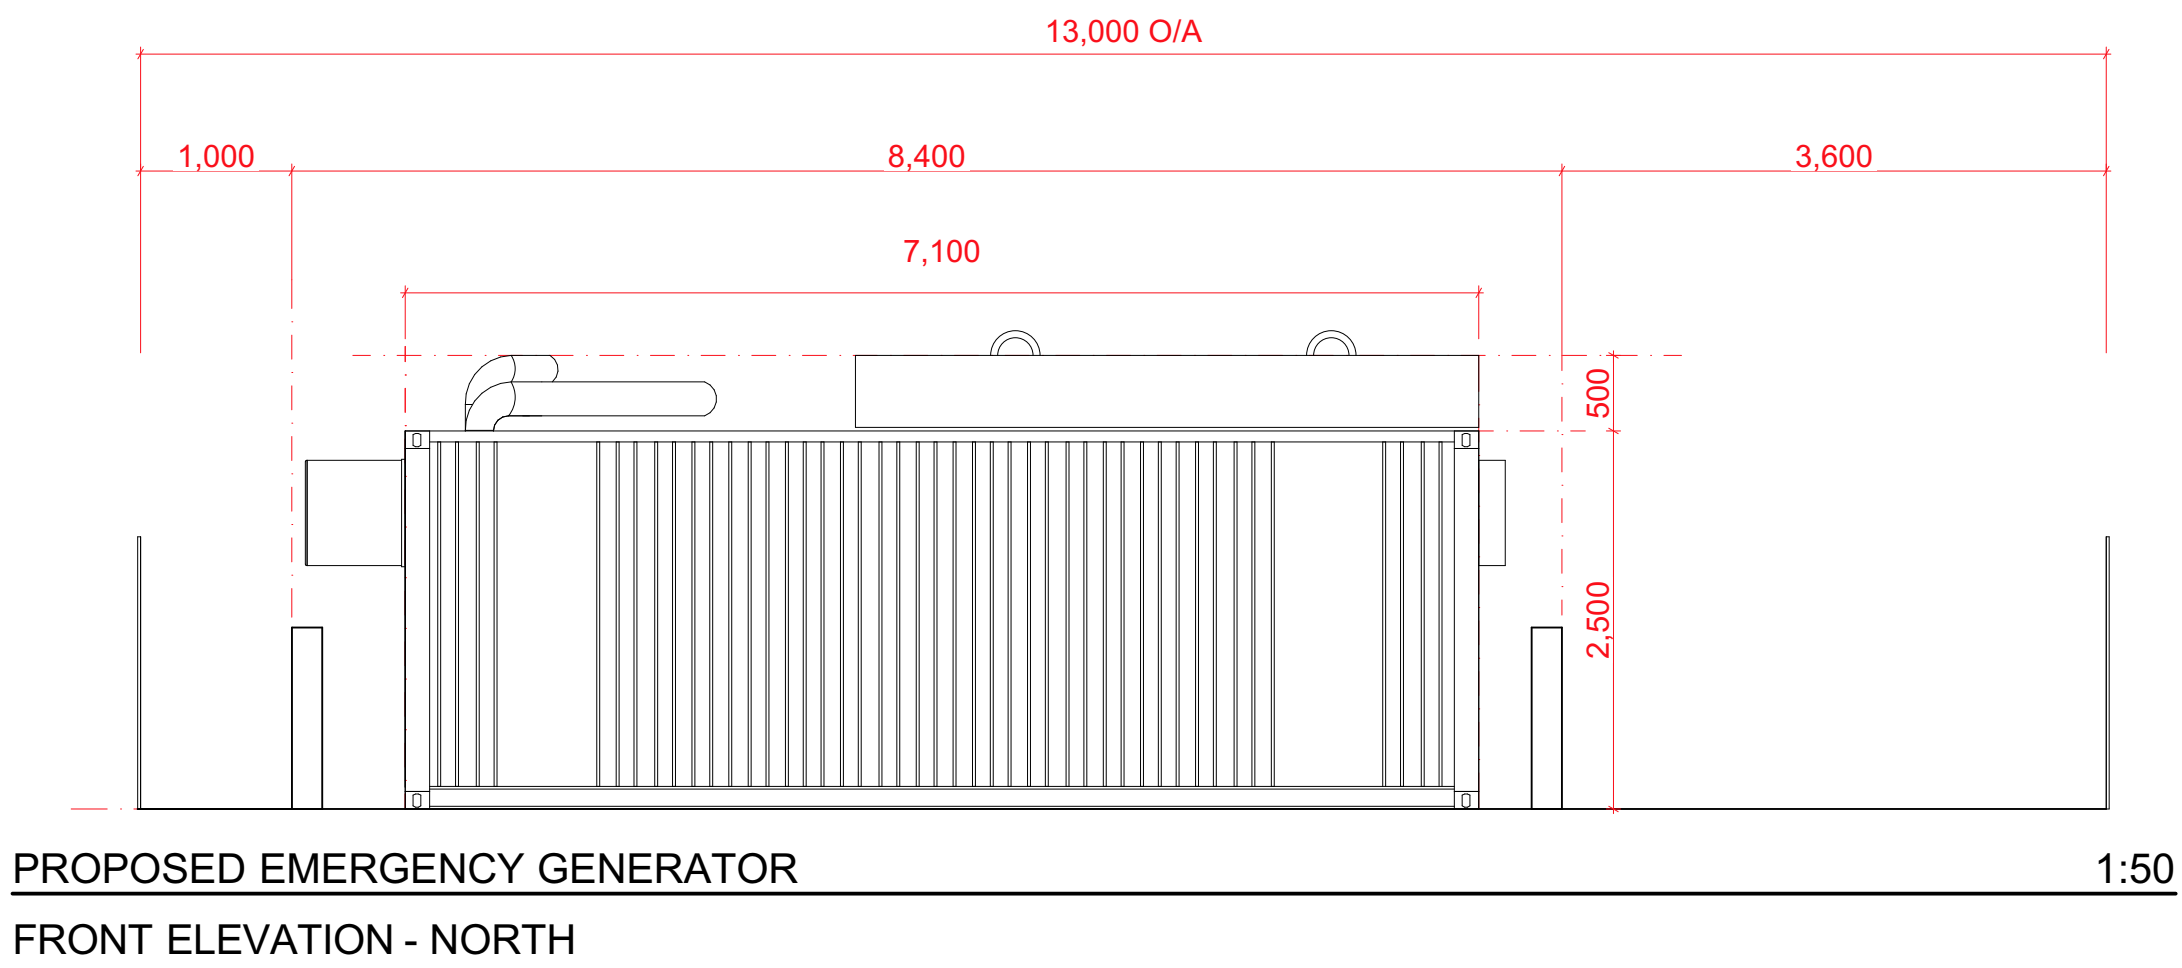

Worth School - Proposed Emergency Back-Up Generator Elevations
Dwg No. 0130 - Rev A
Date - 29/01/2025
Scale 1:50 @ A1