
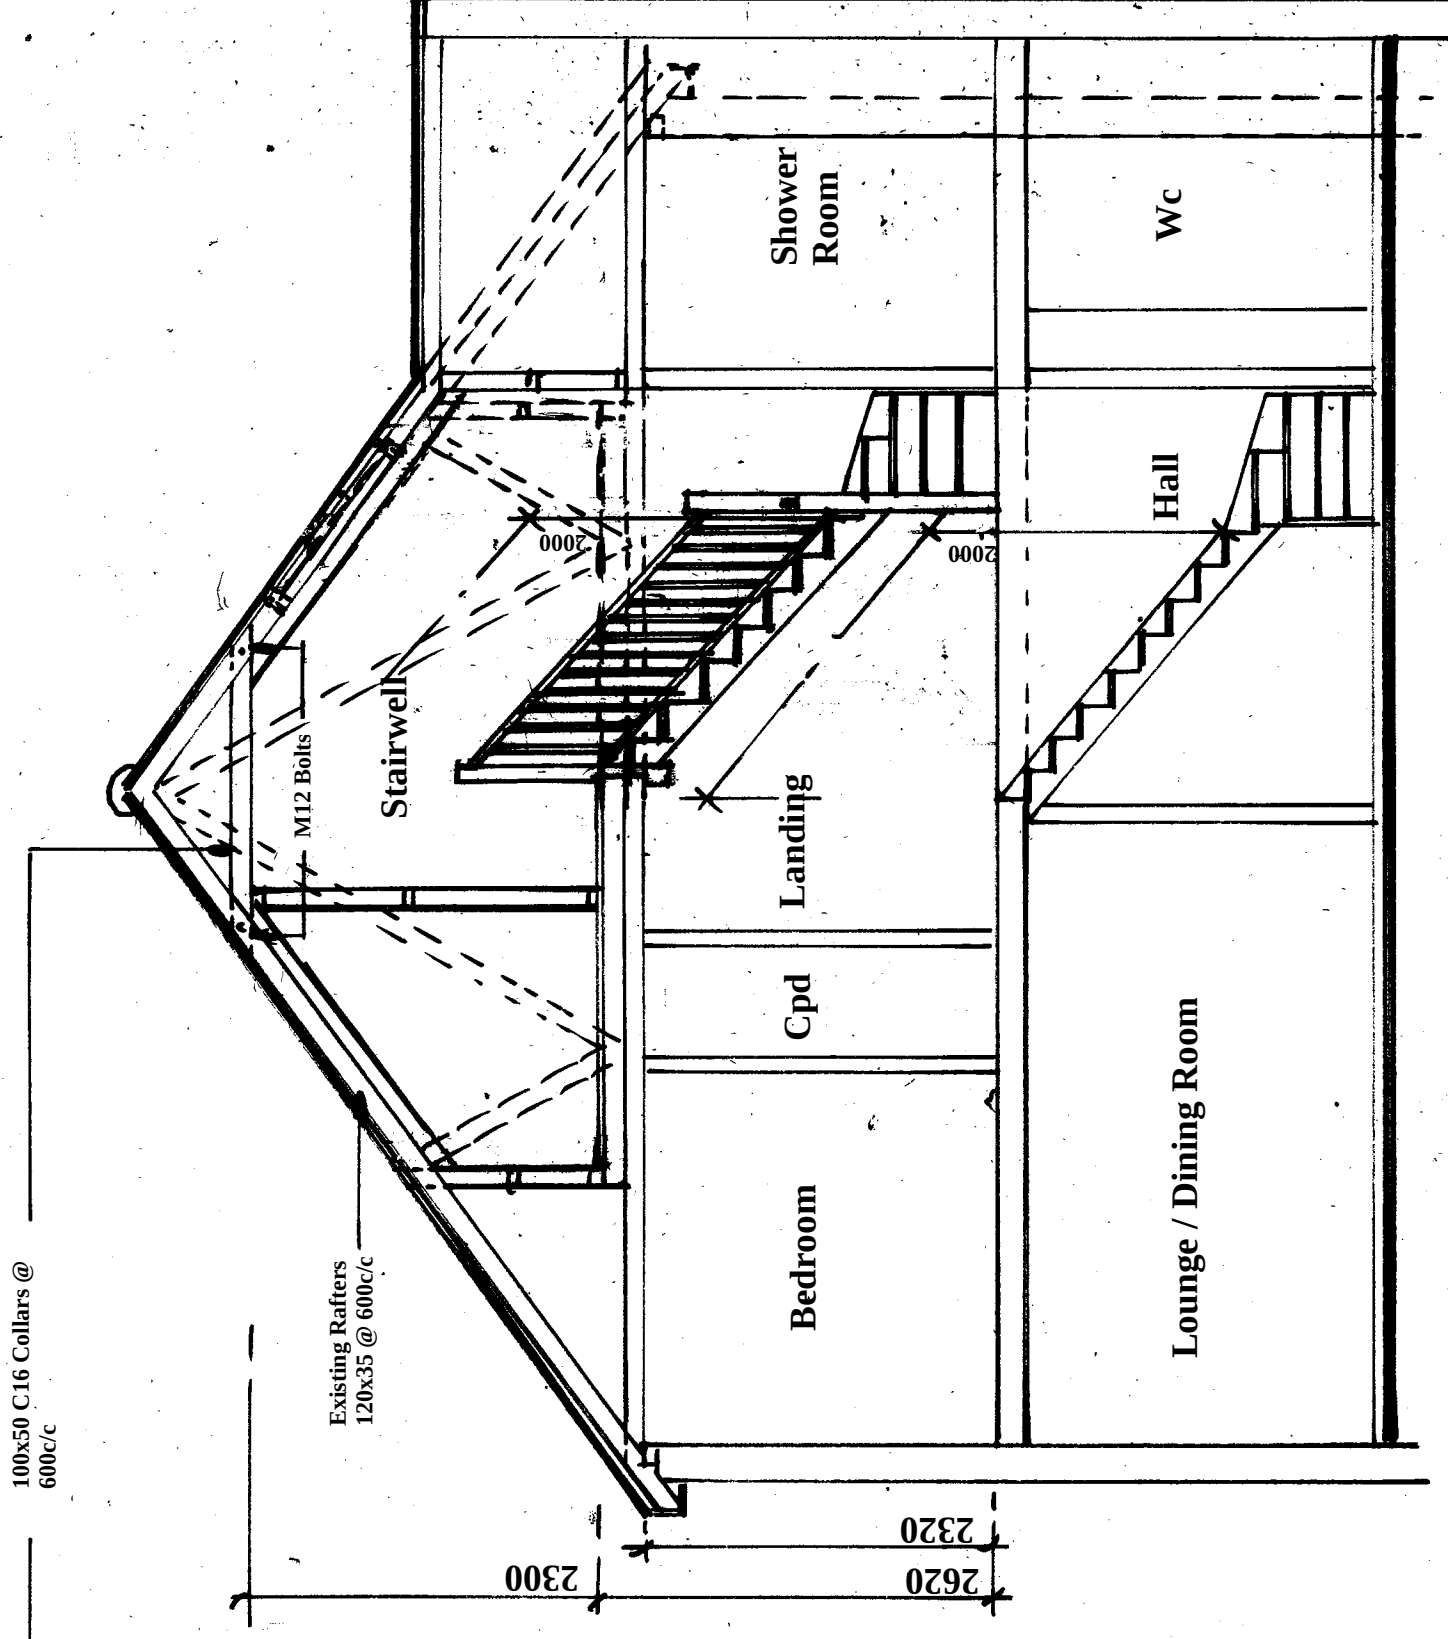


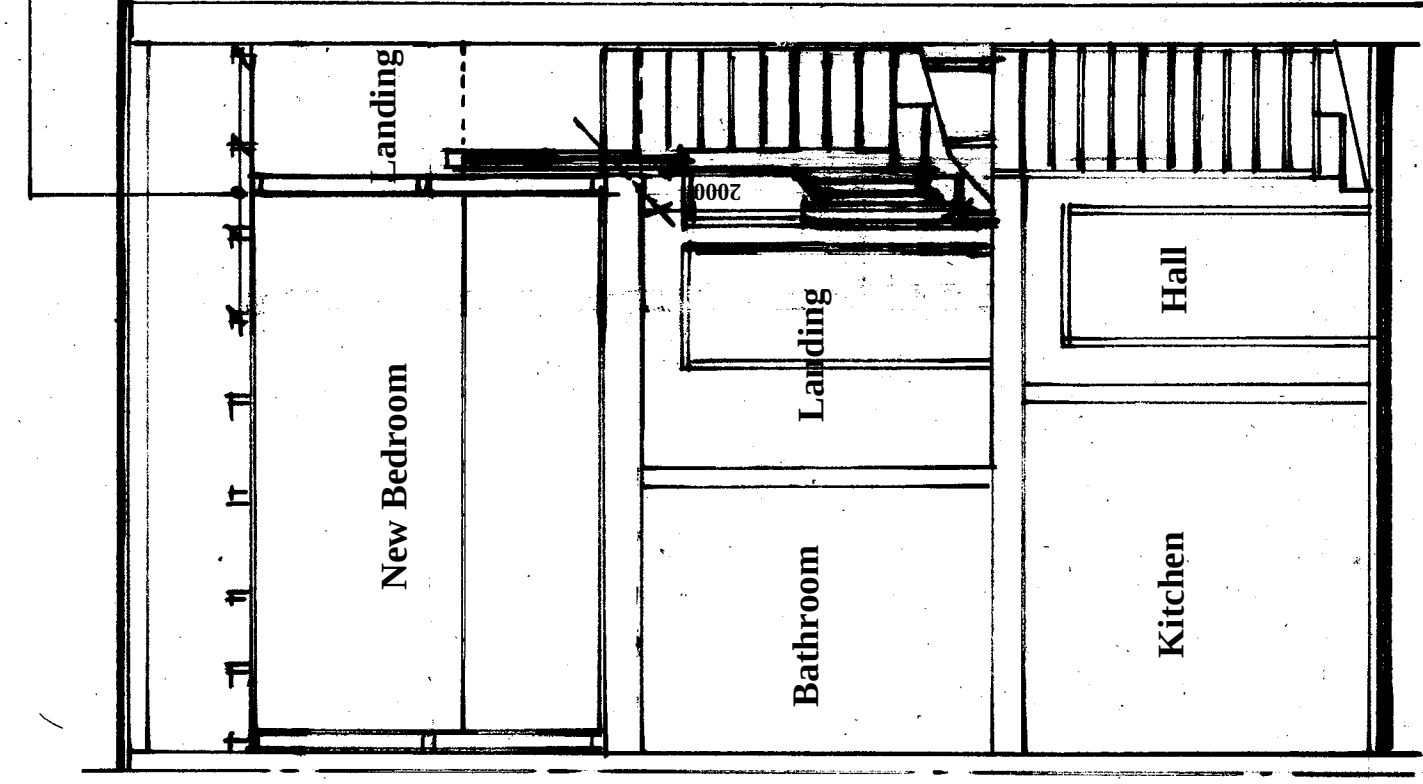

	Amendments	Date

Client

Mr & Mrs Kruglyakov

Site Address

**10 Bonnet Lane
Burgess Hill
West Sussex
RH15 0FQ**

Proposal

Loft Conversion

Drawing Title

Sections

Date

16/06/26

1C/0C/0C

Drawn
S. Burrows

Scales

1:50

DWG NO. **S13541/3** REV **1**