




Block Plan as Proposed
1:500 @ A1

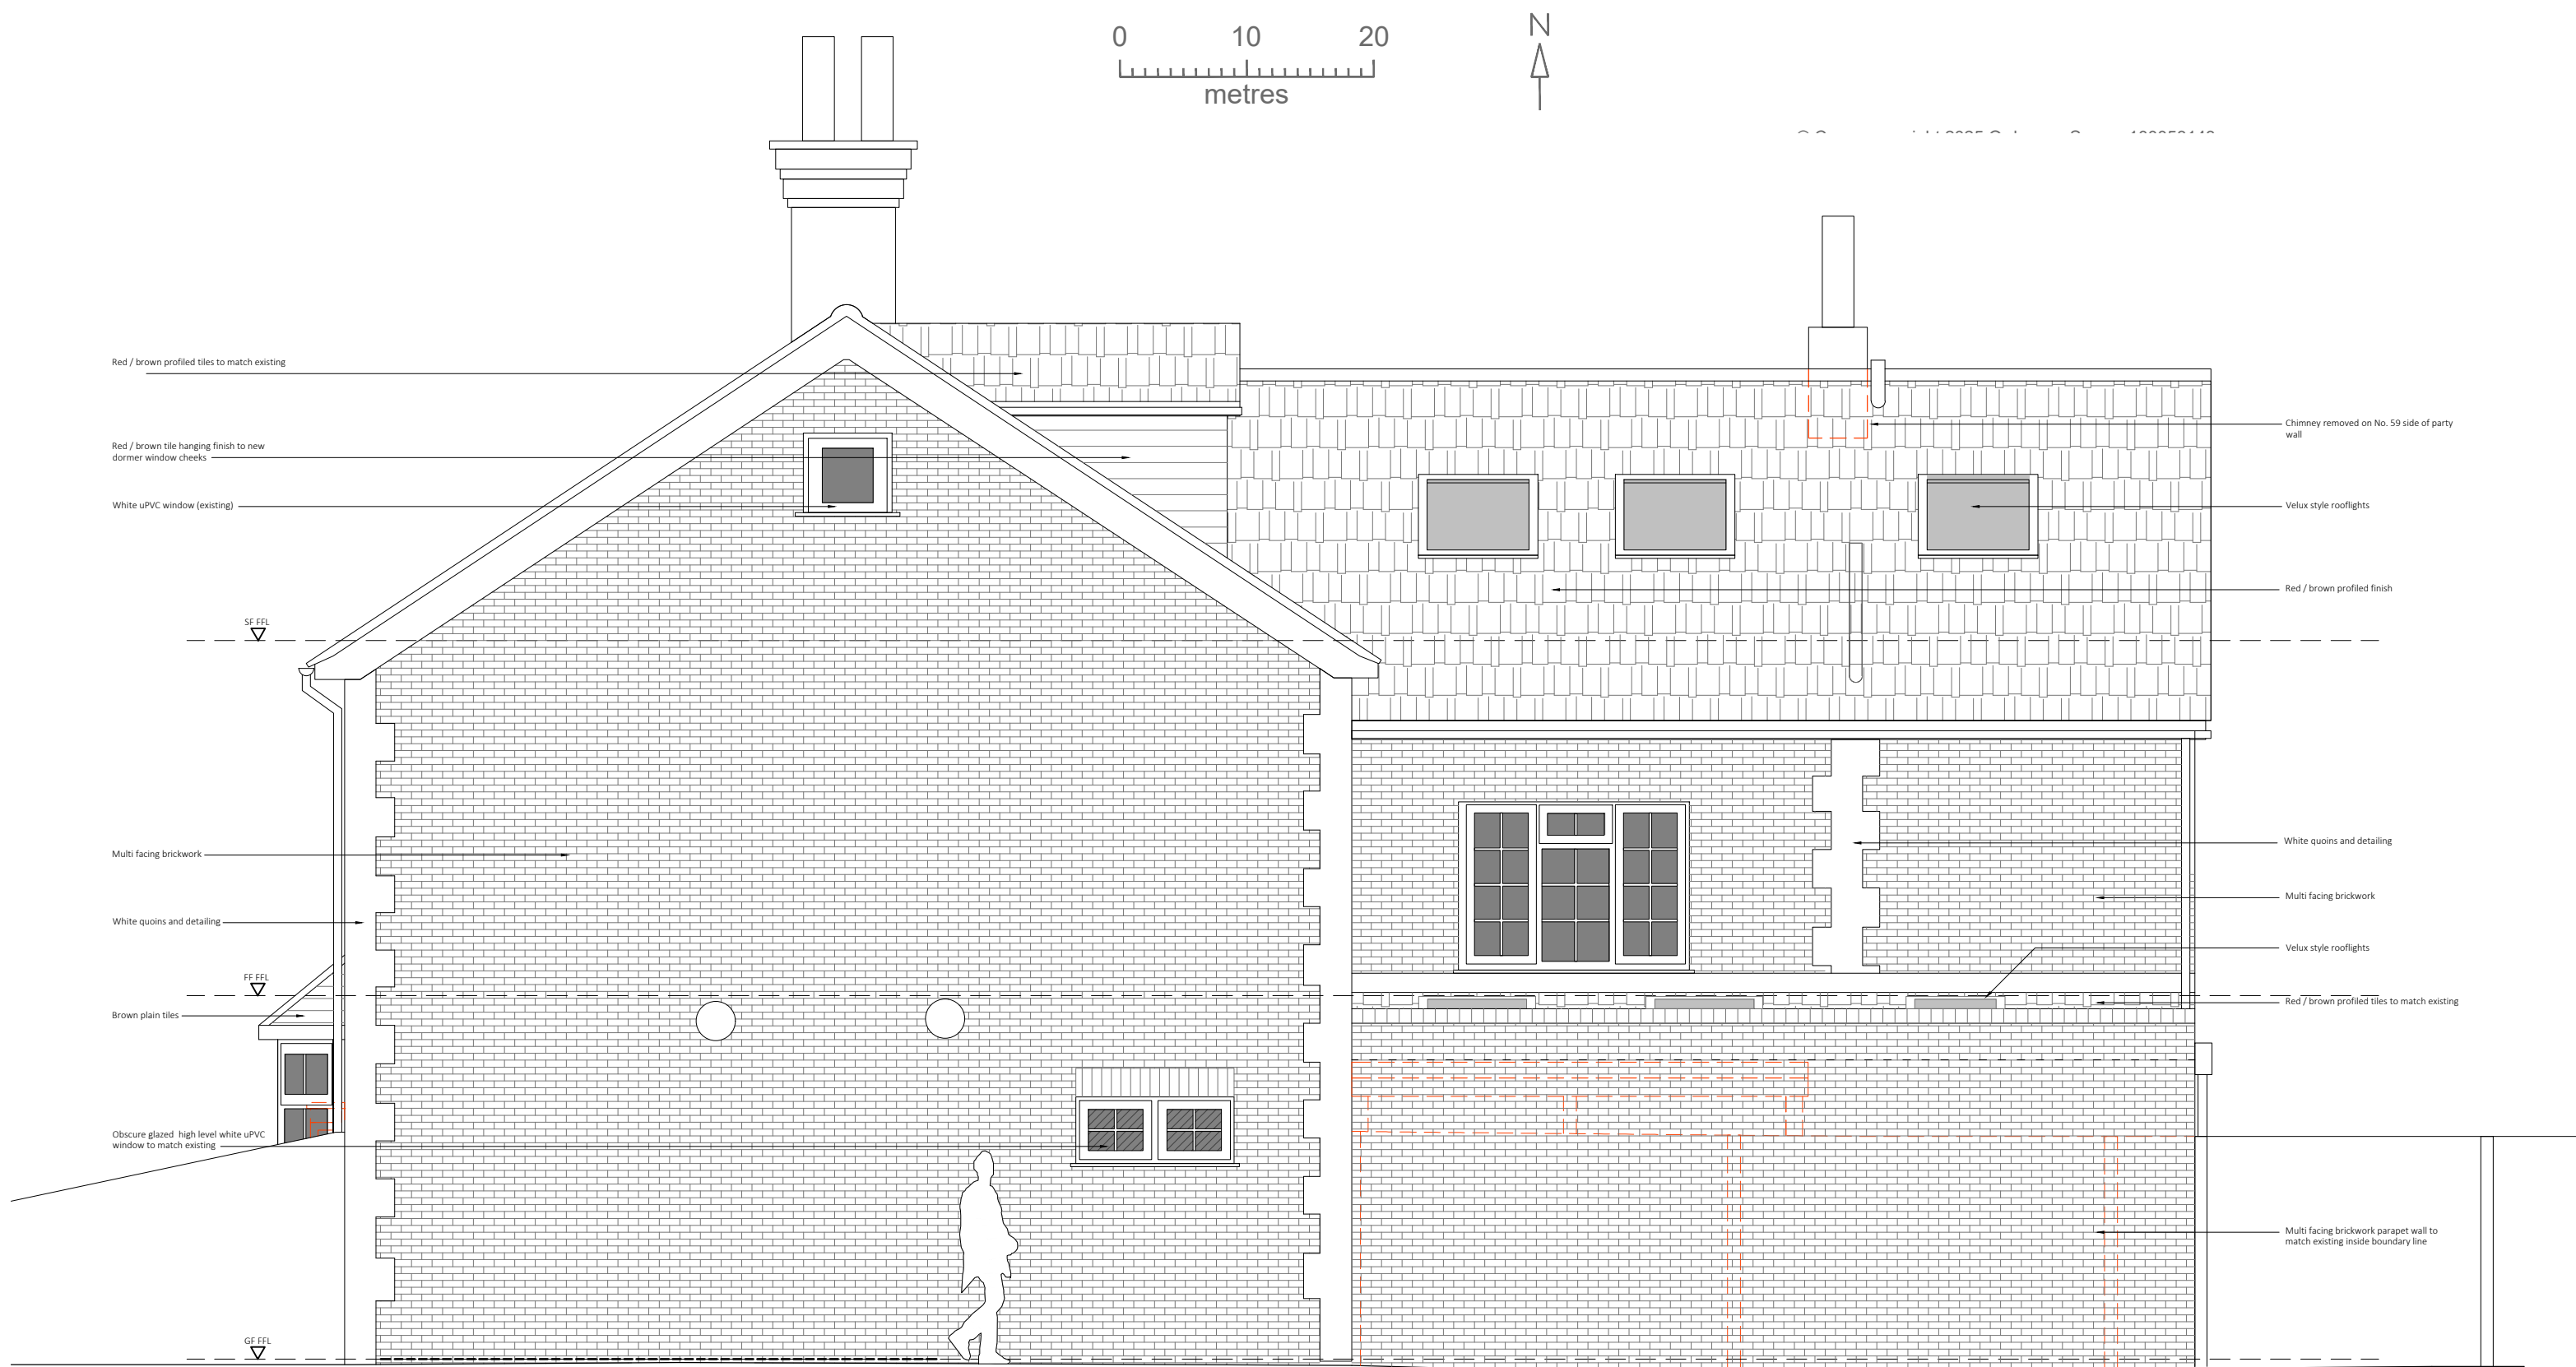

Front (East) Elevation as Proposed
1:50 @ A1

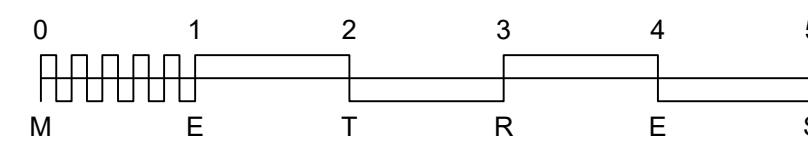

Side (North) Elevation as Proposed
1:50 @ A1

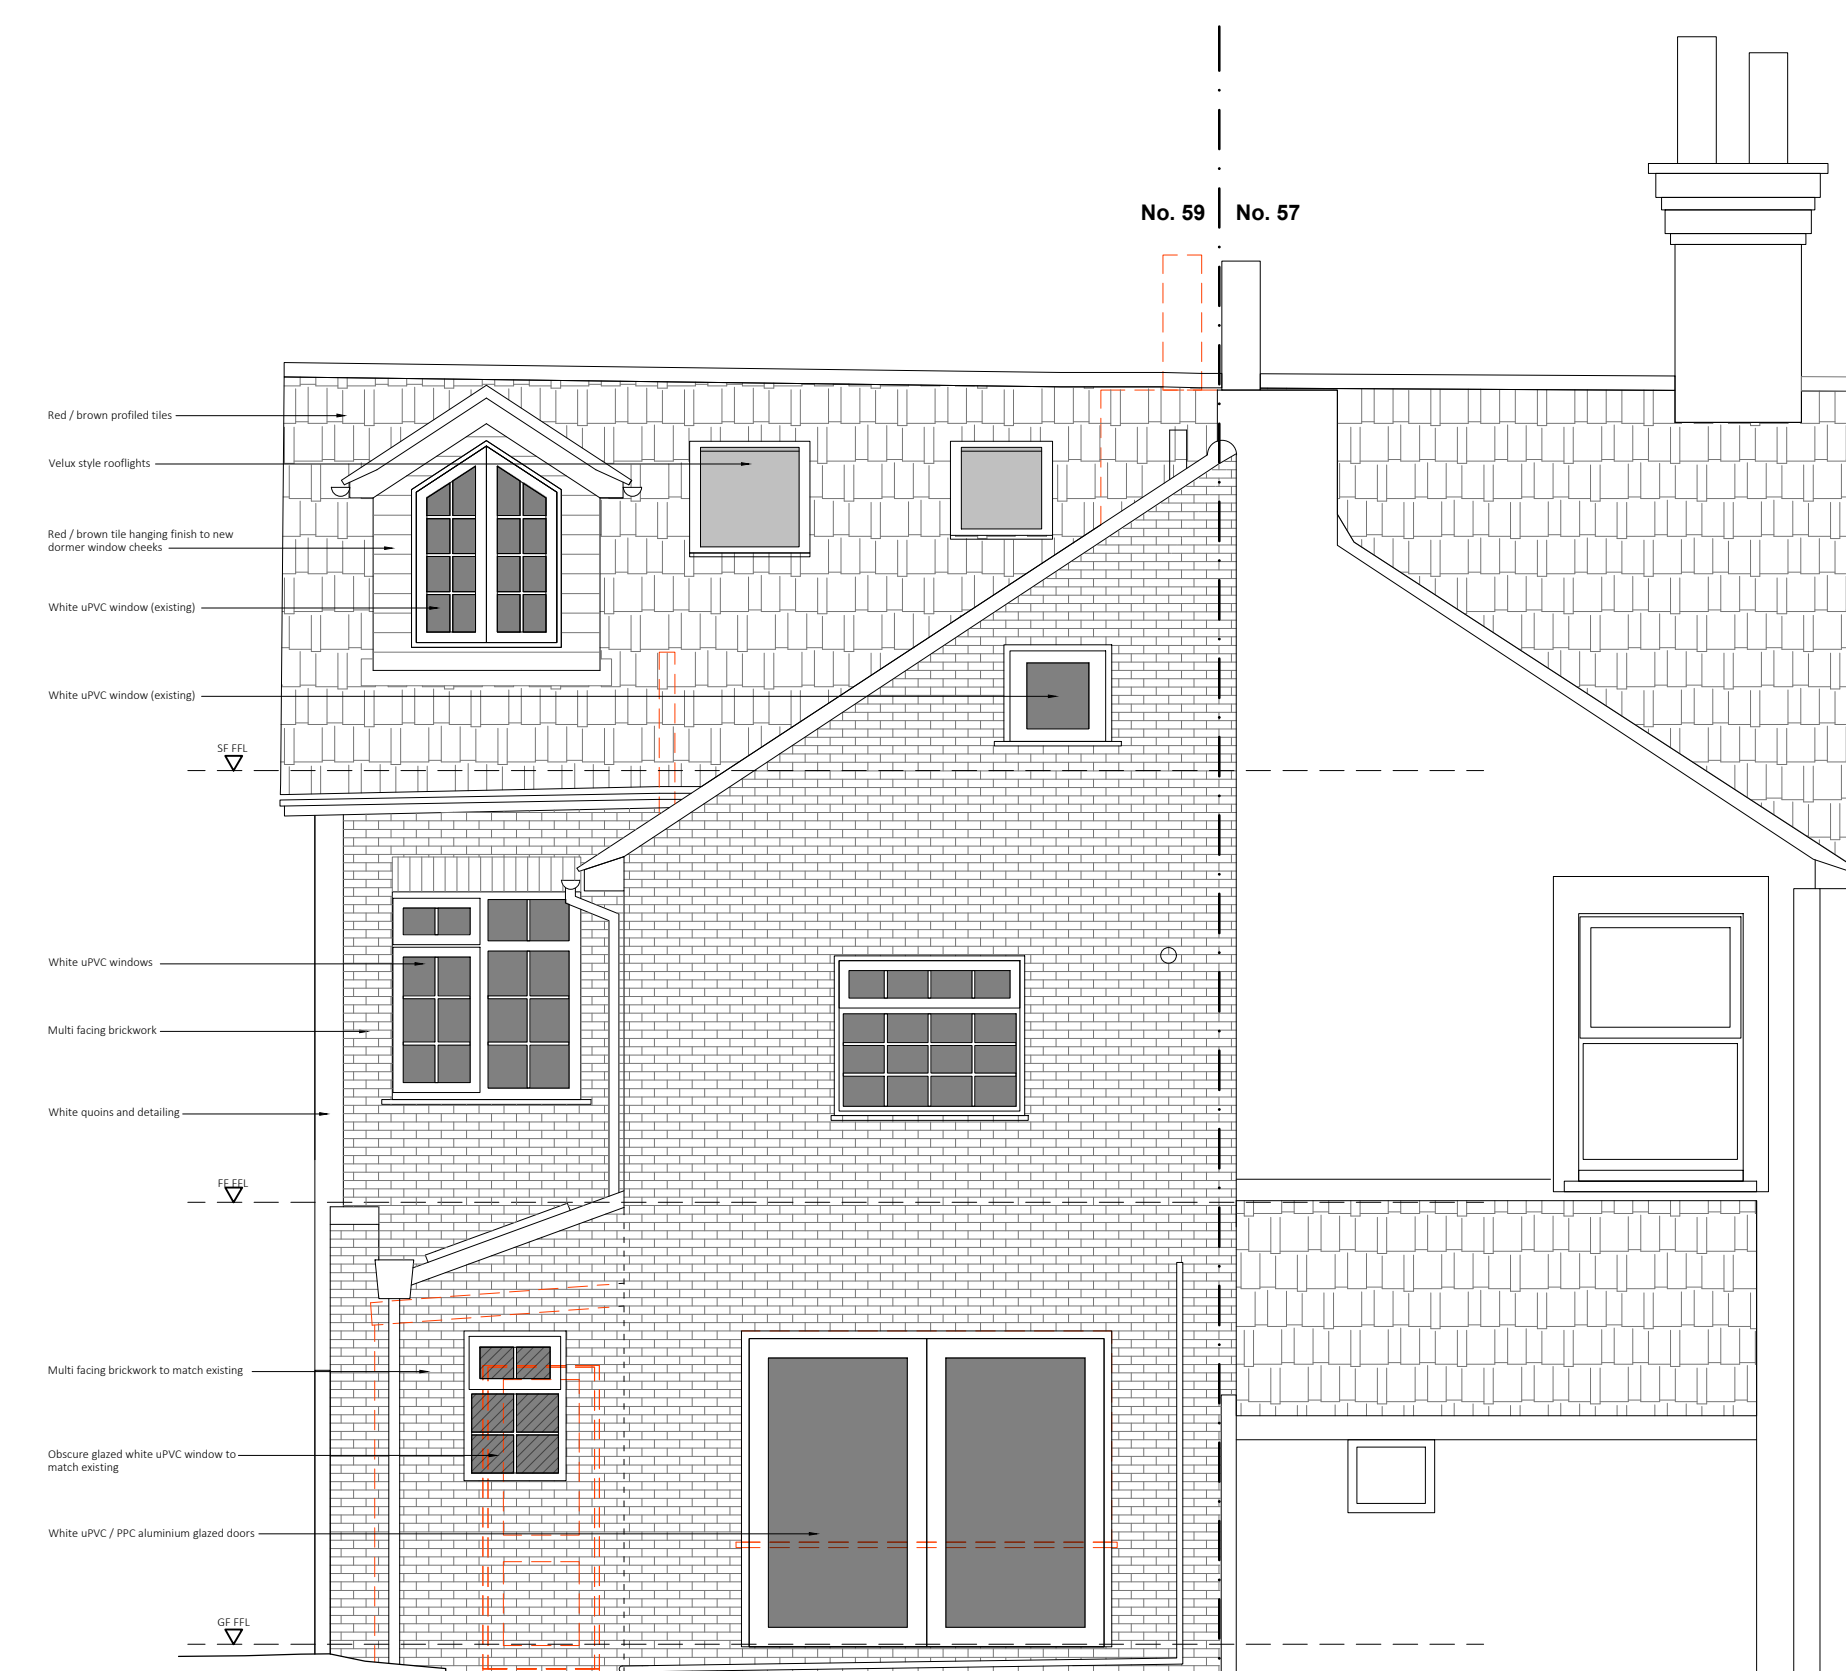

Rear (West) Elevation as Proposed
1:50 @ A1

REV	DATE	DESCRIPTION
-----	------	-------------

This drawing should be read in conjunction with all other drawings. Do not scale.
All Dimensions must be site checked.
Copyright © Catherine Whitby Architects

catherine whitby
ARCHITECTS

arb
Architects
Registration
Board
REG NO: 069618H

Drawing Status
PLANNING

Project
Mr & Mrs Barrow,
59 Fairfield Road,
Burgess Hill

Title
Proposed Elevations
and Block Plan

Project No. 02520	Drawn By cw	Checked By cw
----------------------	----------------	------------------

Drawing No.
004

Scale Varies @ A1	Date Dec 25	Revision -
----------------------	----------------	---------------