
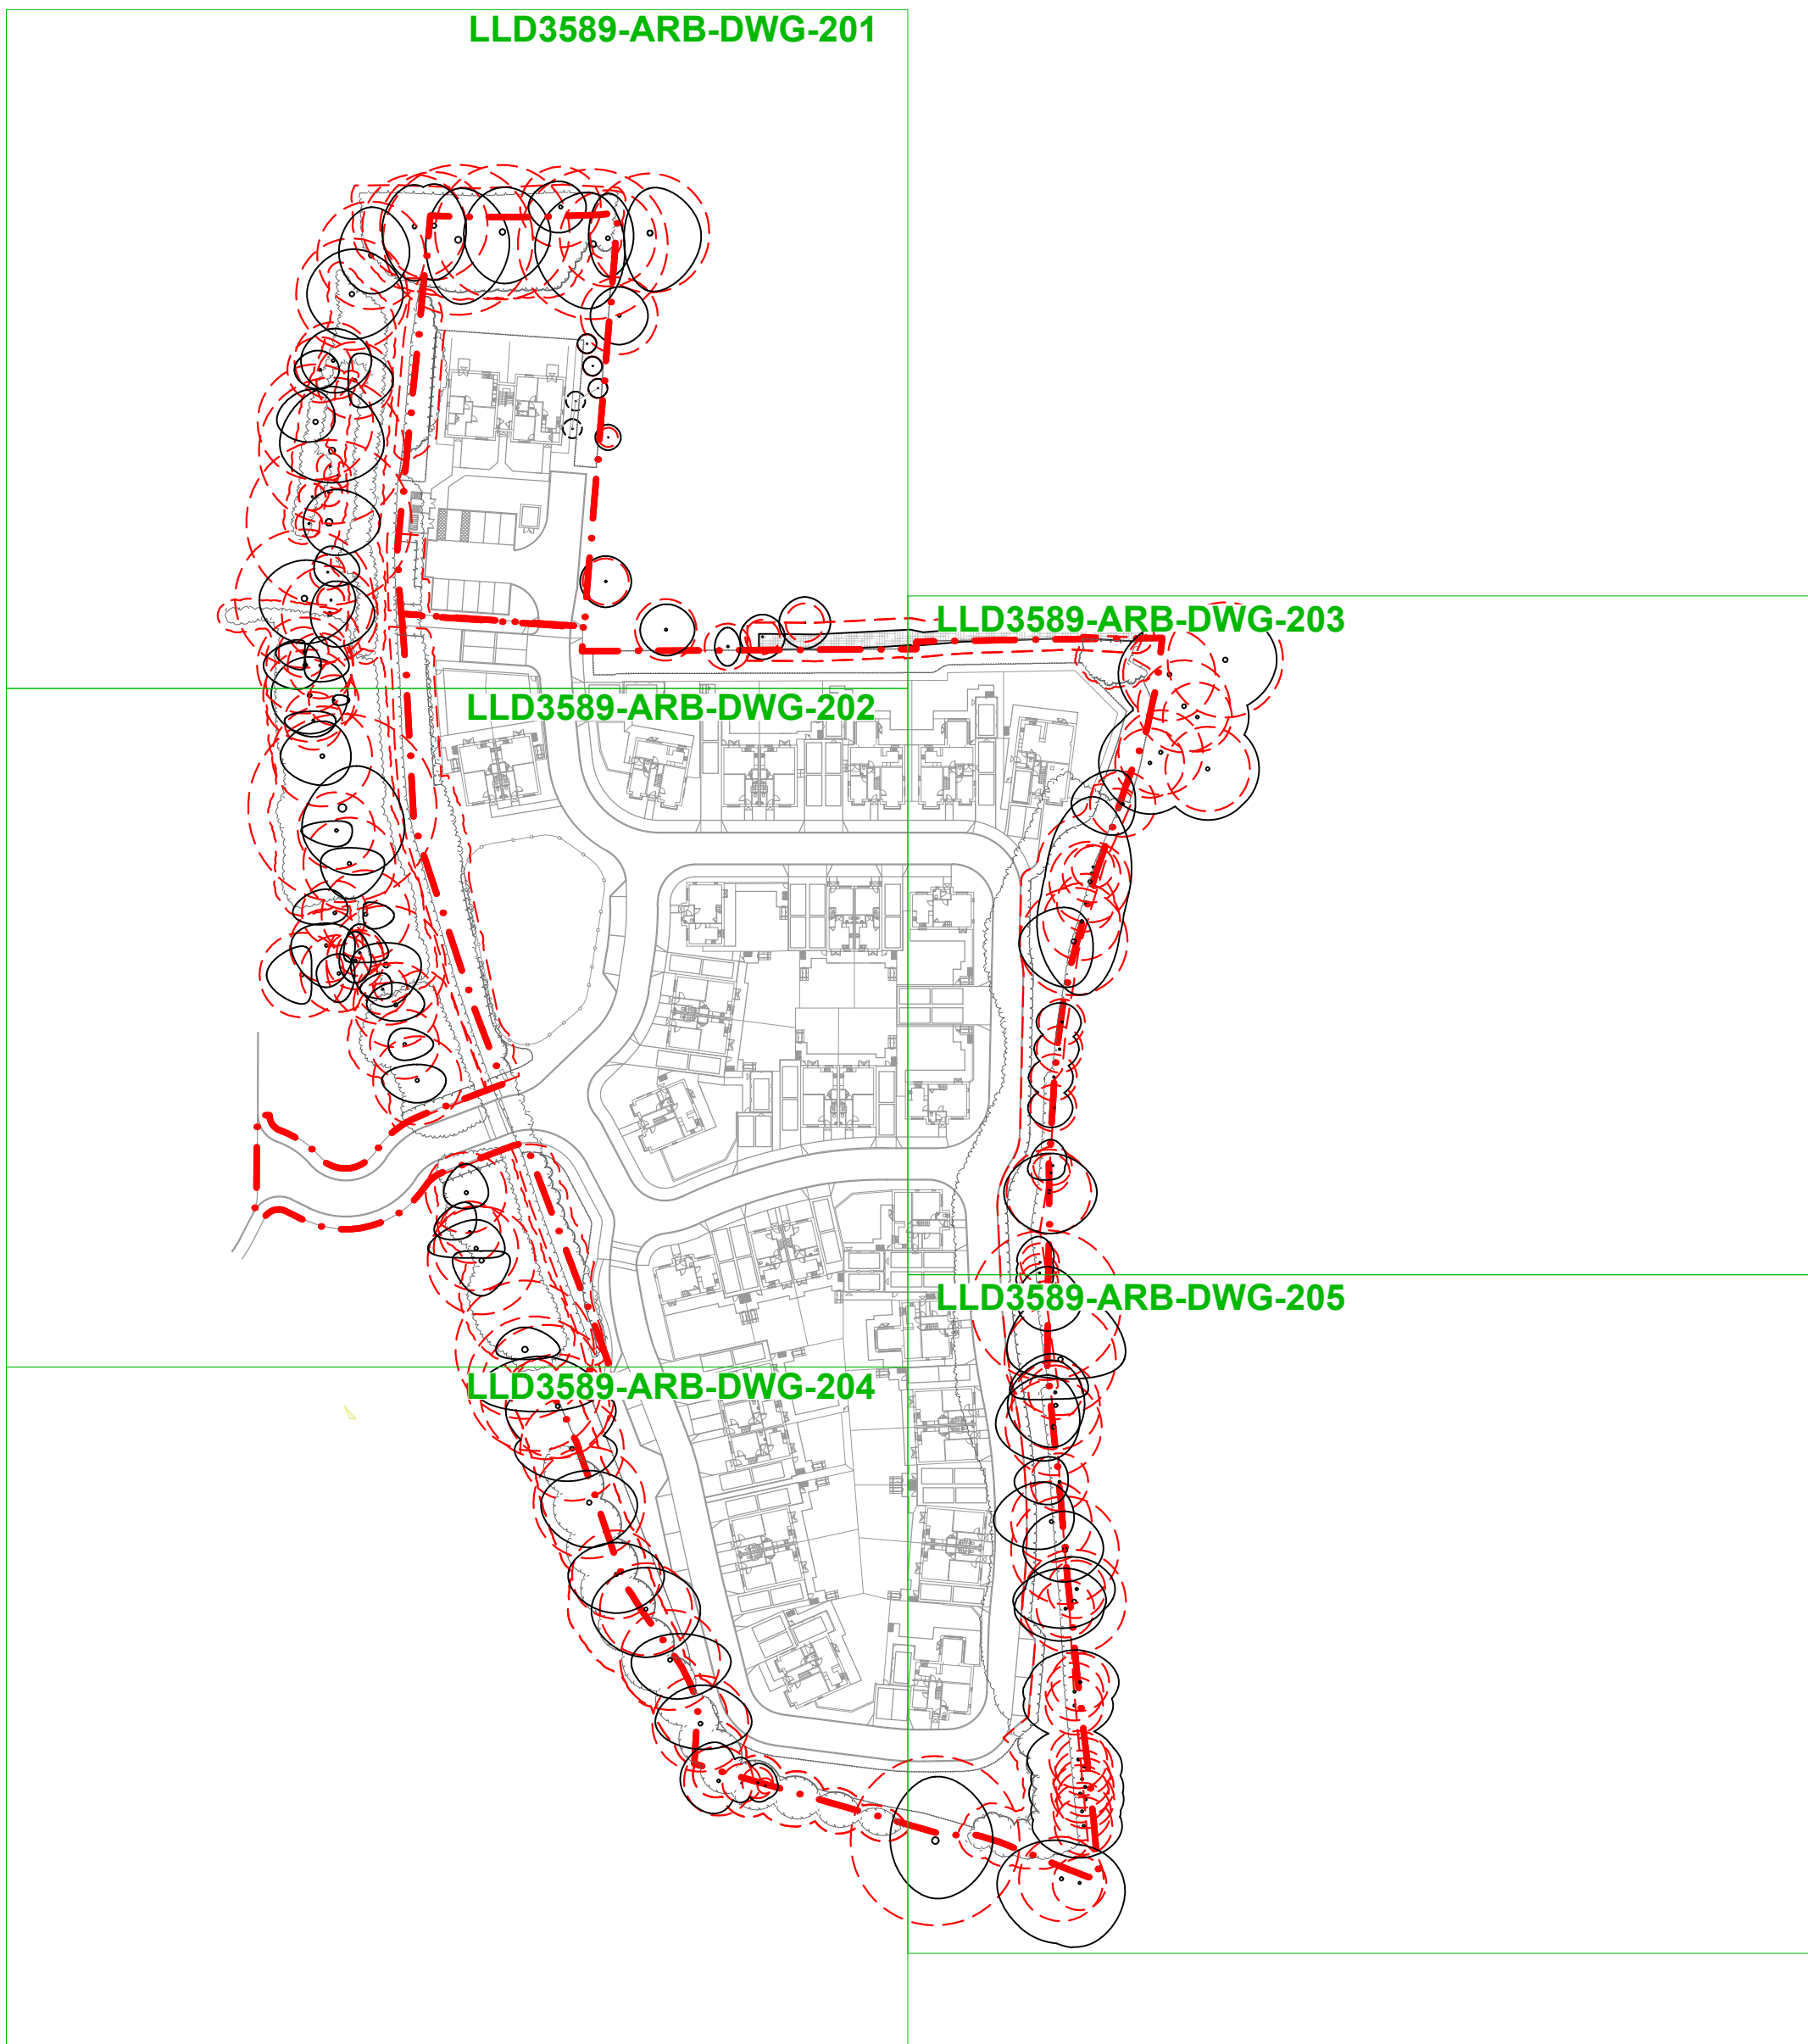


Tree Retention and Protection Plan - Drawing Layout Plan
Land to the Rear of 96 Folders Lane, Burgess Hill, West Sussex

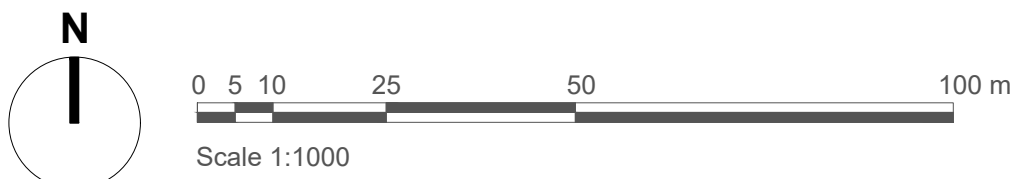

- Legend**
-  **Site Boundary**
 -  **Tree Root Protection Areas**
Specified in accordance with BS 5837:2012 - 'Trees in Relation to Design, Demolition and Construction - Recommendations'.

- Notes:**
- Drawing to be read in colour.
 - For details of existing trees and vegetation refer to: LLD3589-ARB-SCH-001 - Existing Tree Schedule;
 - For assessment of effects of the proposed development on existing trees refer to LLD3589-ARB-REP-001- Arboricultural Impact Assessment and Method Statement.

PLANNING ISSUE

Rev	Description	Date	Initials
00	Planning Issue	17.11.25	GL



Top Floor - Ceravelle House, 17-19 Goring Road, Worthing, BN12 4AP
01903 218033 office@lizardlandscape.co.uk lizardlandscapeecology.com

Client: Jones Homes Southern Ltd			
Project Title and Location: Land to the Rear of 96 Folders Lane Burgess Hill, West Sussex			
Drawing Title: Tree Retention and Protection Plan Drawing Layout Plan			

Scale	Drawn	Approved	Date
1:1000@A1	GL	KM	17/11/25
Drawing No LLD3589-LAN-DWG-200			Revision 00