

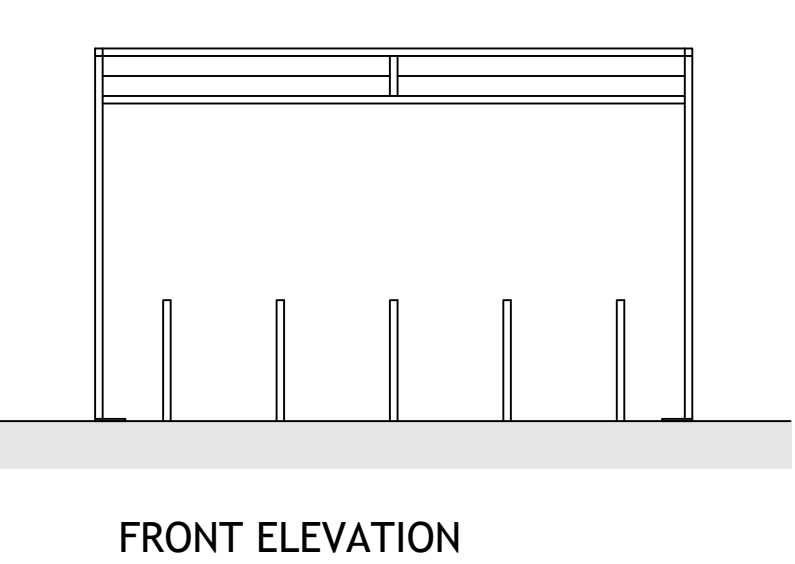


CYCLE STORE

EXTERNAL CYCLE STORE FORMED WITH GLASDON STRADA POWDER COATED ANTHRACITE CYCLE SHELTER ON CONCRETE SLAB TO ENGINEERS DETAILS. SHELTER PLATED OFF SLAB. PROVIDE 5No. GALVANISED STEEL CYCLE STANDS TO PROVIDE STORAGE FOR 10No. BICYCLES, PLATED OFF SLAB, HEIGHT APPROX. 800mm ABOVE GROUND LEVEL. STANDS AND SHELTERS INSTALLED IN ACCORDANCE WITH MANUFACTURERS INSTRUCTIONS.

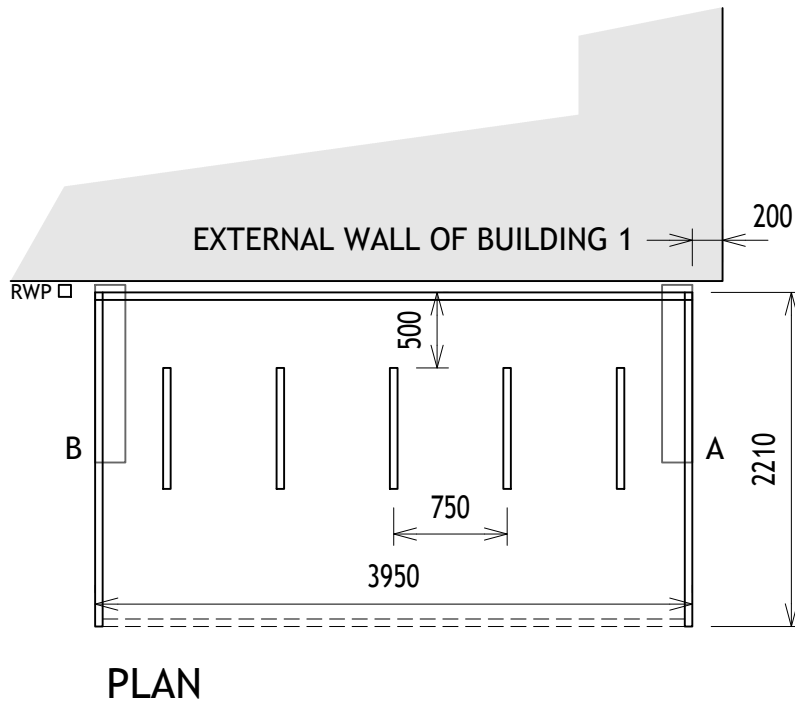


FENCING PROPOSALS

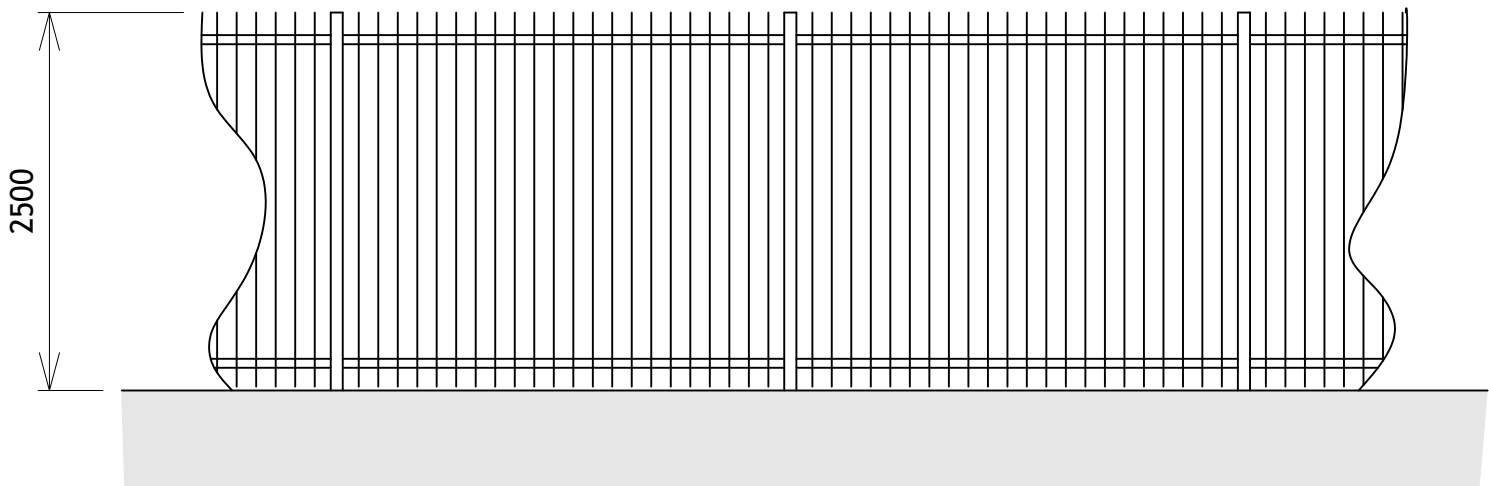

SECURITY FENCE


AS MARKED SF
2500mm HIGH JACKSONS FENCING BARBICAN A1 (SR1) POWDER COATED GALVANISED STEEL SECURITY PALISADE FENCING IN GREY RAL 7012. FENCE INSTALLED IN STRICT ACCORDANCE WITH MANUFACTURERS DETAILS INCLUDING CONCRETE FOUNDATIONS TO POSTS. FENCE SET BEHIND NEW HEDGE PLANTING TO ENSURE FENCE IS UNOBTRUSIVE.

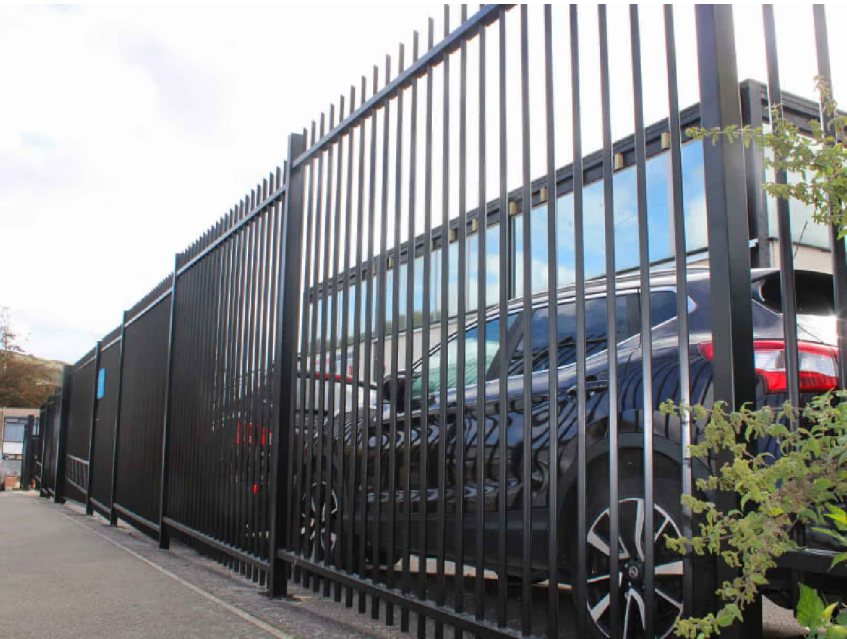

SF AS INSTALLED IMAGE



PR AS INSTALLED IMAGE

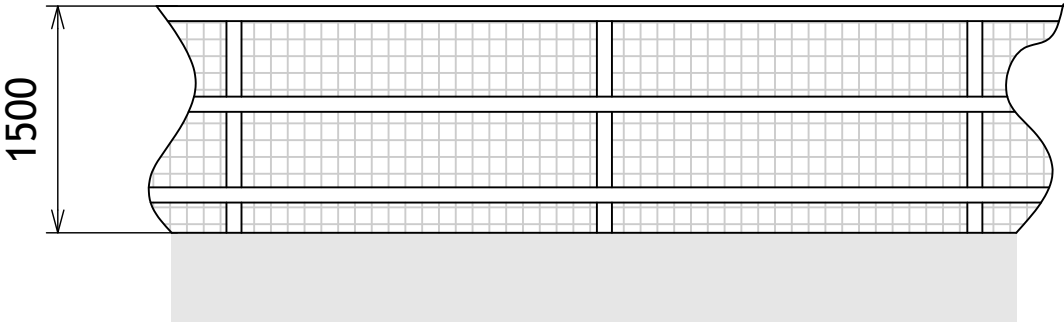

POST AND RAIL FENCE

AS MARKED PR
1500mm HIGH TIMBER POST AND THREE RAIL FENCE.
POSTS 100mm ROUND PREPARED TIMBER
RAILS 100mm HALF ROUND PREPARED TIMBER
HEAVY DUTY RIGID GALVANISED STEEL STOCK MESH WITH BASE SET 300mm INTO GROUND. FENCE PLANTED BEHIND OR IN FRONT WITH INDIGENOUS HEDGEROW MIX TO ENSURE FENCE IS UNOBTRUSIVE

