



SCHEDULE OF EXTERNAL MATERIALS		
ELEMENT	PRODUCT	COLOUR/FINISH
PITCHED ROOF - CLADDING PANELS	KINGSPAN QUADCORE KS1000RW TRAPEZOIDAL ROOF PANELS	XL FORTE HOLLYBUSH RAL 180 40 05
MASONRY WALL - BRICKWORK	IBSTOCK STAFFORDSHIRE SMOOTH	SLATE BLUE
WALL CLADDING - PANELS (1)	KINGSPAN QUADCORE AWP WALL PANEL EURO BOX KS1000EB	XL FORTE HOLLYBUSH BS 14C19
WALL CLADDING - PANELS (2)	KINGSPAN QUADCORE AWP WALL PANEL EURO BOX KS1000EB	XL FORTE GREY WHITE RAL 9002
WALL CLADDING - PANELS (3)	KINGSPAN QUADCORE AWP WALL PANEL EURO BOX KS1000EB	XL FORTE WHITE RAL 9003
WALL CLADDING - PANELS (4)	KINGSPAN QUADCORE AWP WALL PANEL FLAT KS1000FL	XL FORTE ANTHRACITE RAL 7016
WALL CLADDING - PANELS (5)	KINGSPAN QUADCORE AWP WALL PANEL FLAT KS1000FL	XL FORTE PURE GREY RAL 9005 S5 50
WINDOWS/CURTAIN WALLING/ GLAZED DOORS	POWDER COATED ALUMINIUM	ANTHRACITE GREY RAL 7016
FLUSH PERSONNEL DOORS (1)	POWDER COATED HEAVY DUTY STEEL	PURE GREY RAL 9005 S5 50
FLUSH PERSONNEL DOORS (2)	POWDER COATED HEAVY DUTY STEEL	HOLLYBUSH BS 14C19
SECTIONAL DOORS (1)	POWDER COATED HEAVY DUTY STEEL	HOLLYBUSH BS 14C19
GENERAL FLASHING/TRIMS	KINGSPAN/EQUAL COLOUR COATED STEEL	TO MATCH CLADDING AS SHOWN
ROOF VERGE FLASHINGS	KINGSPAN/EQUAL COLOUR COATED STEEL	WHITE RAL 9003
BOX GUTTERS & RAINWATER PIPES	COLOUR COATED STEEL	WHITE RAL 9003
ROOF OVERHANG FASCIA & SOFFIT	POWDER COATED ALUMINIUM FLAT FASCIA & SOFFIT	WHITE RAL 9003

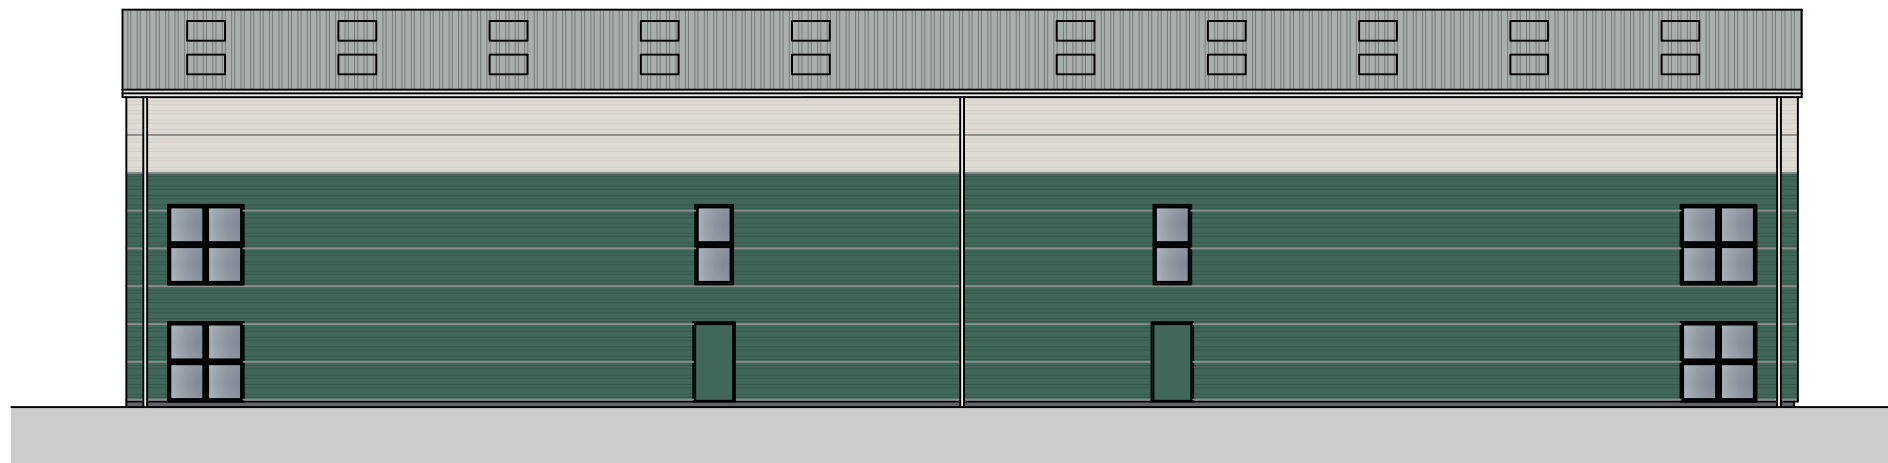

KEY PLAN

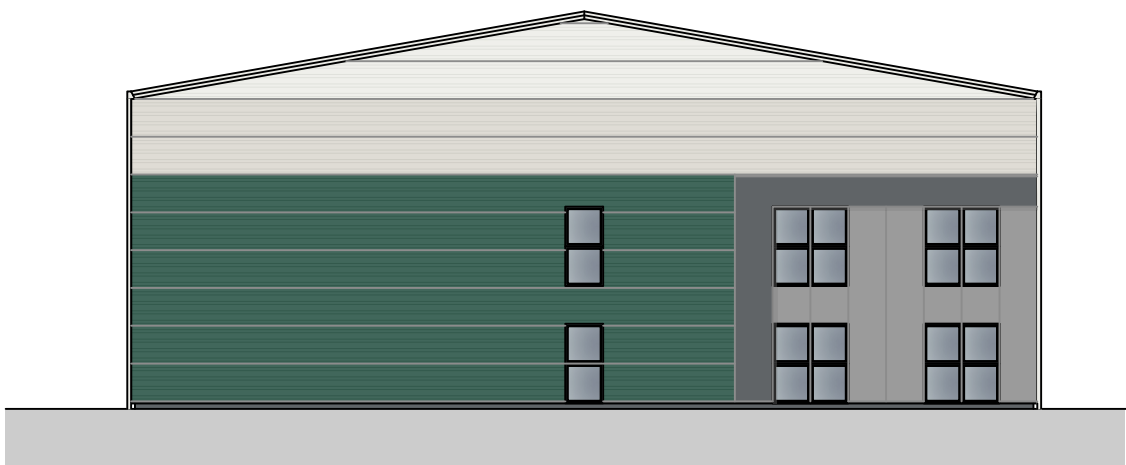