

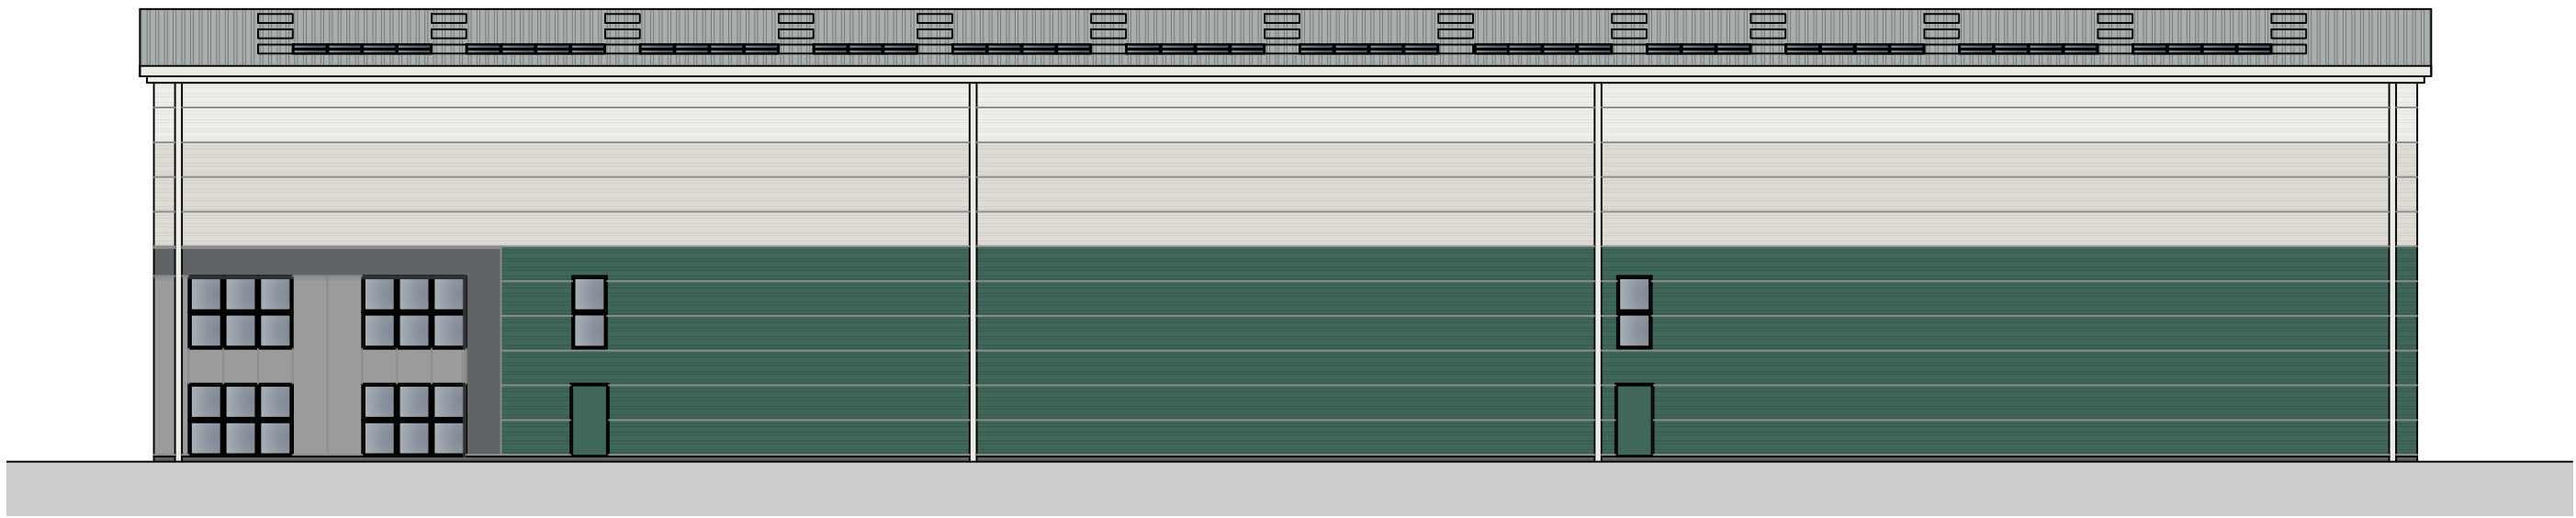


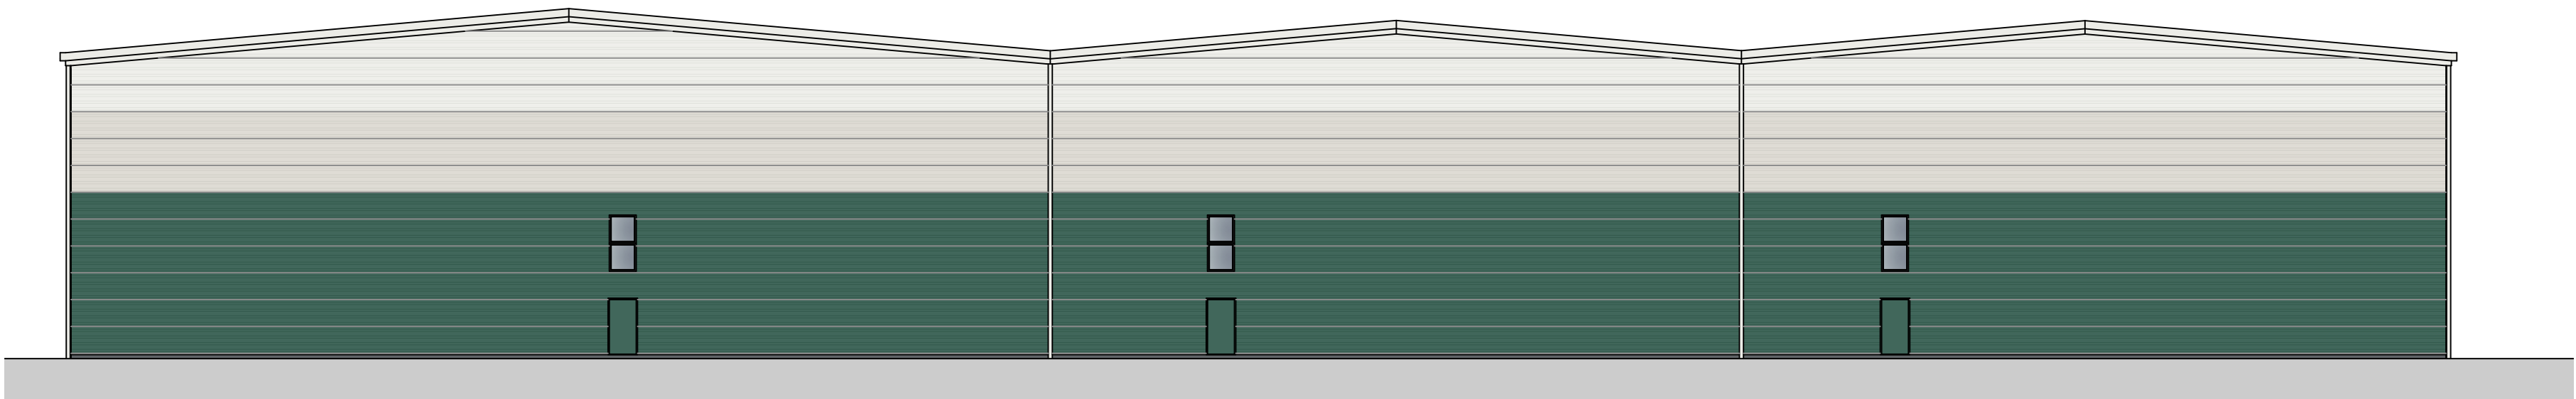

SCHEDULE OF EXTERNAL MATERIALS		
ELEMENT	PRODUCT	COLOUR/FINISH
PITCHED ROOF - CLADDING PANELS	KINGSPAN QUADCORE K5100BRW TRAPEZOIDAL ROOF PANELS	XL FORTE MERLIN GREY RAL 180 40 05
HAGONNEY WALL - BRICKWORK	BRITCOCK STAFFORDSHIRE SMOOTH	SLATE BLUE
WALL CLADDING - PANELS (1)	KINGSPAN QUADCORE AWP WALL PANEL EURO-BOX K5100DB	XL FORTE HOLLYBUSH BS 14C39
WALL CLADDING - PANELS (2)	KINGSPAN QUADCORE AWP WALL PANEL EURO-BOX K5100DB	XL FORTE GREY WHITE RAL 9003
WALL CLADDING - PANELS (3)	KINGSPAN QUADCORE AWP WALL PANEL EURO-BOX K5100DB	XL FORTE WHITE RAL 9003
WALL CLADDING - PANELS (4)	KINGSPAN QUADCORE AWP WALL PANEL FLAT K5100DF	XL FORTE ANTHRACITE RAL 7016
WALL CLADDING - PANELS (5)	KINGSPAN QUADCORE AWP WALL PANEL FLAT K5100DF	XL FORTE PURE GREY RAL 000 55 00
WINDOWS - CURTAIN WALLING/ GLAZED DOORS	POWDER COATED ALUMINIUM	ANTHRACITE GREY RAL 7016
FLUSH PERSONNEL DOORS (1)	POWDER COATED HEAVY DUTY STEEL	PURE GREY RAL 000 55 00
FLUSH PERSONNEL DOORS (2)	POWDER COATED HEAVY DUTY STEEL	HOLLYBUSH BS 14C39
SECTIONAL DOORS (1)	POWDER COATED HEAVY DUTY STEEL	HOLLYBUSH BS 14C39
GENERAL FLASHING/TRIM	KINGSPAN/EQUAL COLOUR COATED STEEL	TO MATCH CLADDING AS SHOWN
ROOF VERGE FLASHINGS	KINGSPAN/EQUAL COLOUR COATED STEEL	WHITE RAL 9003
BOX GUTTERS & RAINWATER PIPES	COLOUR COATED STEEL	WHITE RAL 9003
ROOF OVERHANG FASCIA & SOFFIT	POWDER COATED ALUMINIUM FLAT FASCIA & SOFFIT	WHITE RAL 9003

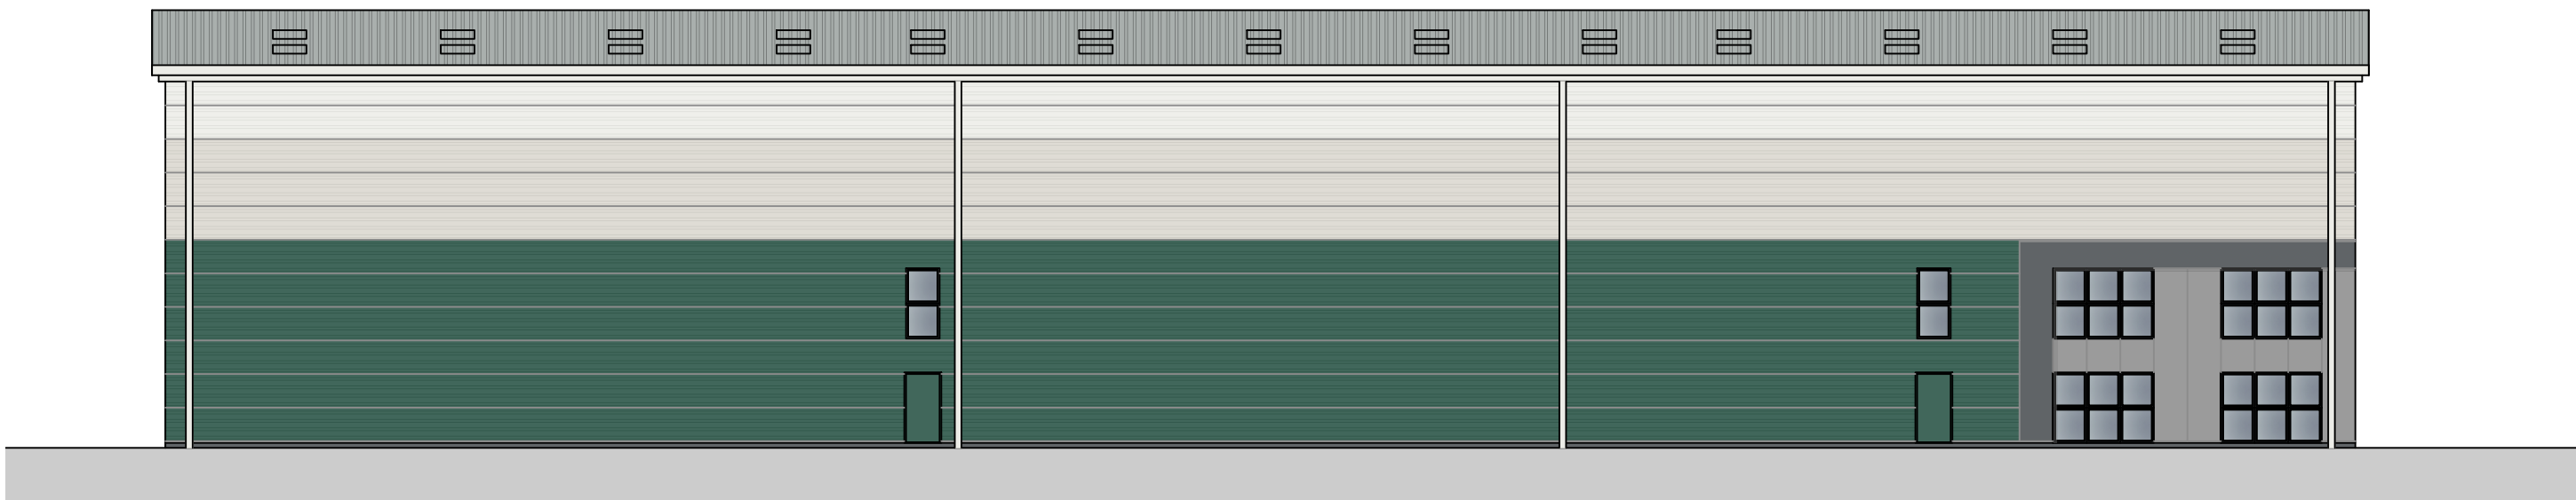