

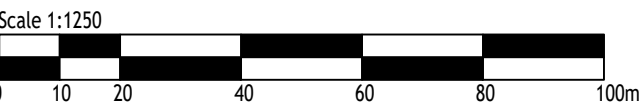
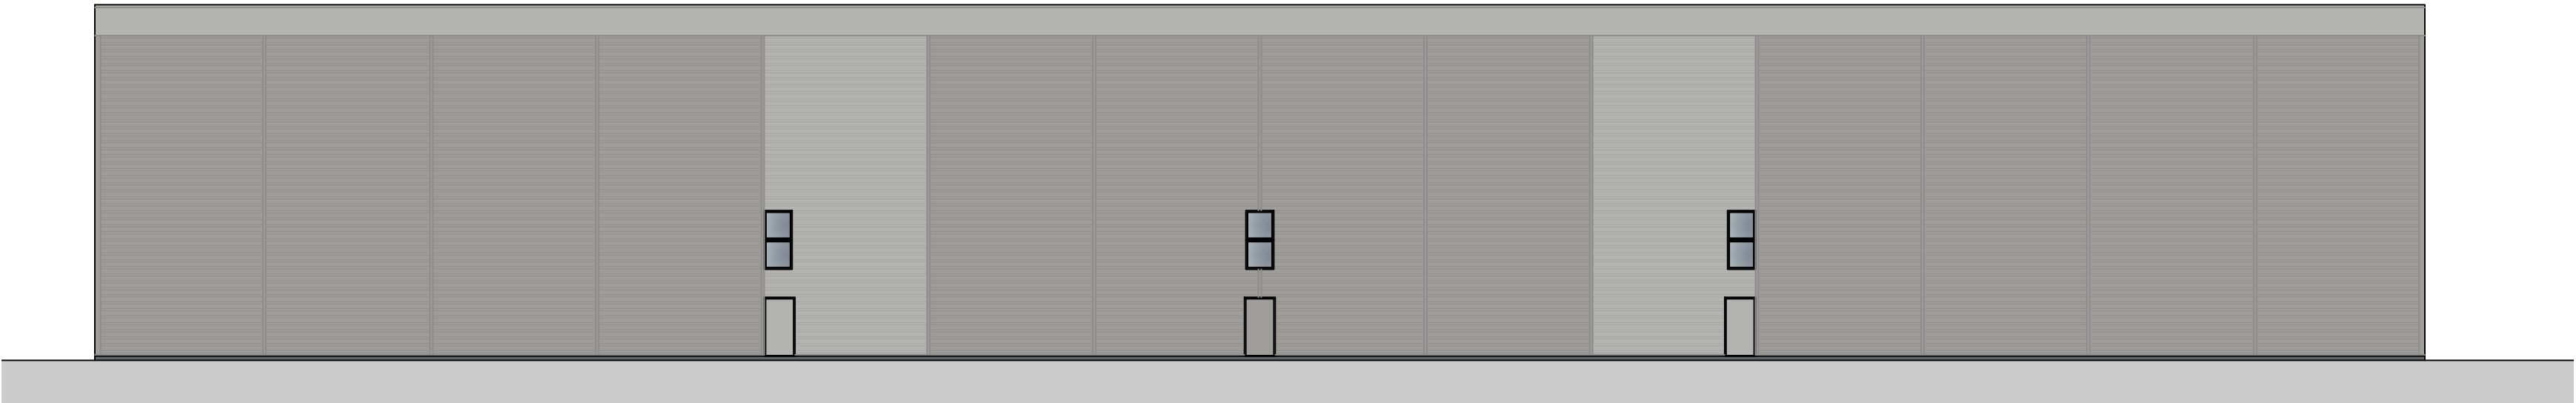


SCHEDULE OF EXTERNAL MATERIALS		
ELEMENT	PRODUCT	COLOUR/FINISH
PITCHED ROOF - CLADDING PANELS	KINGSPAN QUADCORE K5100RW TRAPEZOIDAL ROOF PANELS	XL FORTE MERLIN GREY RAL 180 45/15
MASONRY WALL - BRICKWORK	IBSTOCK STAFFORDSHIRE SMOOTH	SLATE BLUE
WALL CLADDING - PANELS (1)	KINGSPAN QUADCORE CURVED WALL PANELS	SPECTRUM SOLID SILVER RAL 9006
WALL CLADDING - PANELS (2)	KINGSPAN QUADCORE CURVED WALL PANELS	SPECTRUM SOLID OREGIAN RAL 9007
WALL CLADDING - PANELS (3)	KINGSPAN QUADCORE AWP WALL PANEL FLAT K5100FL	SPECTRUM SOLID SILVER RAL 9006
WINDOWS/CURTAIN WALLING/ GLAZED DOORS	POWDER COATED ALUMINIUM	ANTHRACITE GREY RAL 7016
FLUSH PERSONNEL DOORS (1)	POWDER COATED HEAVY DUTY STEEL	SILVER RAL 9006
FLUSH PERSONNEL DOORS (2)	POWDER COATED HEAVY DUTY STEEL	OREGIAN RAL 9007
SECTIONAL DOORS (1)	POWDER COATED HEAVY DUTY STEEL	SILVER RAL 9006
GENERAL FLASHING/TRIMS	KINGSPAN/EQUAL COLOUR COATED STEEL	TO MATCH CLADDING AS SHOWN
PARAPET WALLS	KINGSPAN/EQUAL COLOUR COATED STEEL	SILVER RAL 9006
BOX GUTTERS & RAINWATER PIPES	COLOUR COATED STEEL	SILVER RAL 9006

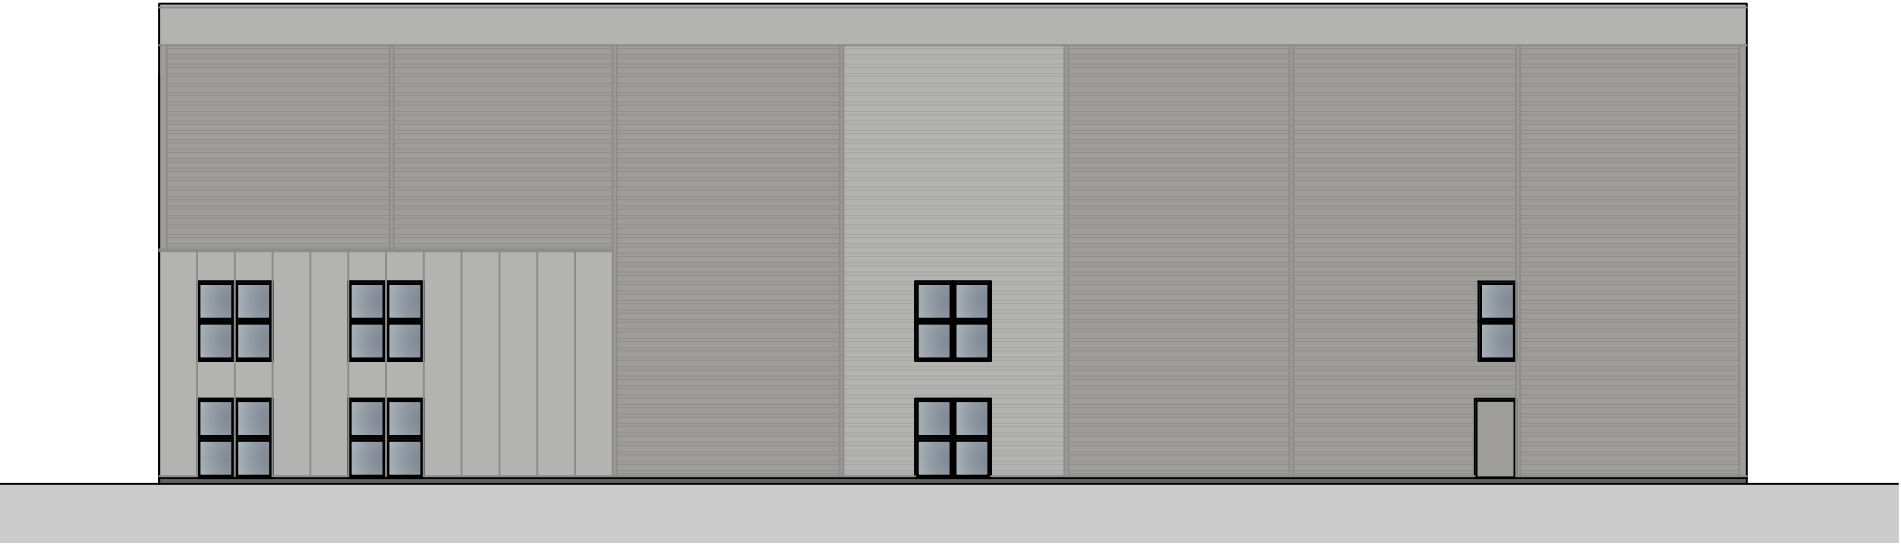

KEY PLAN

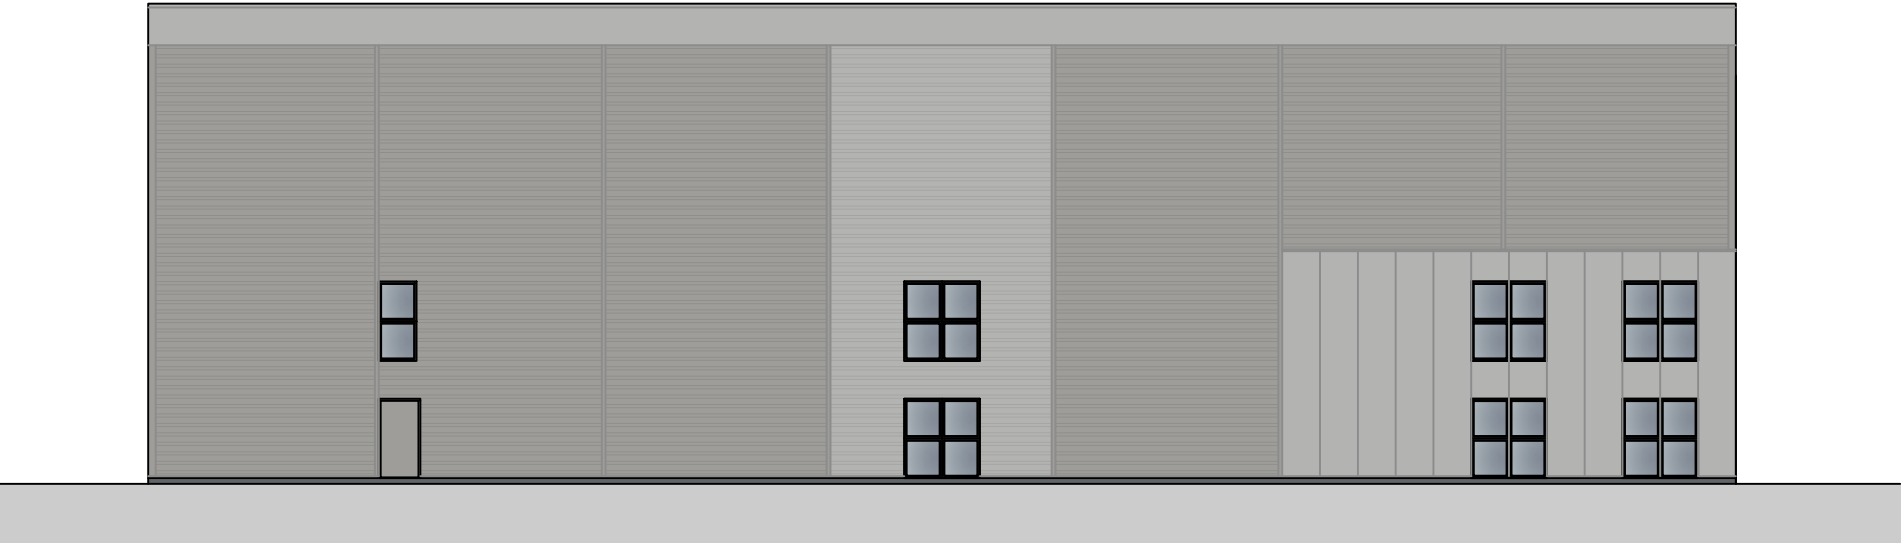