


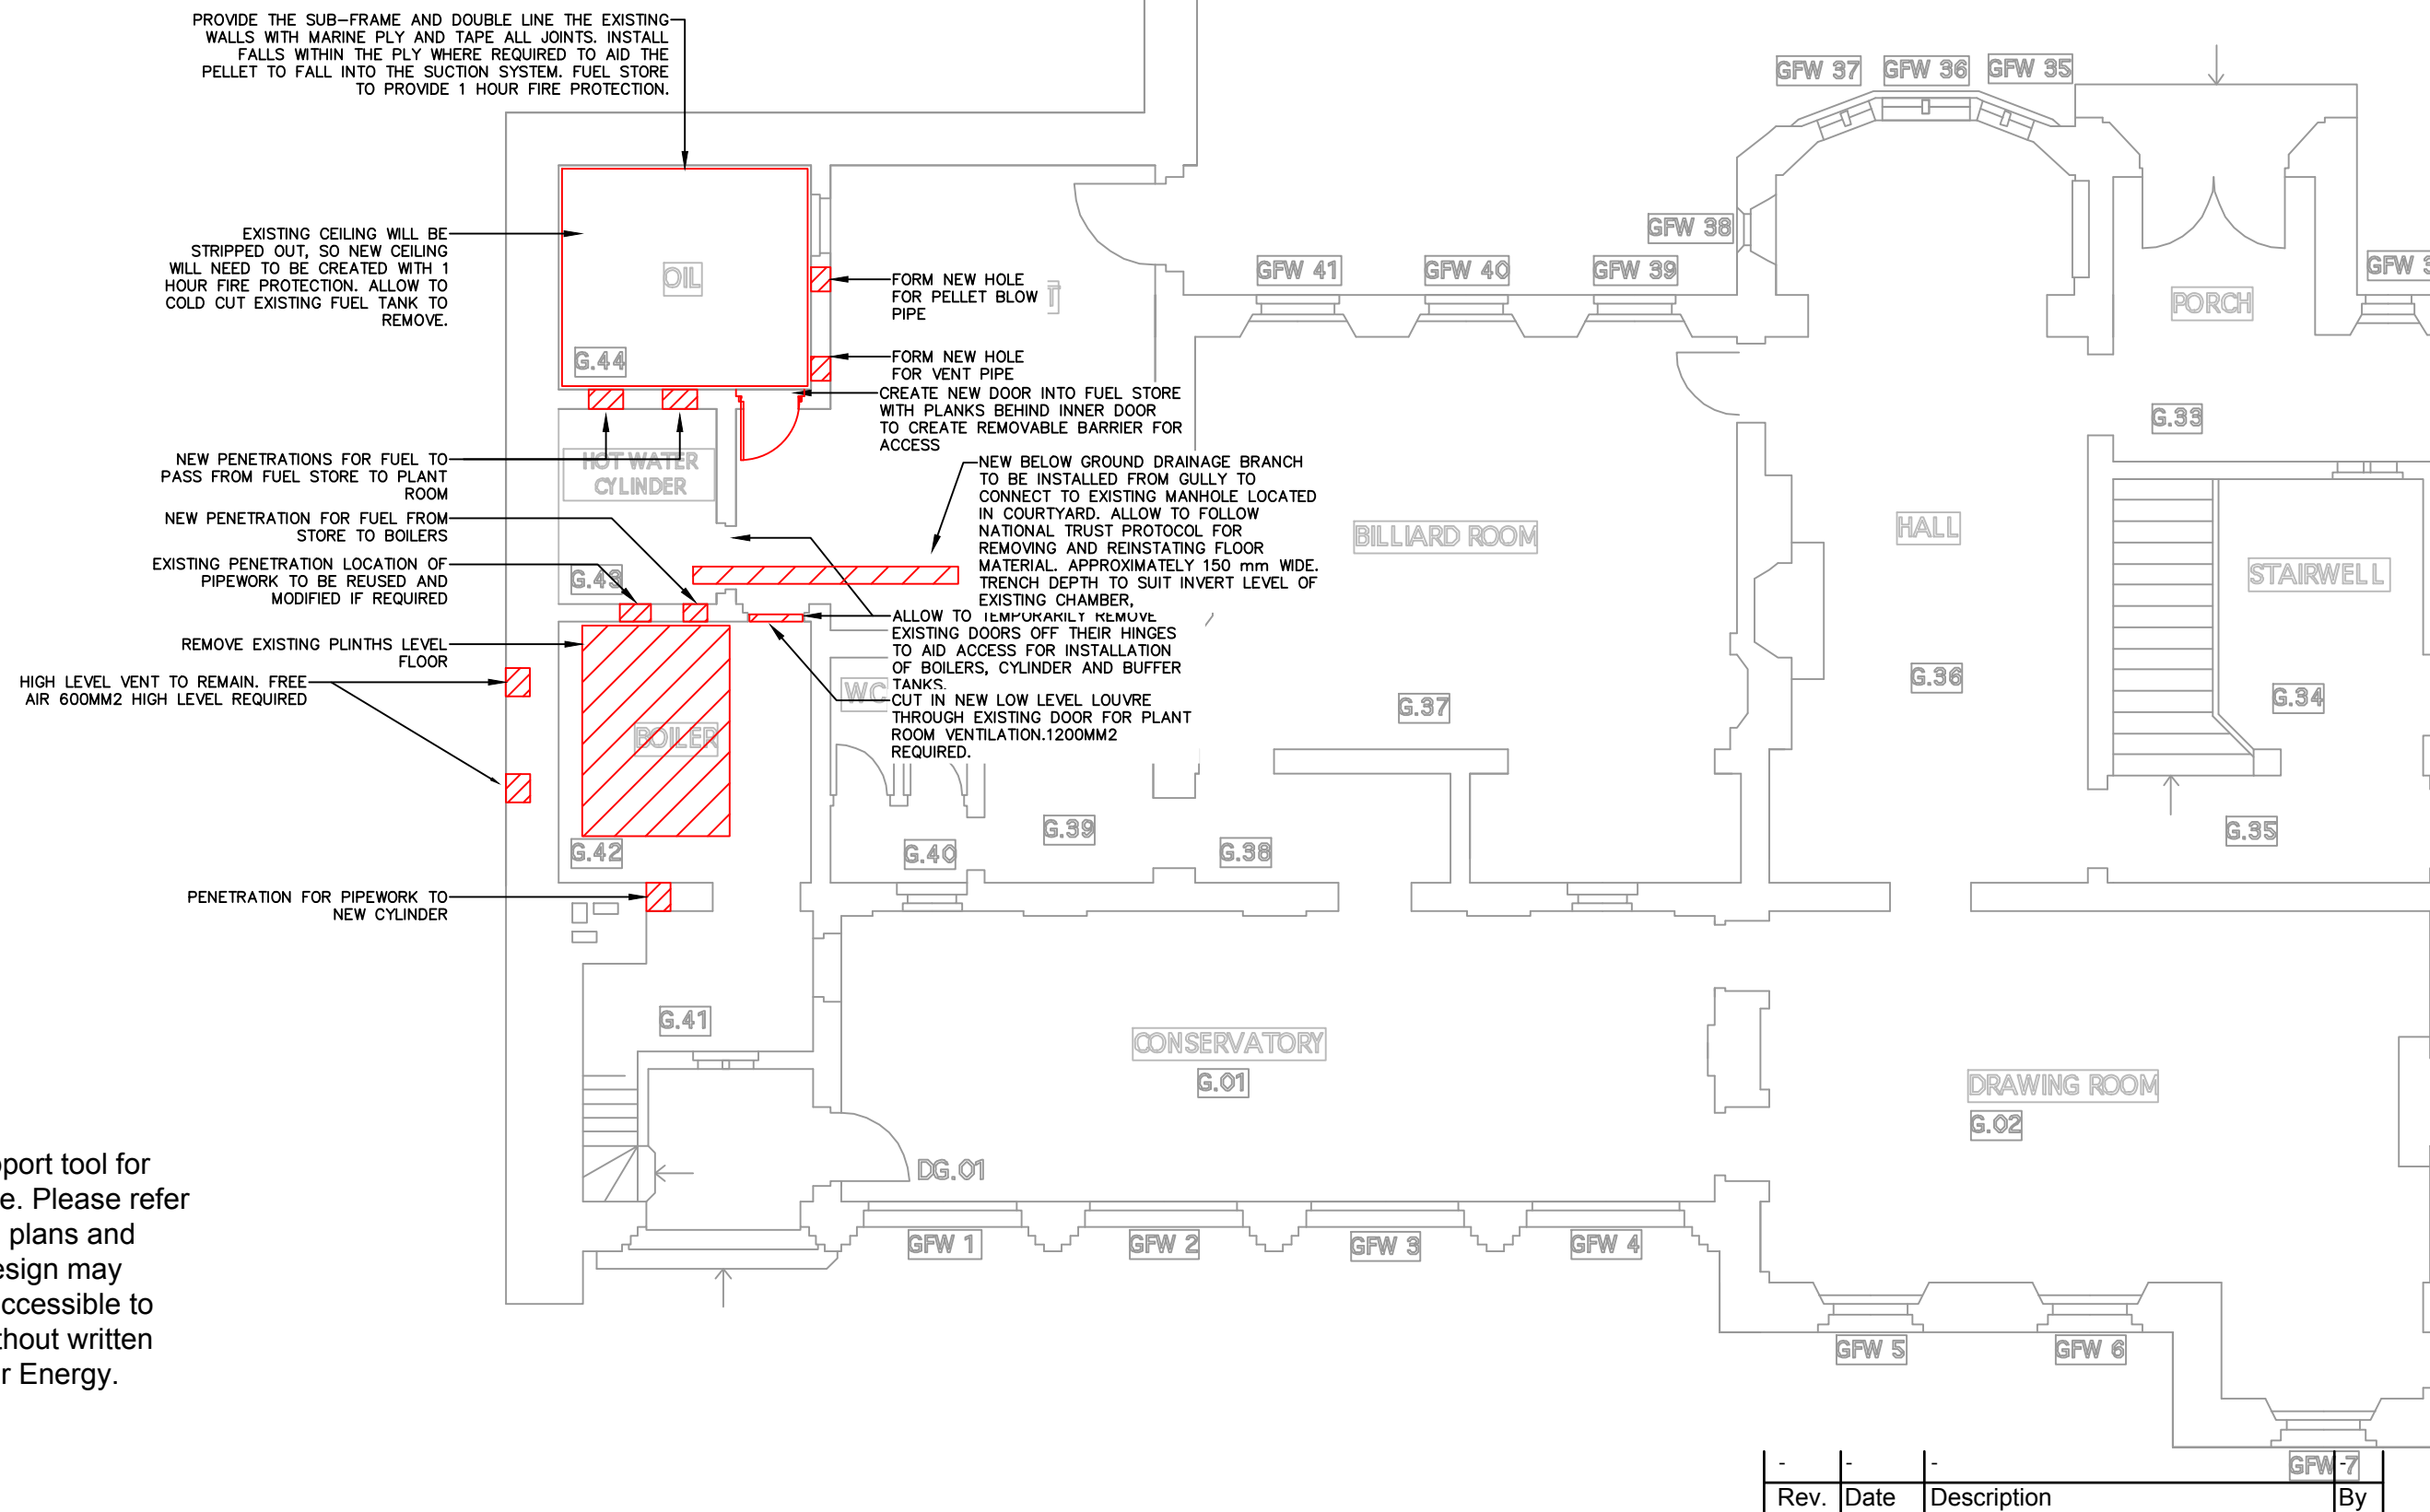

Note: This schematic is a support tool for planning, not a definitive guide. Please refer to Baystar Energy installation plans and detailed specification. This design may neither be copied nor made accessible to third persons or rival firms without written permission. Copyright Baystar Energy.

|      |      |             |    |
|------|------|-------------|----|
| -    | -    | -           | -  |
| Rev. | Date | Description | By |

|         |                |               |                                             |       |               |                |                                           |
|---------|----------------|---------------|---------------------------------------------|-------|---------------|----------------|-------------------------------------------|
| Client  | National Trust | Drawing Title | Standen Main House<br>Biomass Builders Work | Scale | 1 : 100 @ A3  | Drawing Number | BSL-JBS-0005- Standen -<br>Biomass BWIC A |
| Project | Standen House  |               |                                             | Date  | 12th May 2025 |                |                                           |
|         |                |               |                                             | Drawn | J. Starmer    |                |                                           |

