

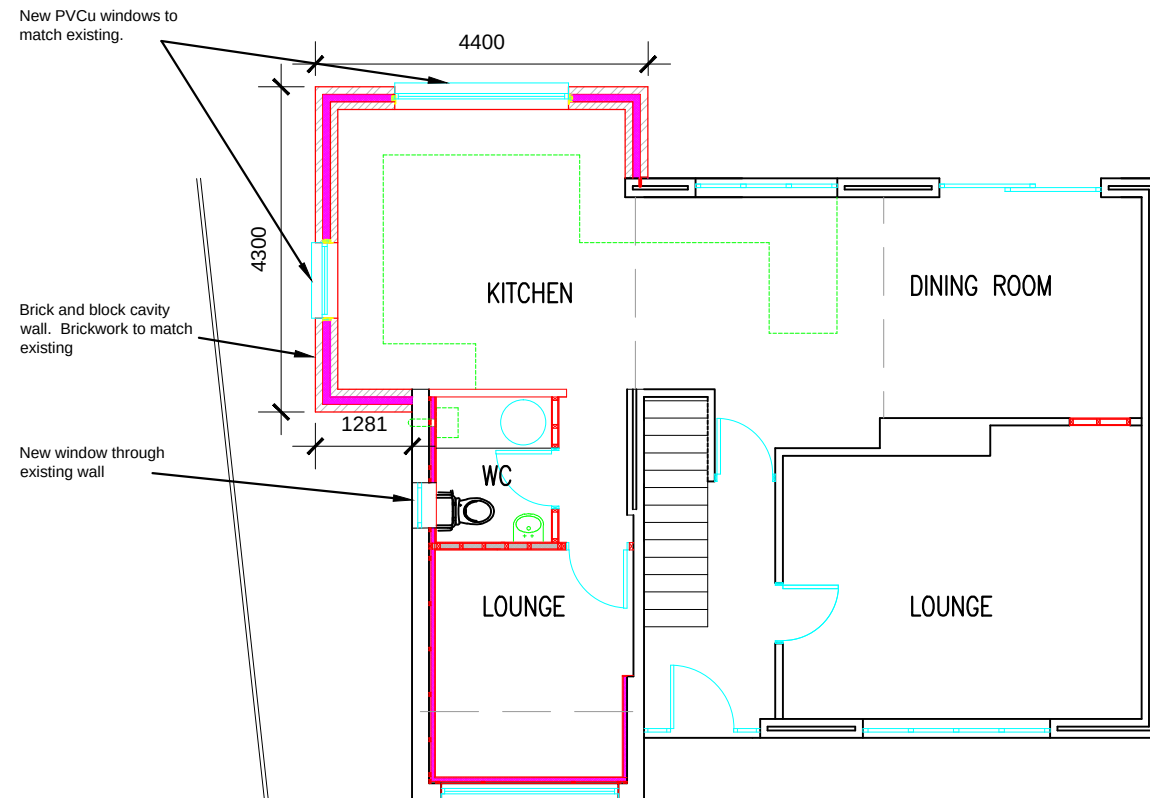


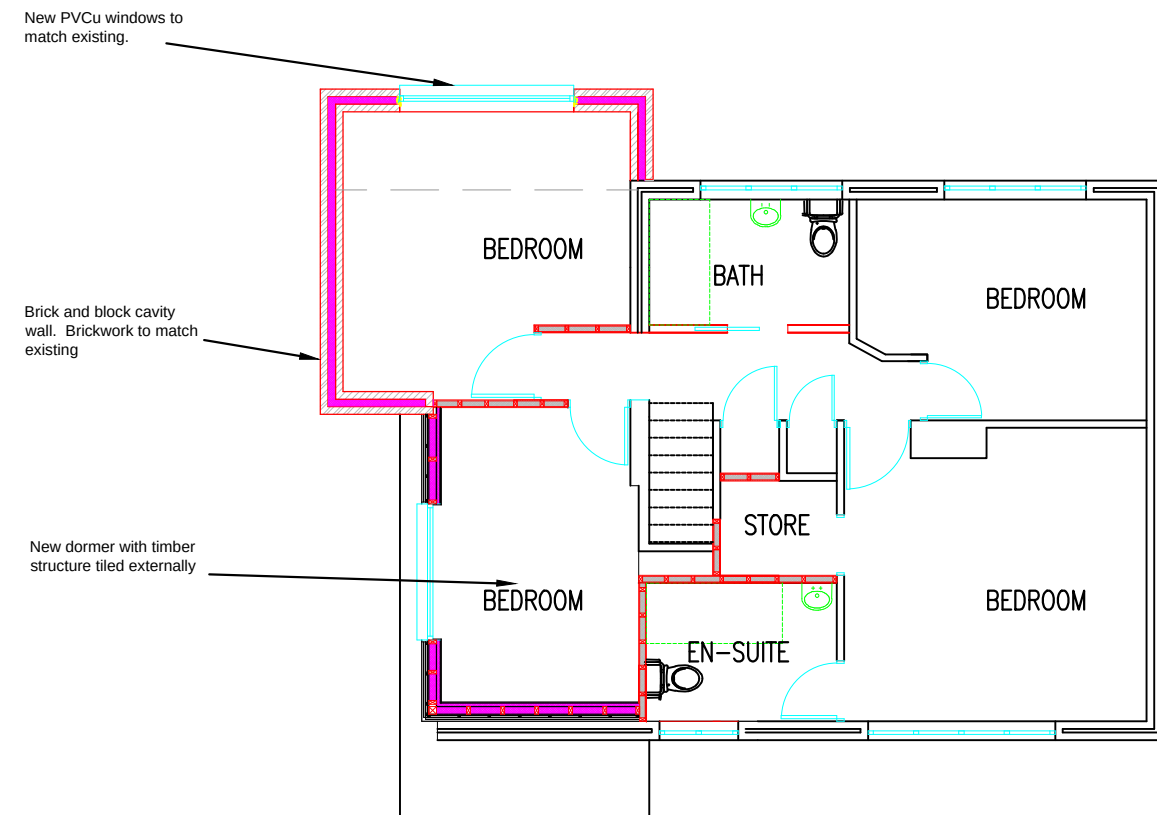

PROPOSED GROUND FLOOR

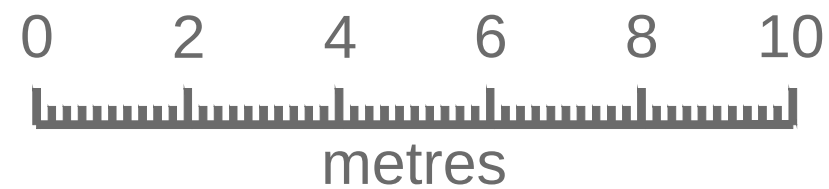

PROPOSED FIRST FLOOR

Revision			
No	Revision	Date	Dr
A	Scale bar and room ID added	*	*
LANDROCK PHILLIPS Chartered Building Surveyors Property Consultants The Moorings, Brookhill Road, Copthorne, West Sussex RH10 3QL Telephone: 01342 444004 E-Mail: name@landrockphillips.com			
Landrock Phillips			

Title PROPOSED PLANS		Project 61 HEATHCOTE DRIVE EAST GRINSTEAD		Client KERRY & LUKE MILLER	
Drawing Number LP11030/101	Date JAN 2026	Scale 1:100 @ A3	Drawn by JL	Checked by **	Revision A