


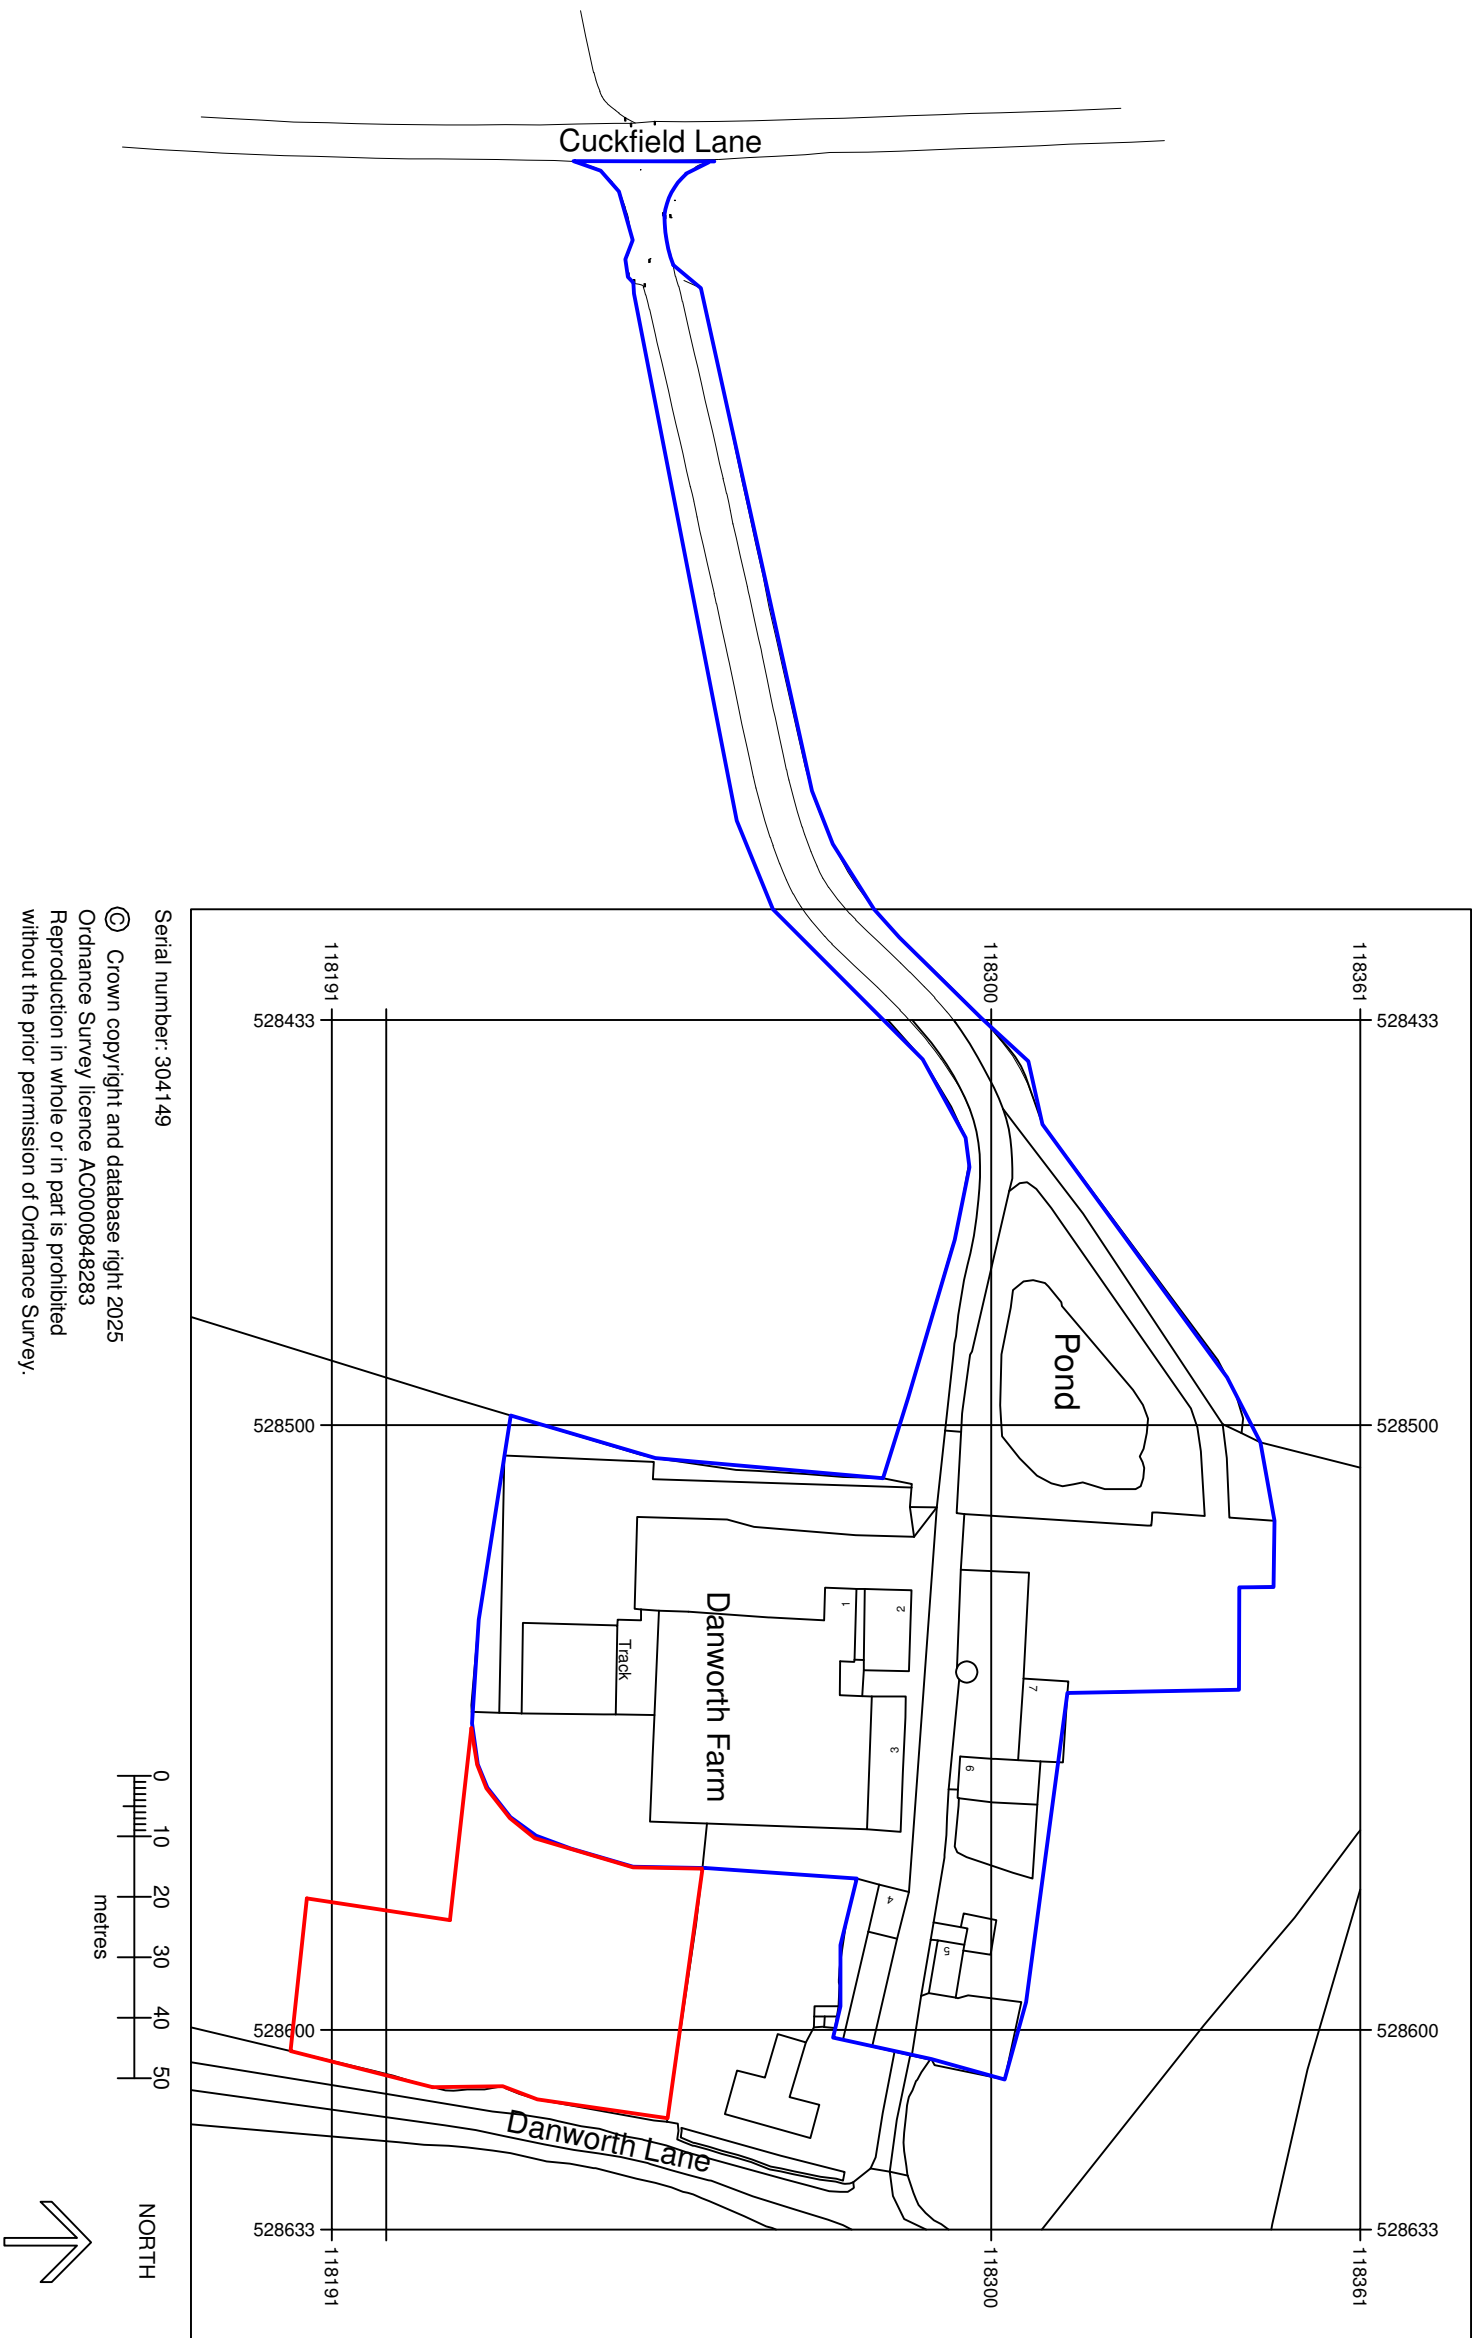

Serial number: 304149

© Crown copyright and database right 2025
Ordnance Survey, licence AC0000848283
Reproduction in whole or in part is prohibited
without the prior permission of Ordnance Survey.

100 metres @ 1:1250 on A3

10 metres @ 1:1250 on A3

Proposed Location Plan 1:1250