

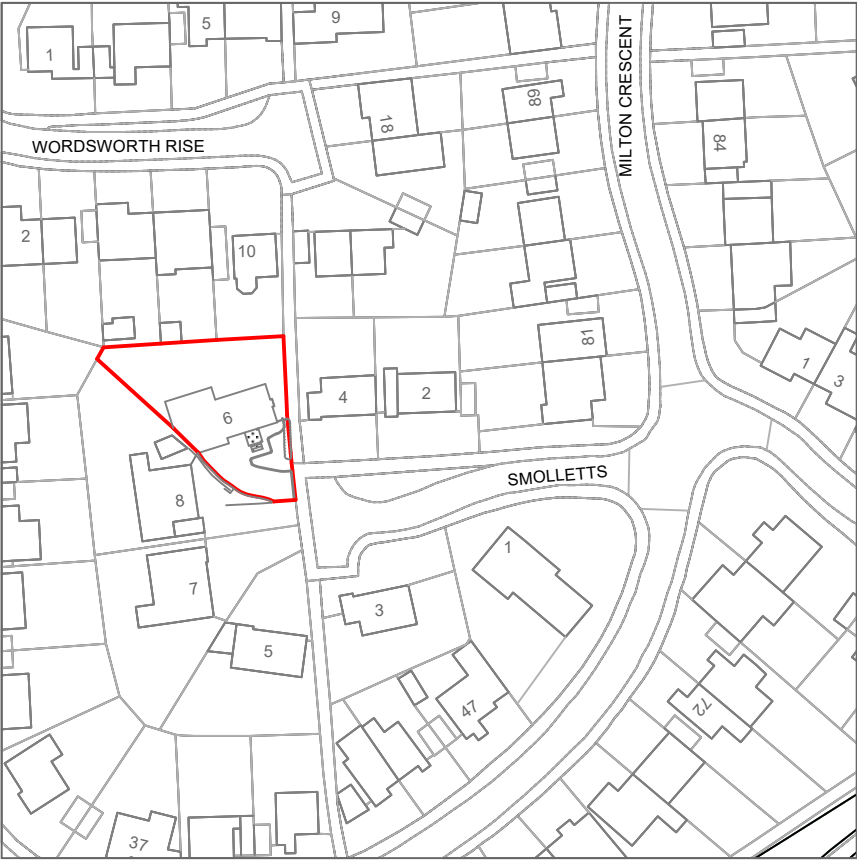


Notes:
All levels, setting out and dimensions must be checked on site by the Contractor and any apparent discrepancies reported to the Architect before work is put in hand.


-  application site
-  land in same ownership
-  site of proposed works

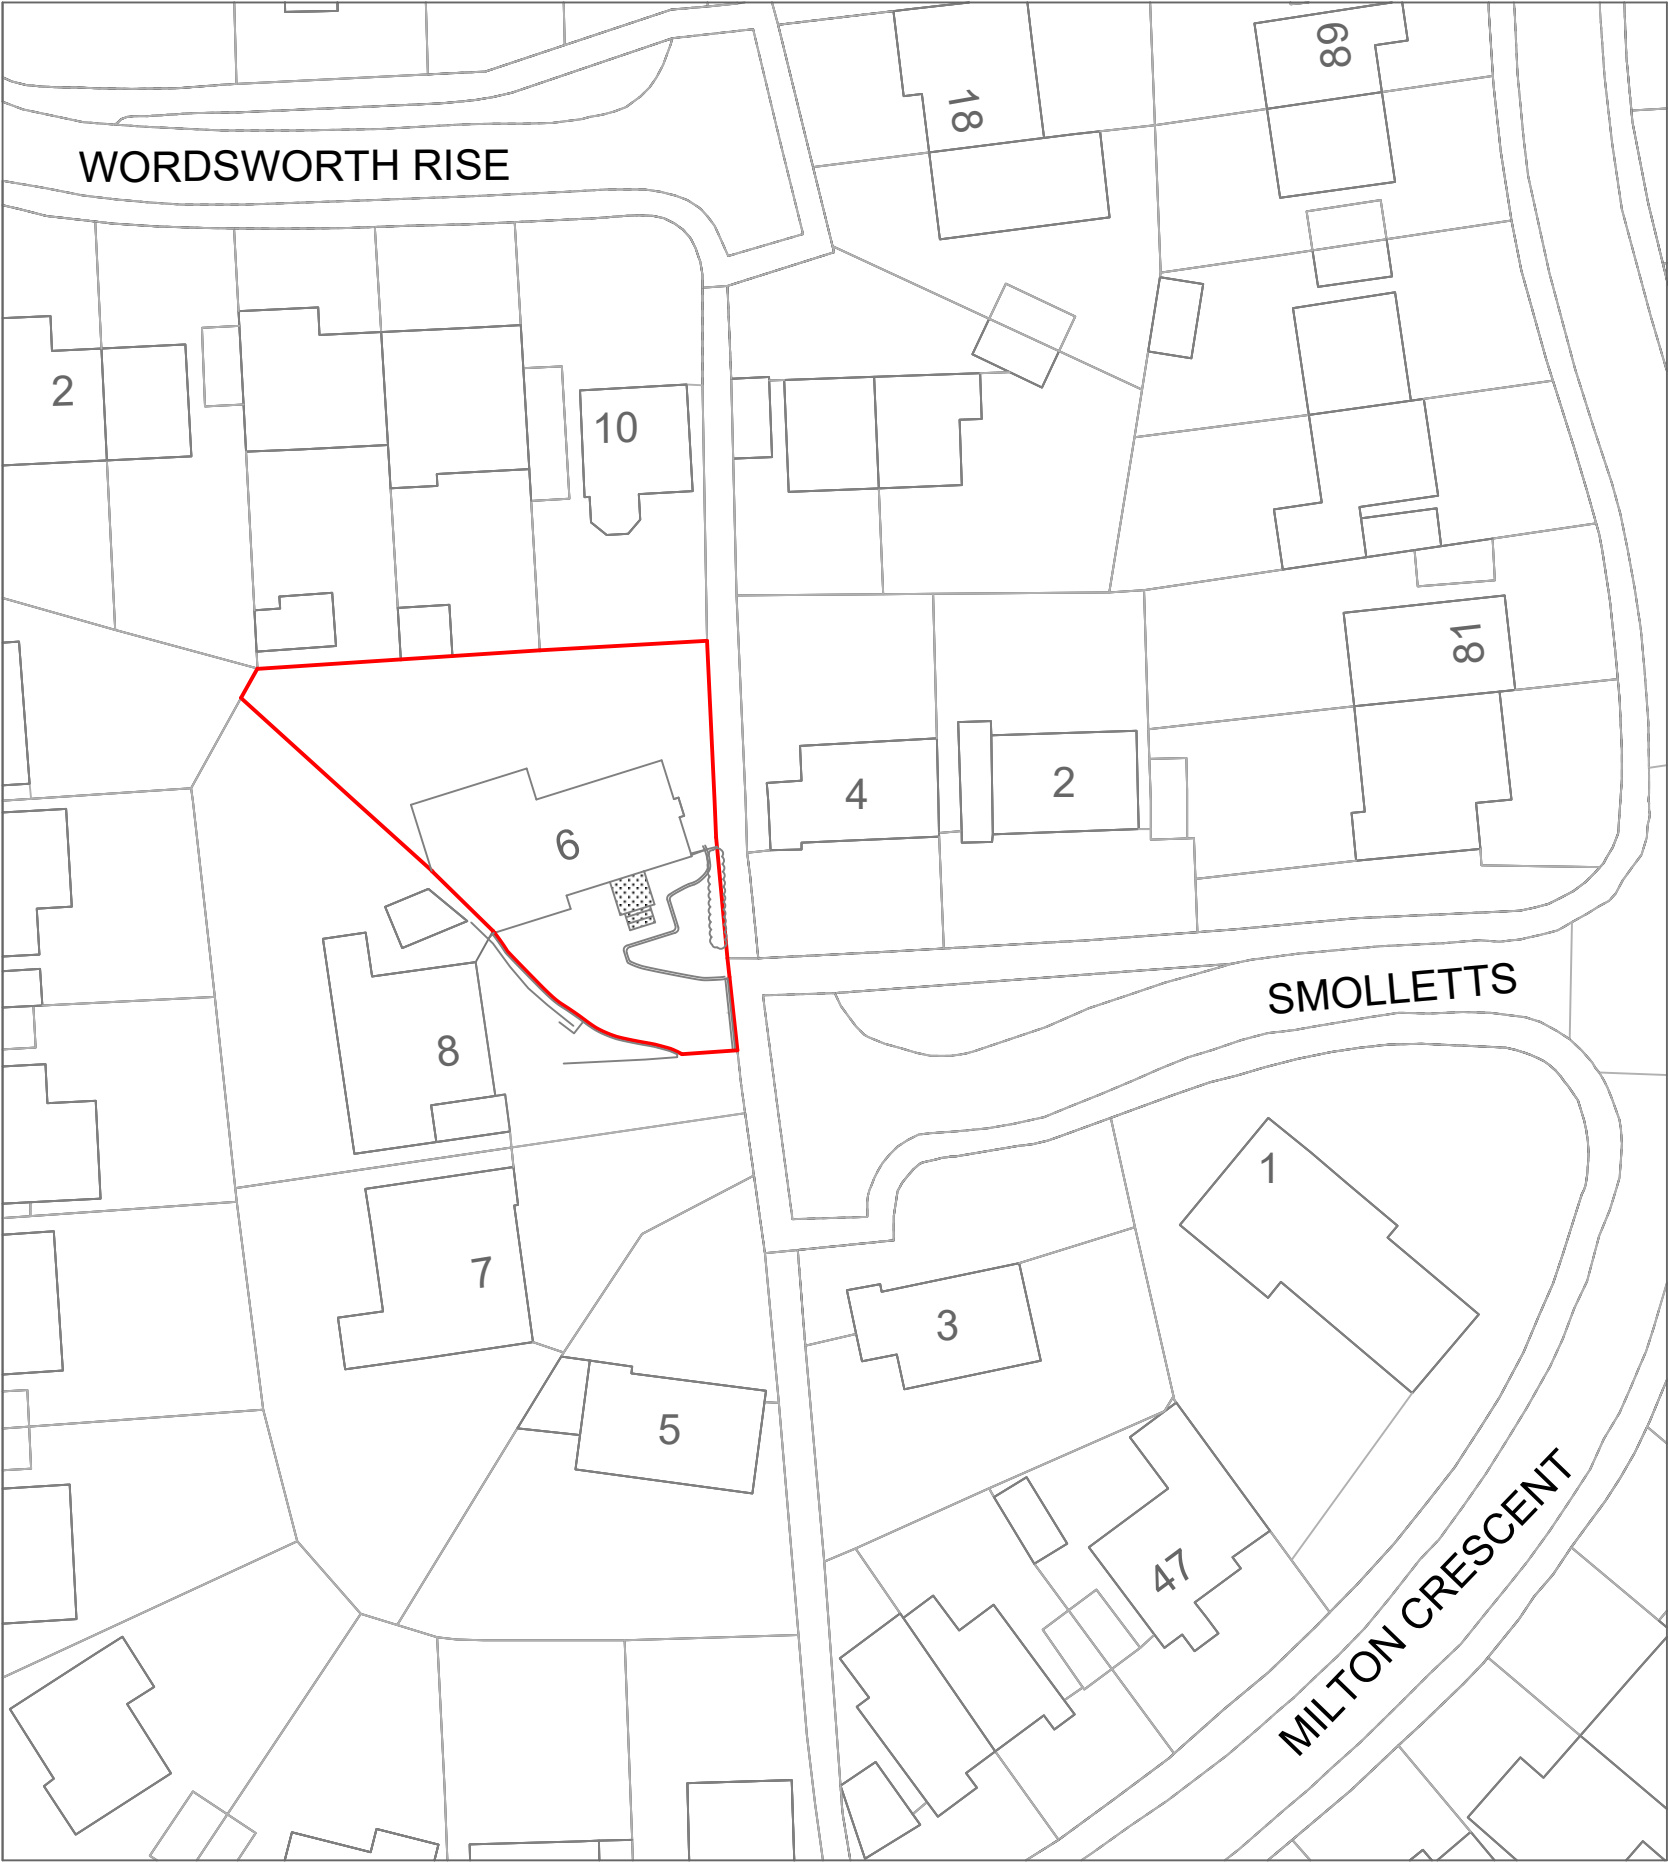

location plan 1:1250

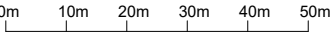

block plan 1:500

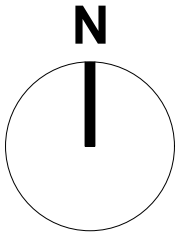

Rev A Jul 2026 Red line amended to LA comments vht.

**6 Smolletts
East Grinstead
West Sussex
RH19 1TJ**
Proposed Location
Plan and Block Plan

Scale 1:1250 & 1:500 @ A3
Date May 2026

2539.03A
turner & hoskins
architects
First Floor Office
1A Station Road
Edenbridge TN8 5HP
t. 01732866064
www.turnerandhoskins.co.uk