




- Ground floor flat - 1B 2P
- First floor flat - 3B 4P

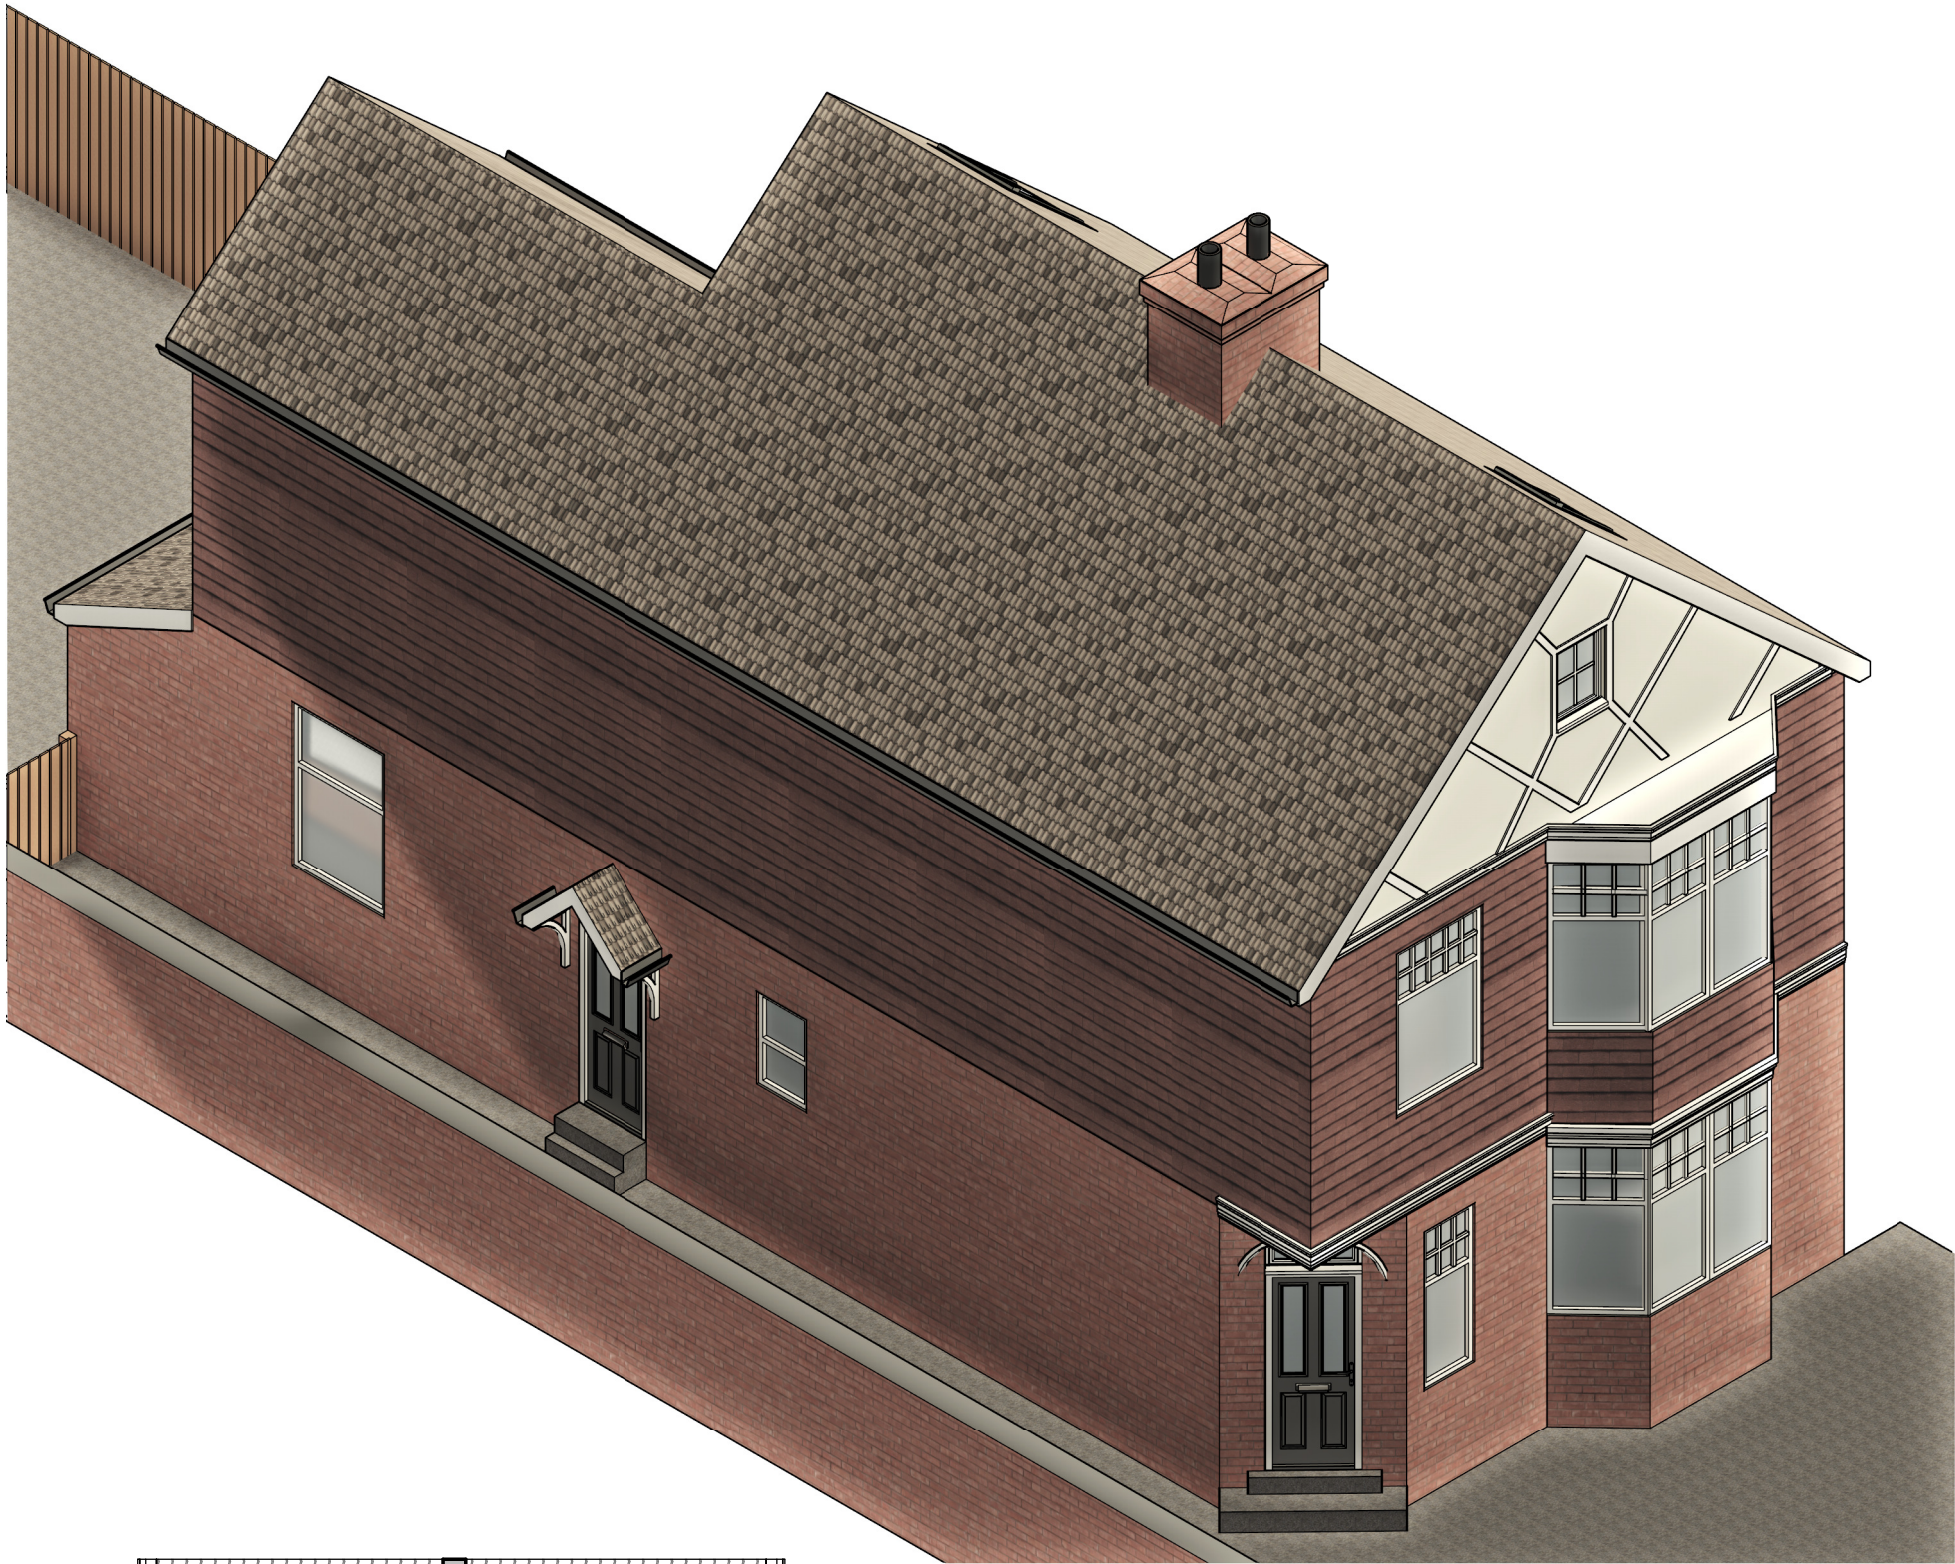


3D View

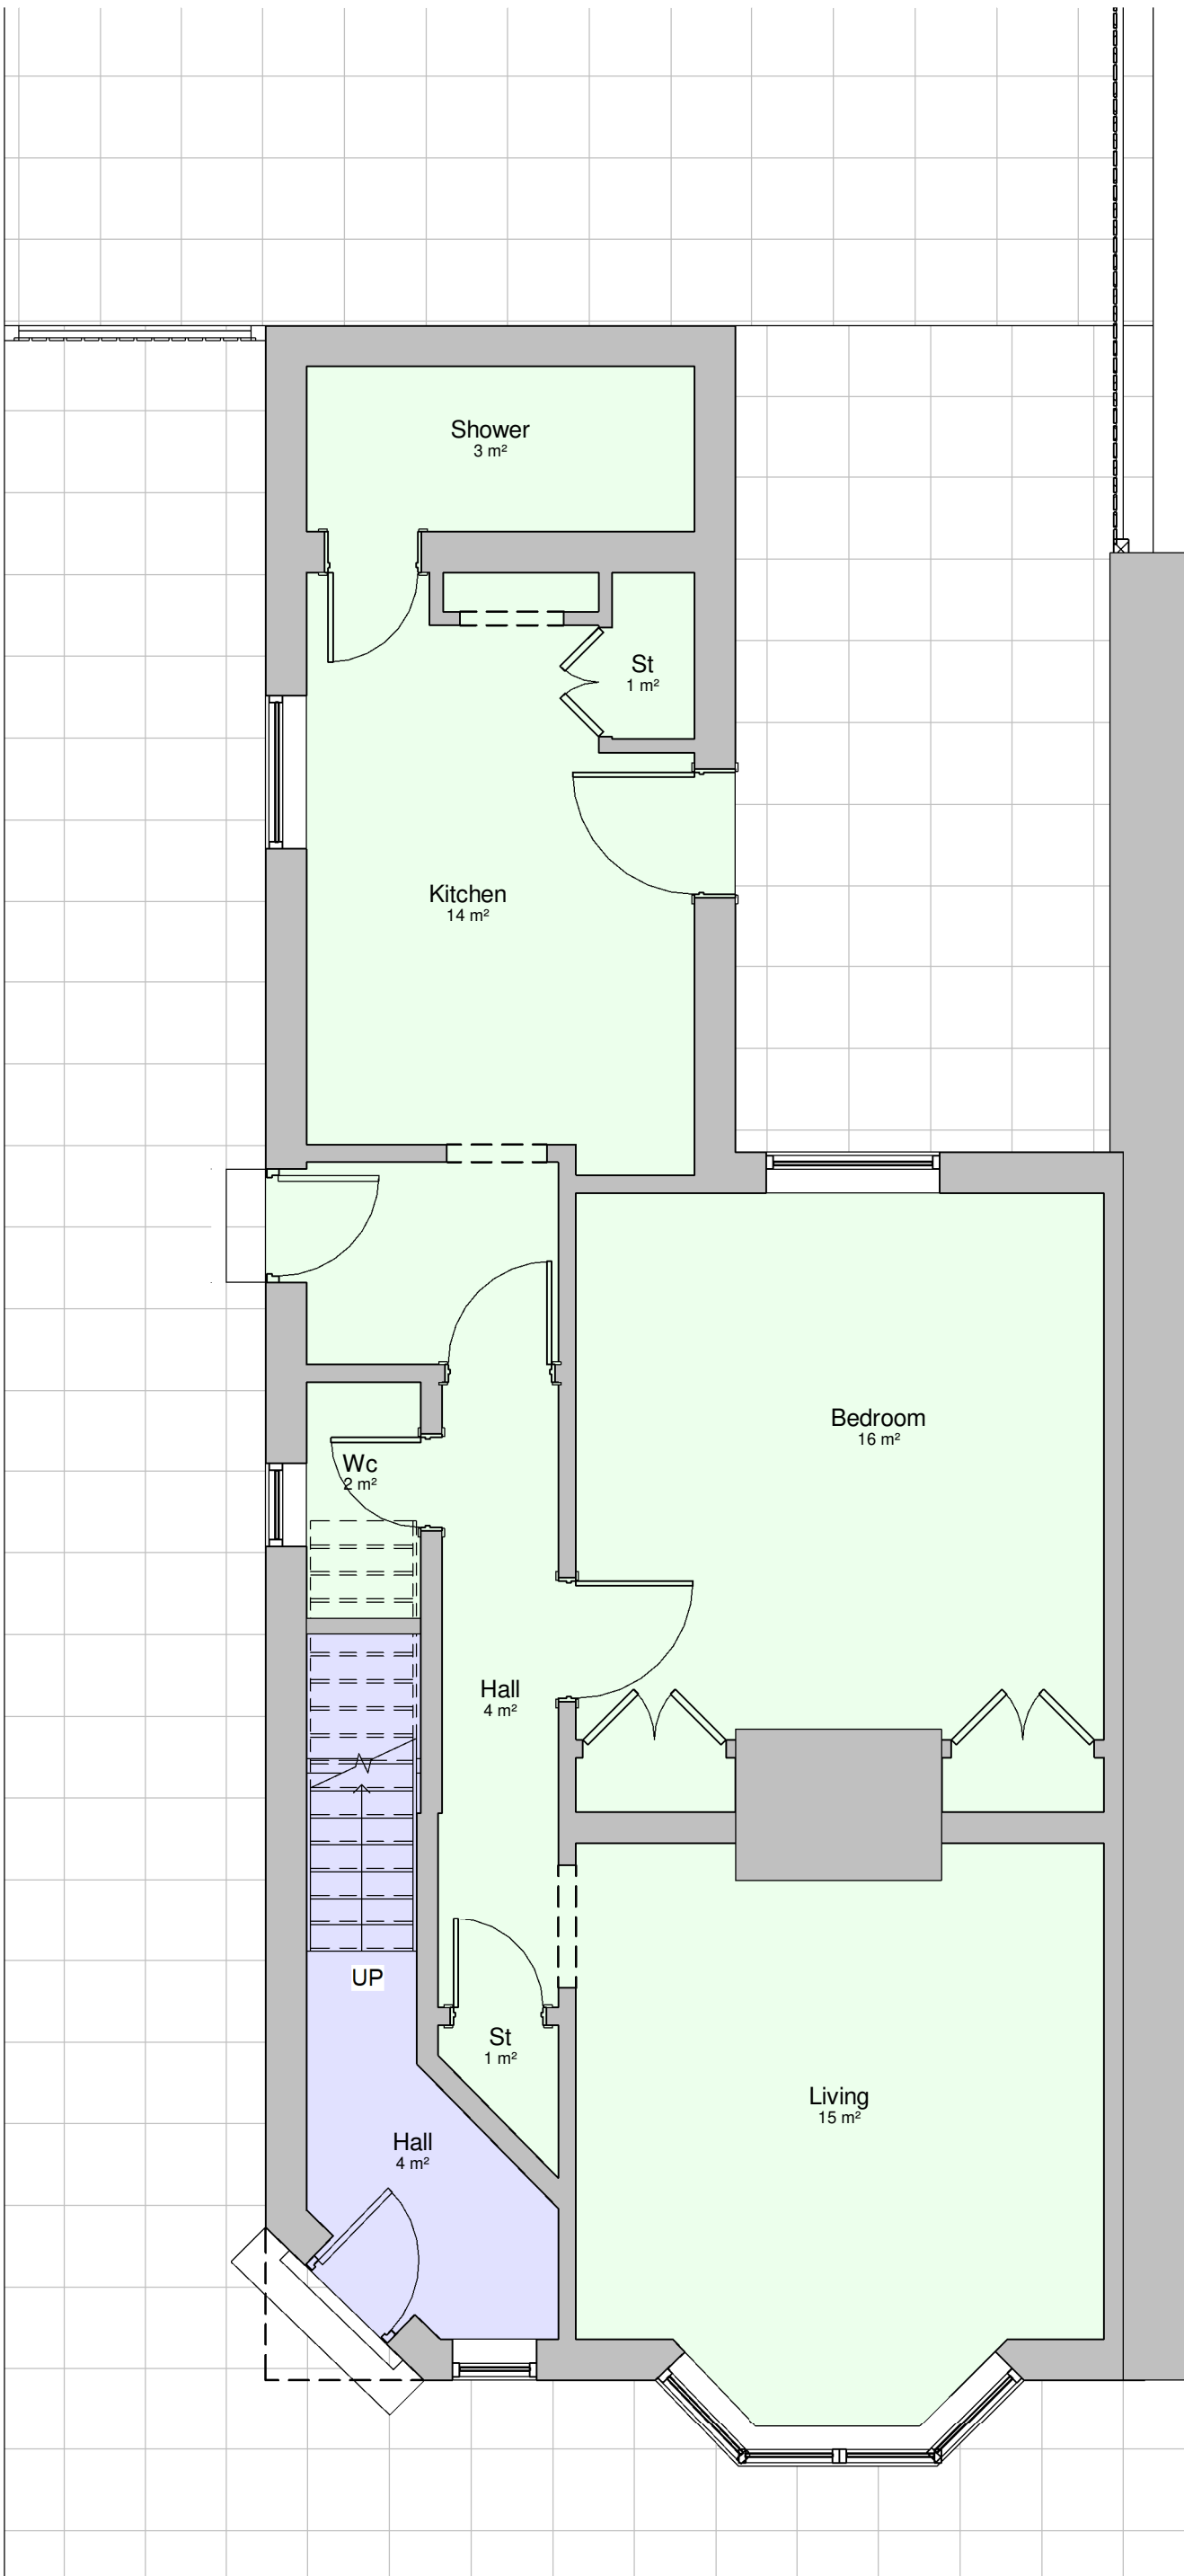

Ground Floor
1 : 50

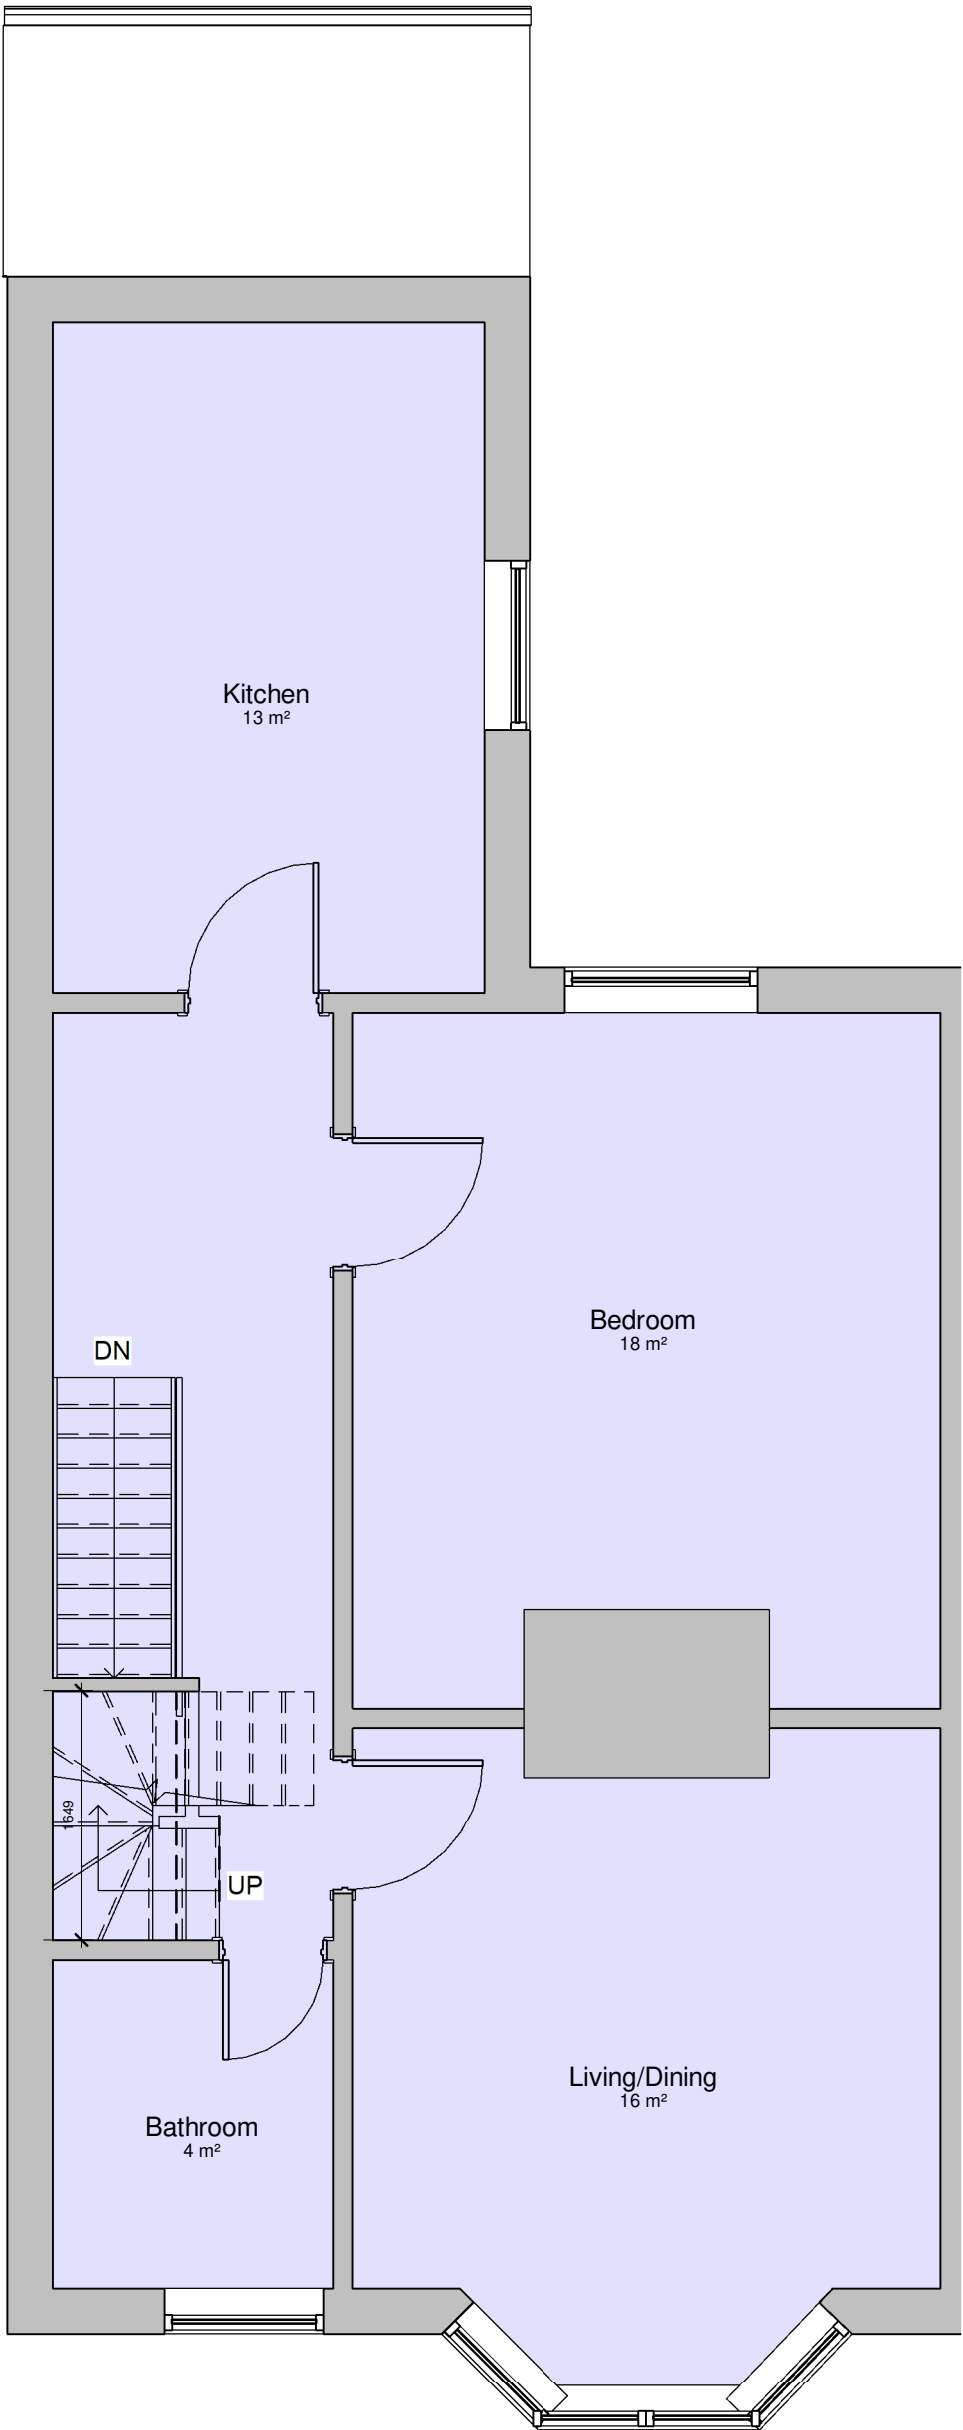

First Floor
1 : 50

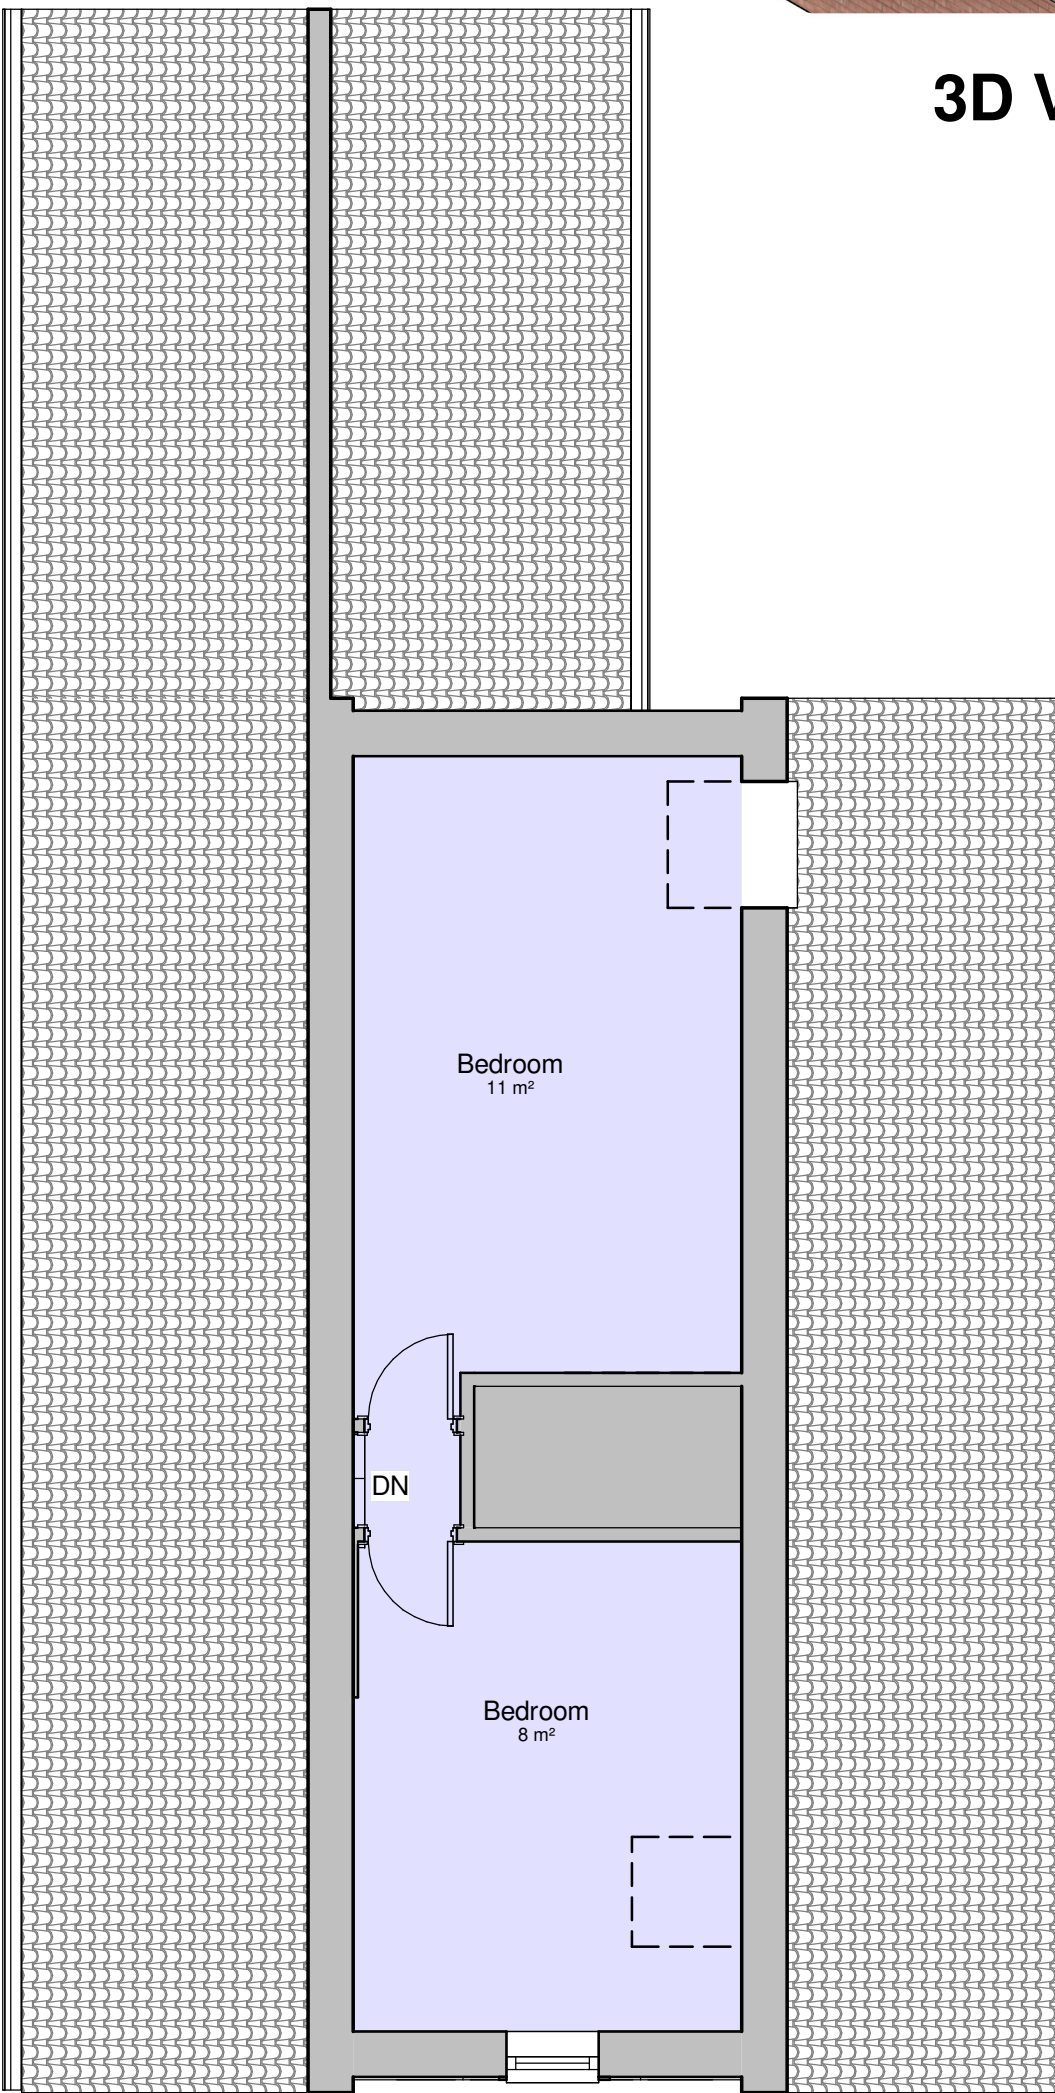

Loft Floor
1 : 50

Rev	Description	Date

PROJECT		
4 & 4A East Court Villas Cranston Road RH19 3HQ		
TITLE		
Existing Drawing		
CLIENT		
DRAWN BY Ak	CHECKED BY Ak	DATE 28/03/25
SCALE (@ A1) 1 : 50		PROJECT NUMBER 705
DRAWING NUMBER PL003		REV