




This drawing is protected under copyright

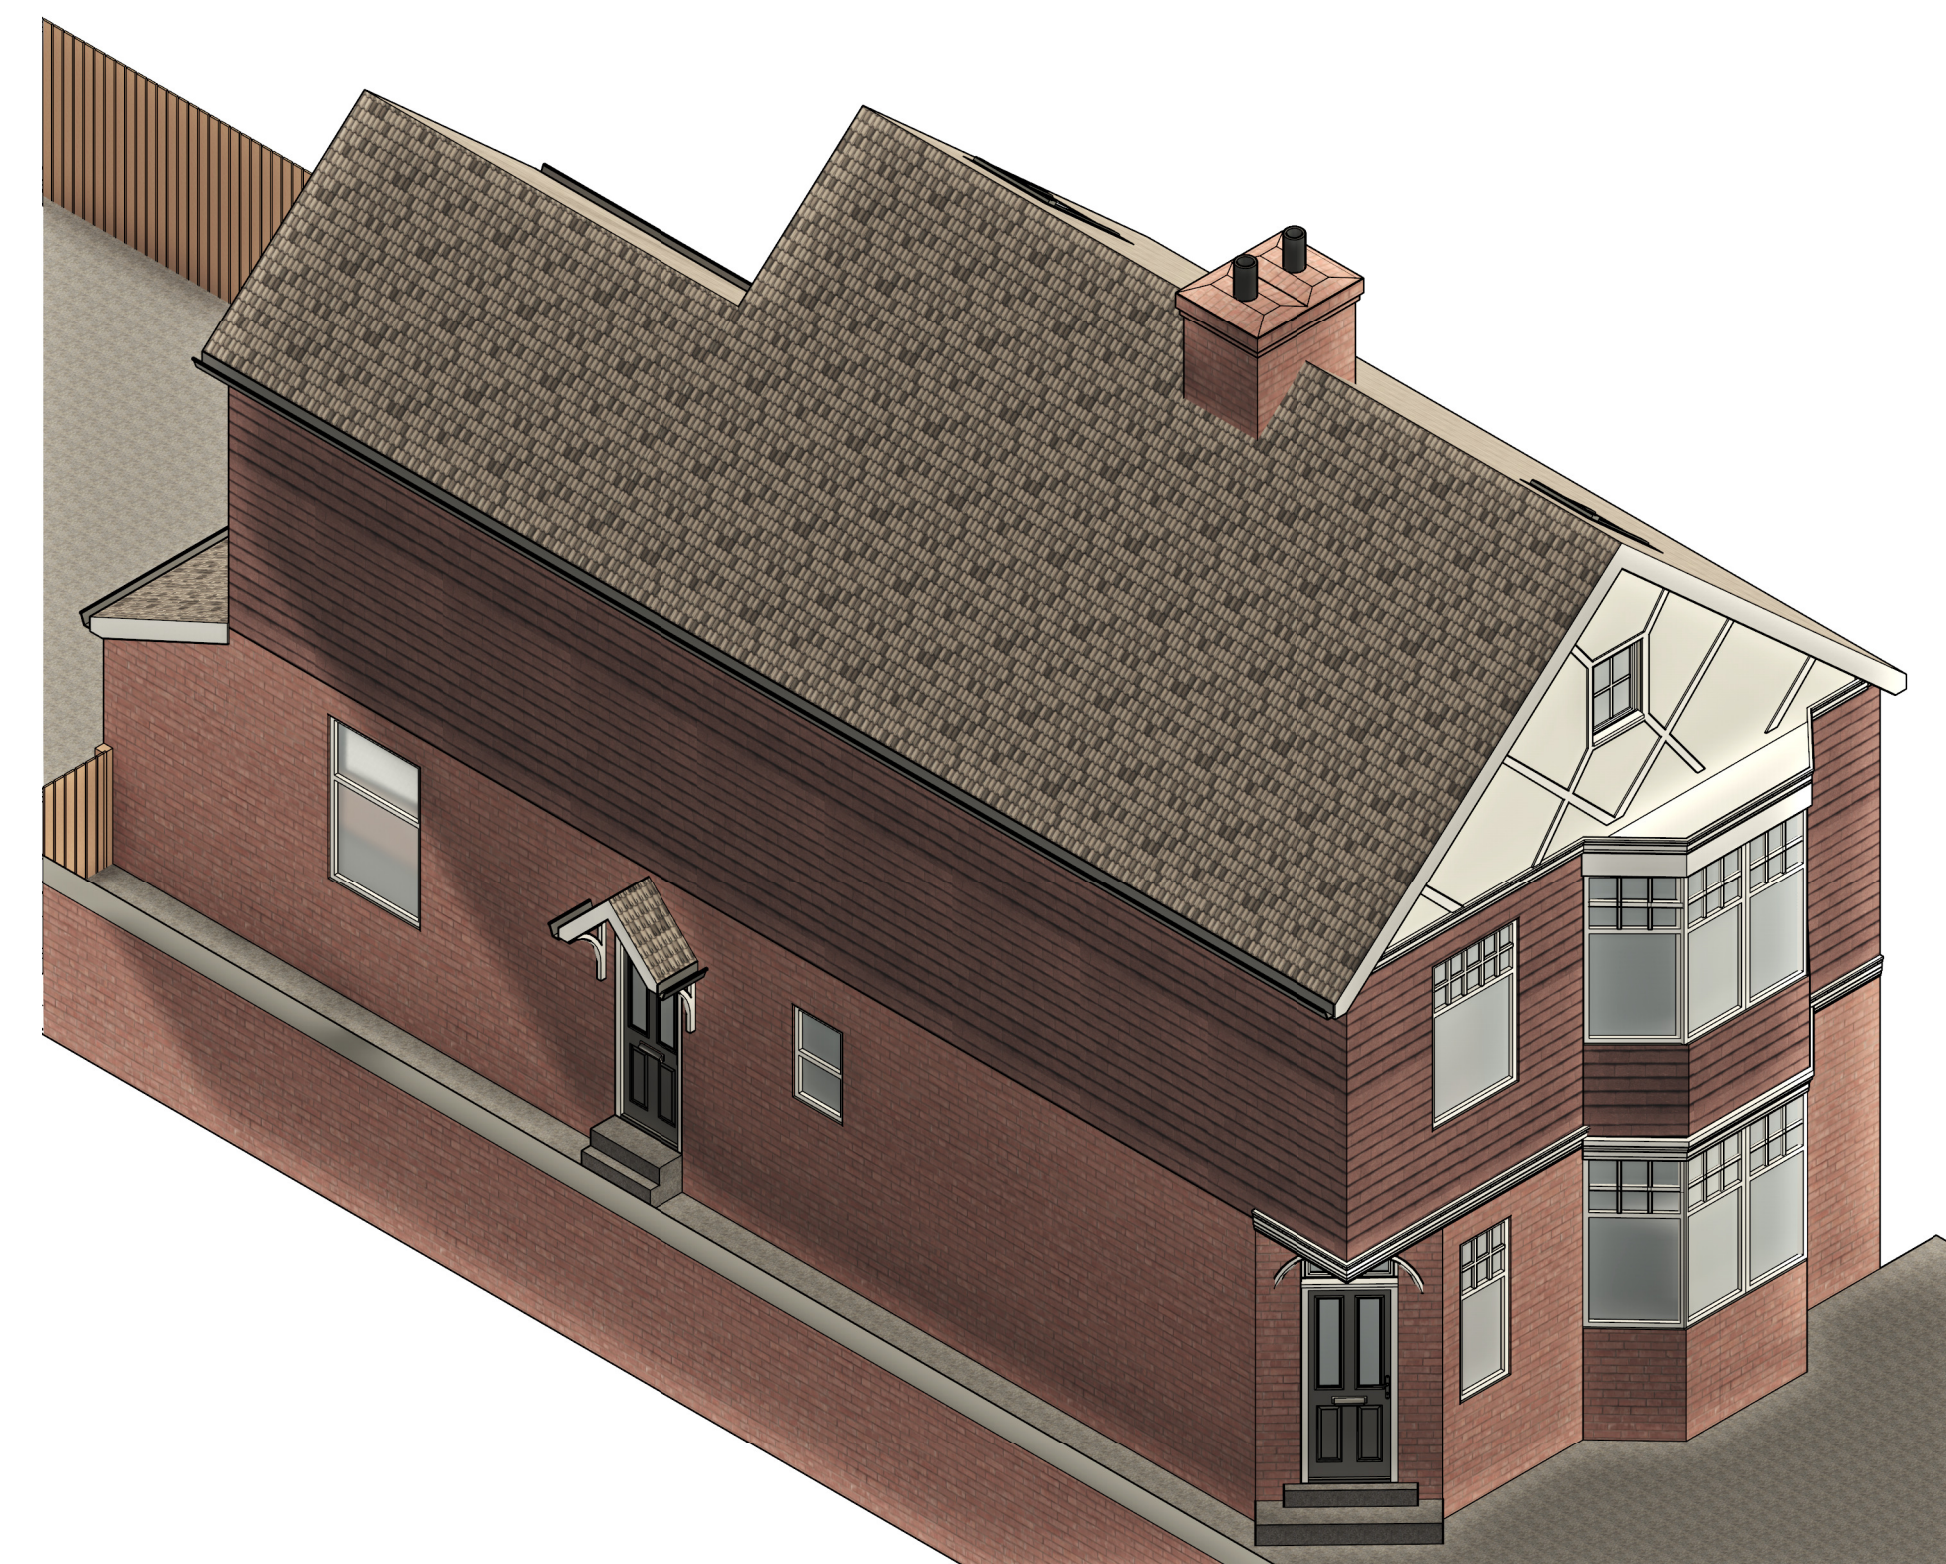


3D View

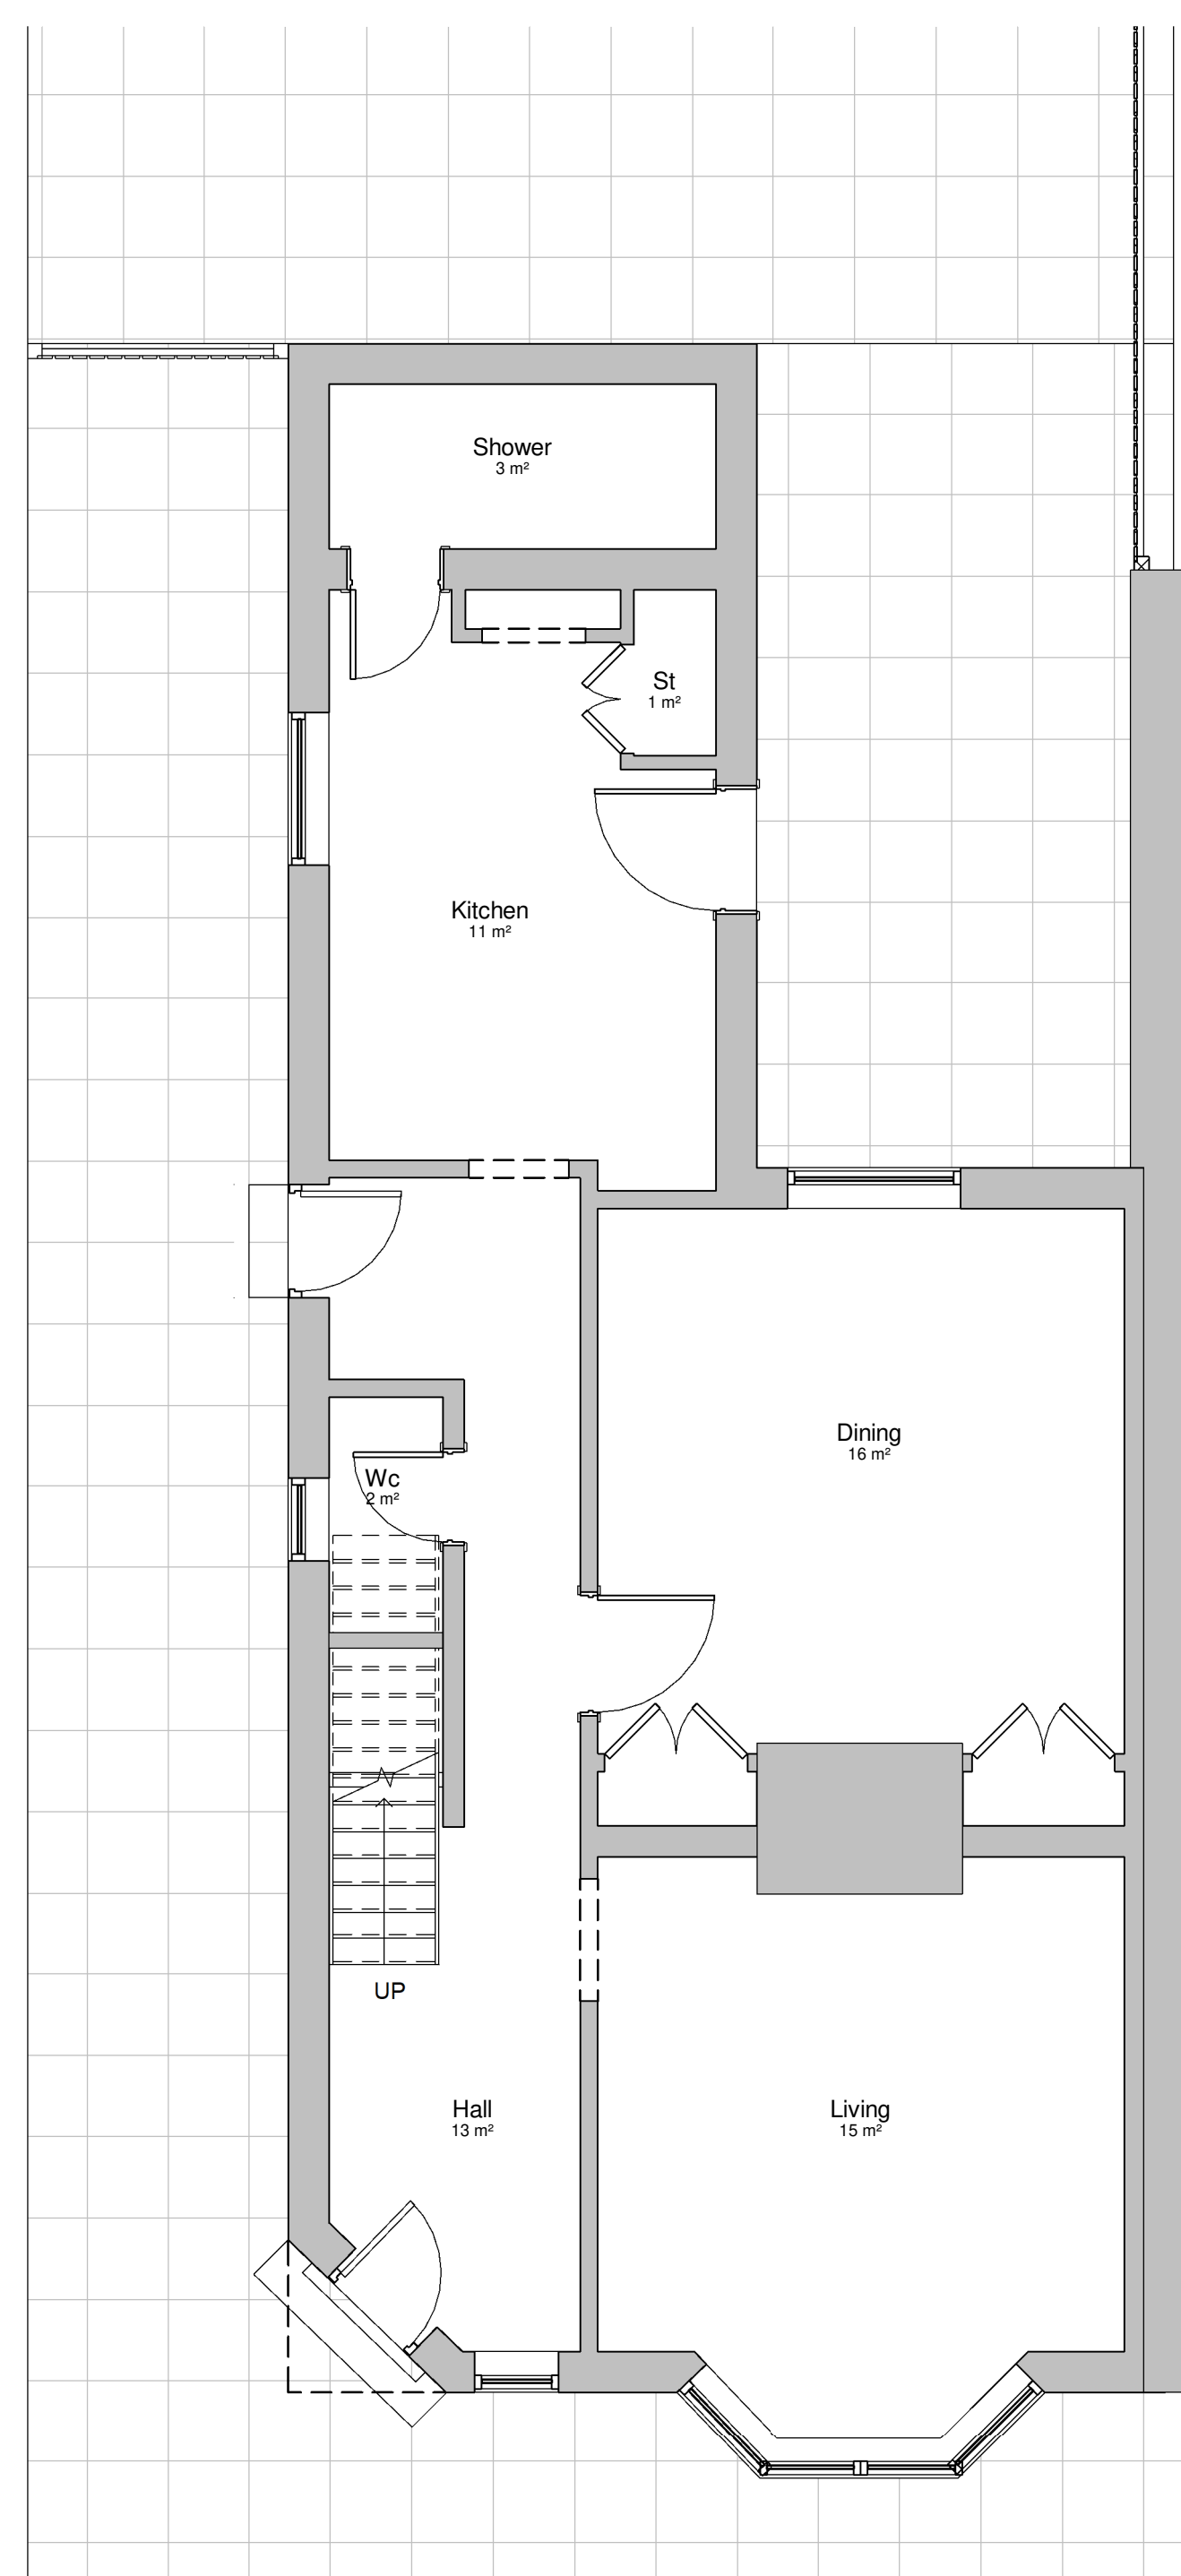

Ground Floor

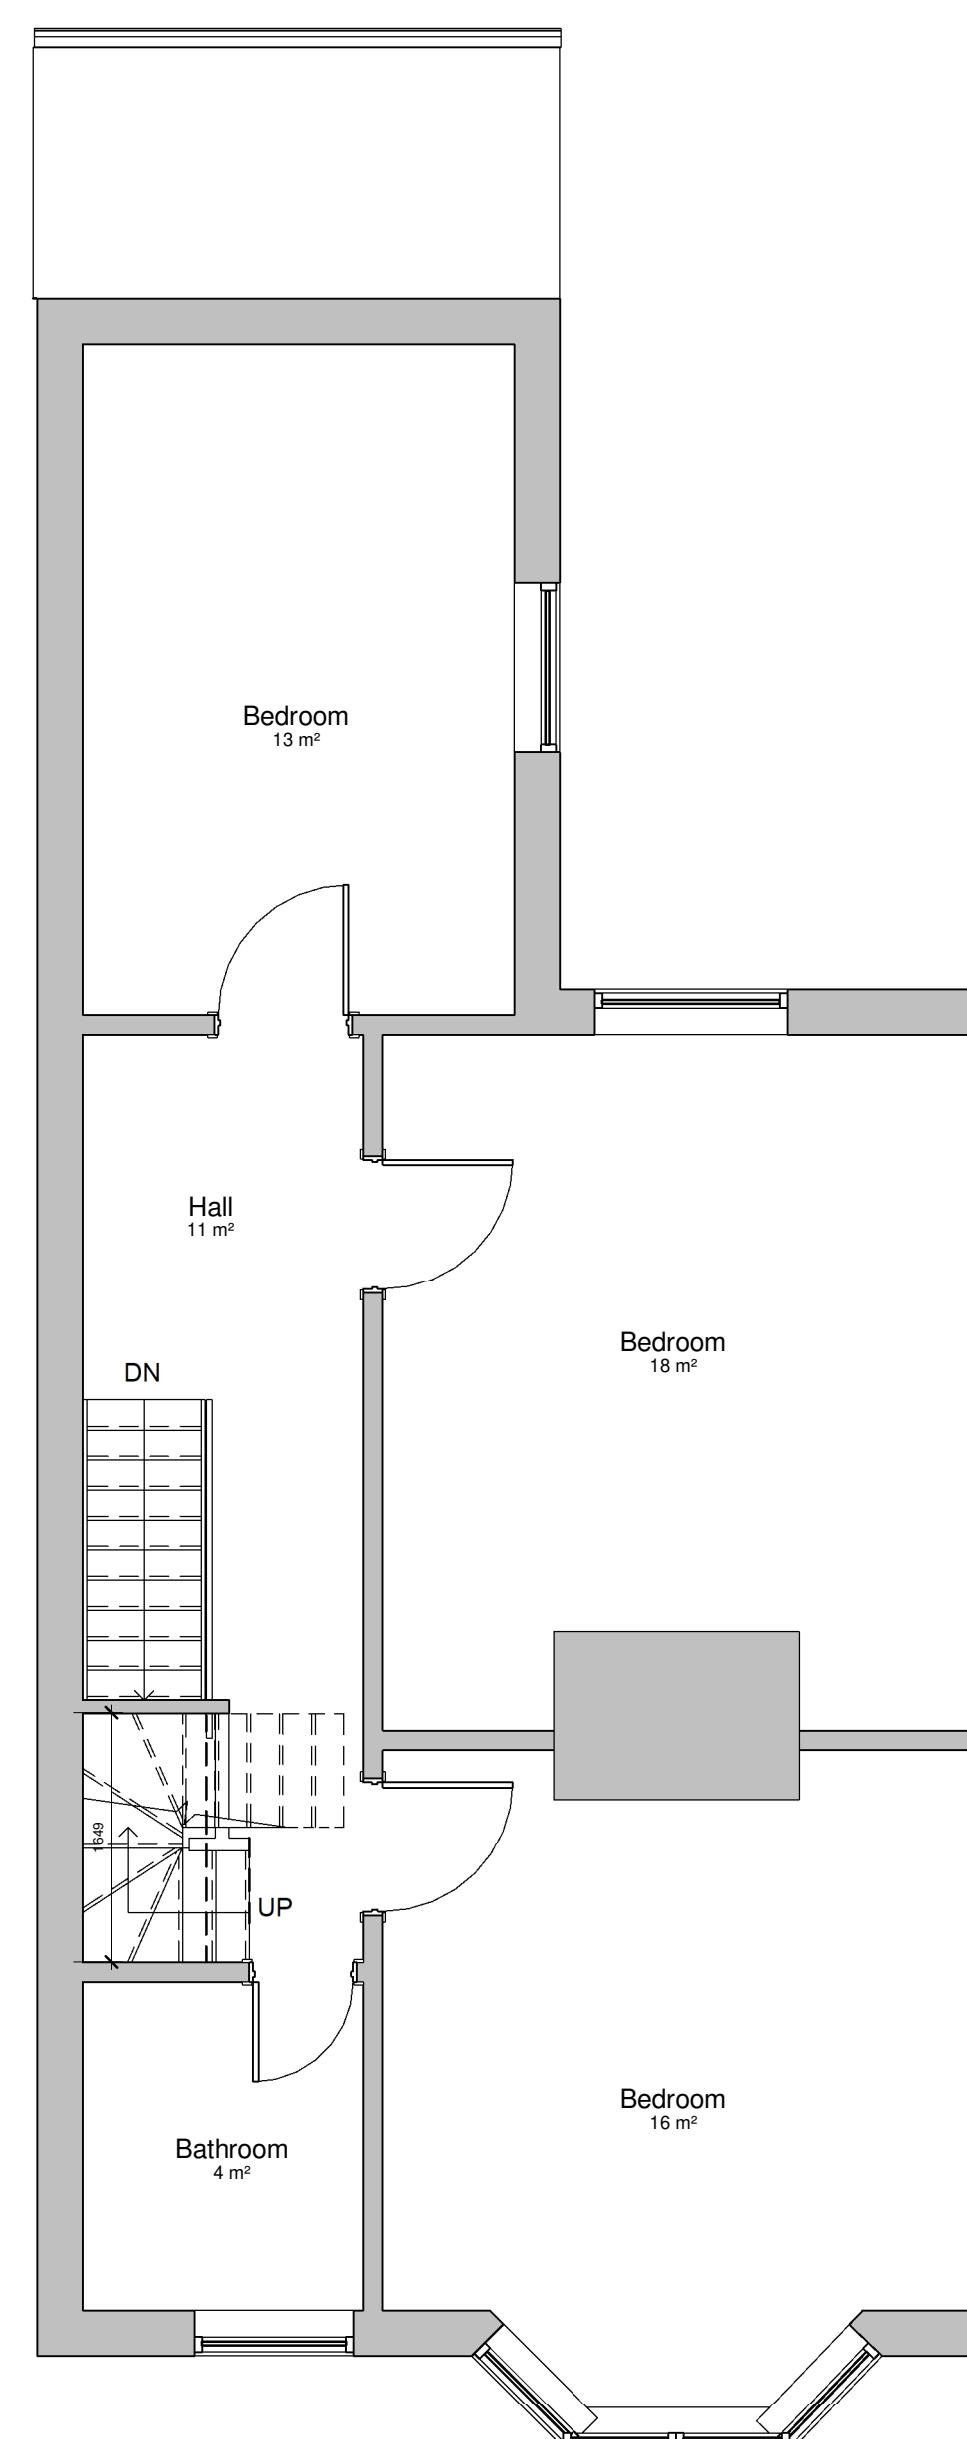

First Floor

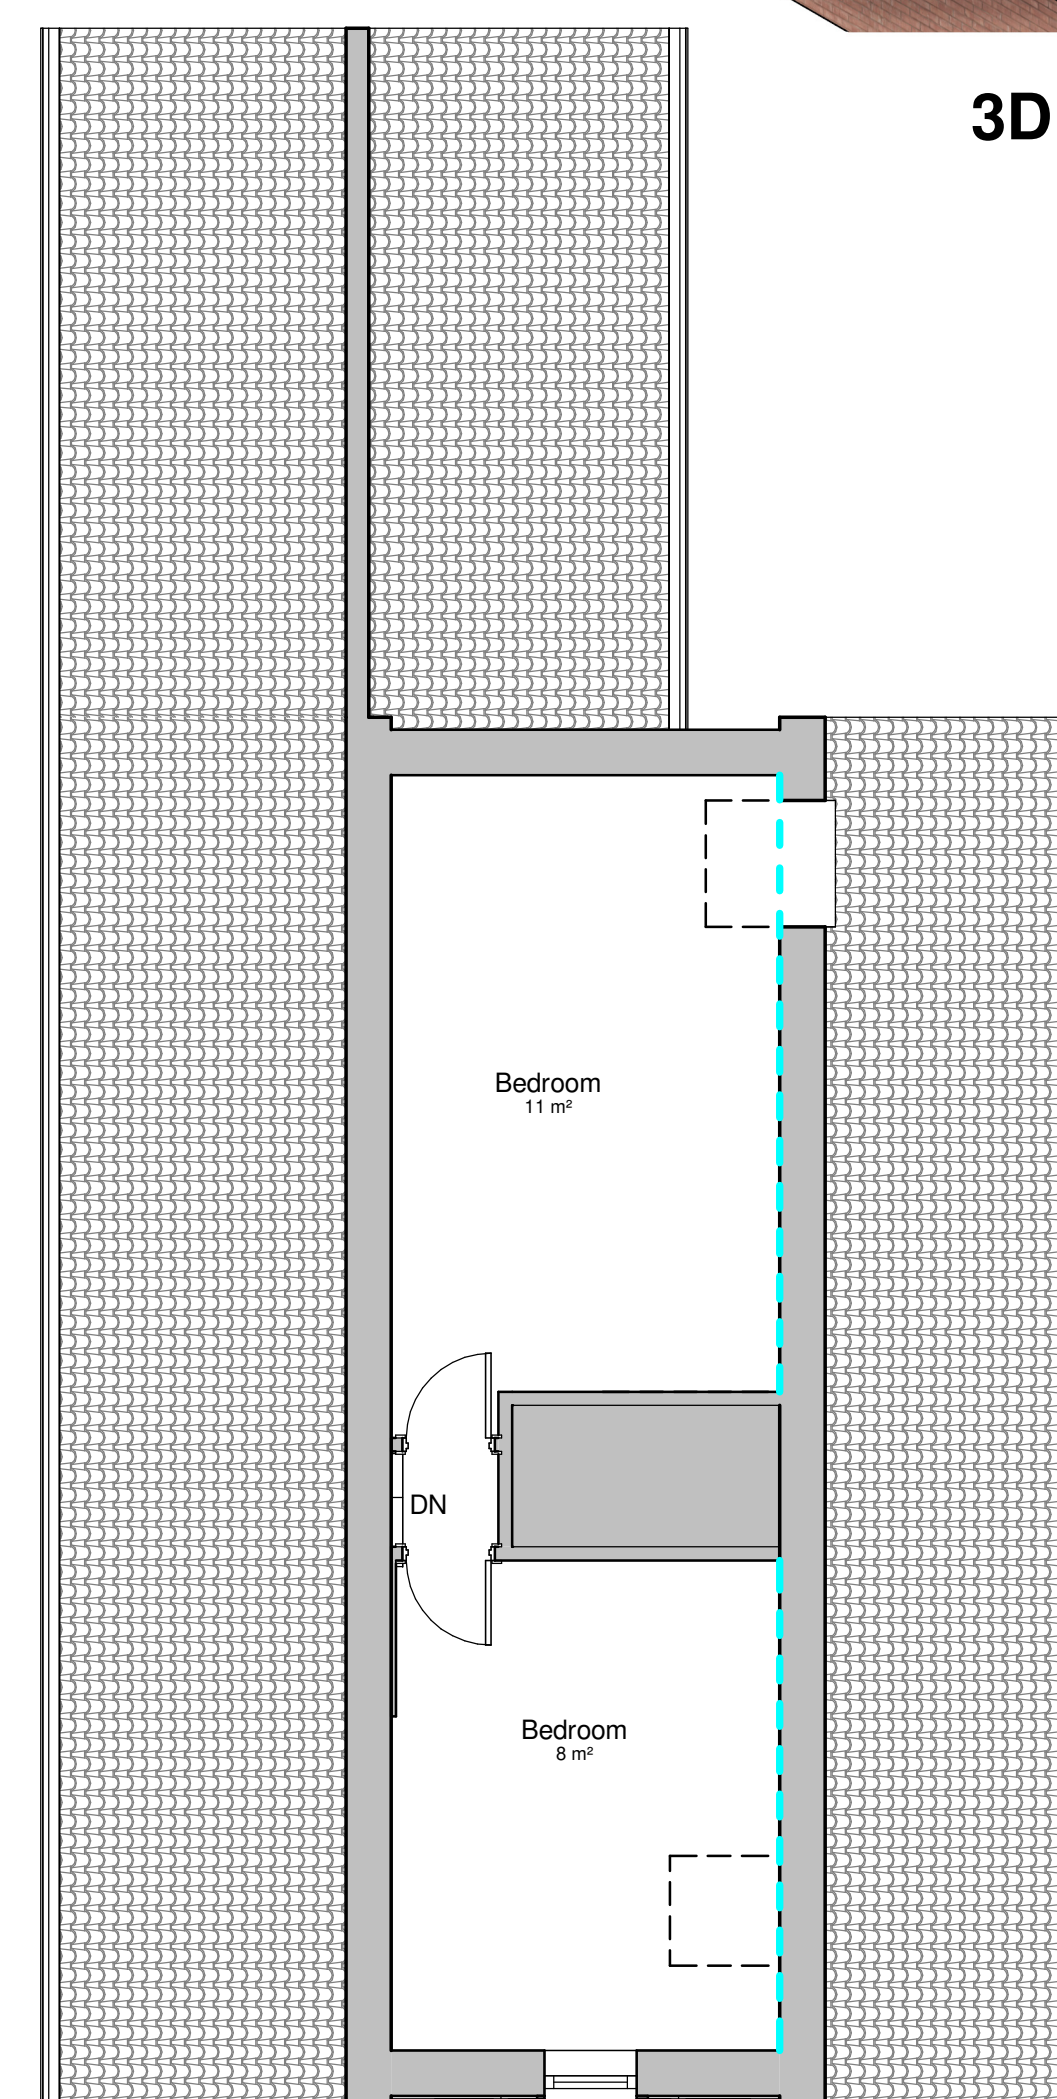

Loft Floor

[illegible]

PROJECT			
4 & 4A East Court Villas Cranston Road RH19 3HQ			
TITLE			
Proposed Drawing			
CLIENT			
DRAWN BY Ak		CHECKED BY Ak	DATE 28/03/25
SCALE (@ A1) 1 : 50		PROJECT NUMBER 705	
DRAWING NUMBER PL005			REV