



1 Landscape Section 05
Scale 1 : 200

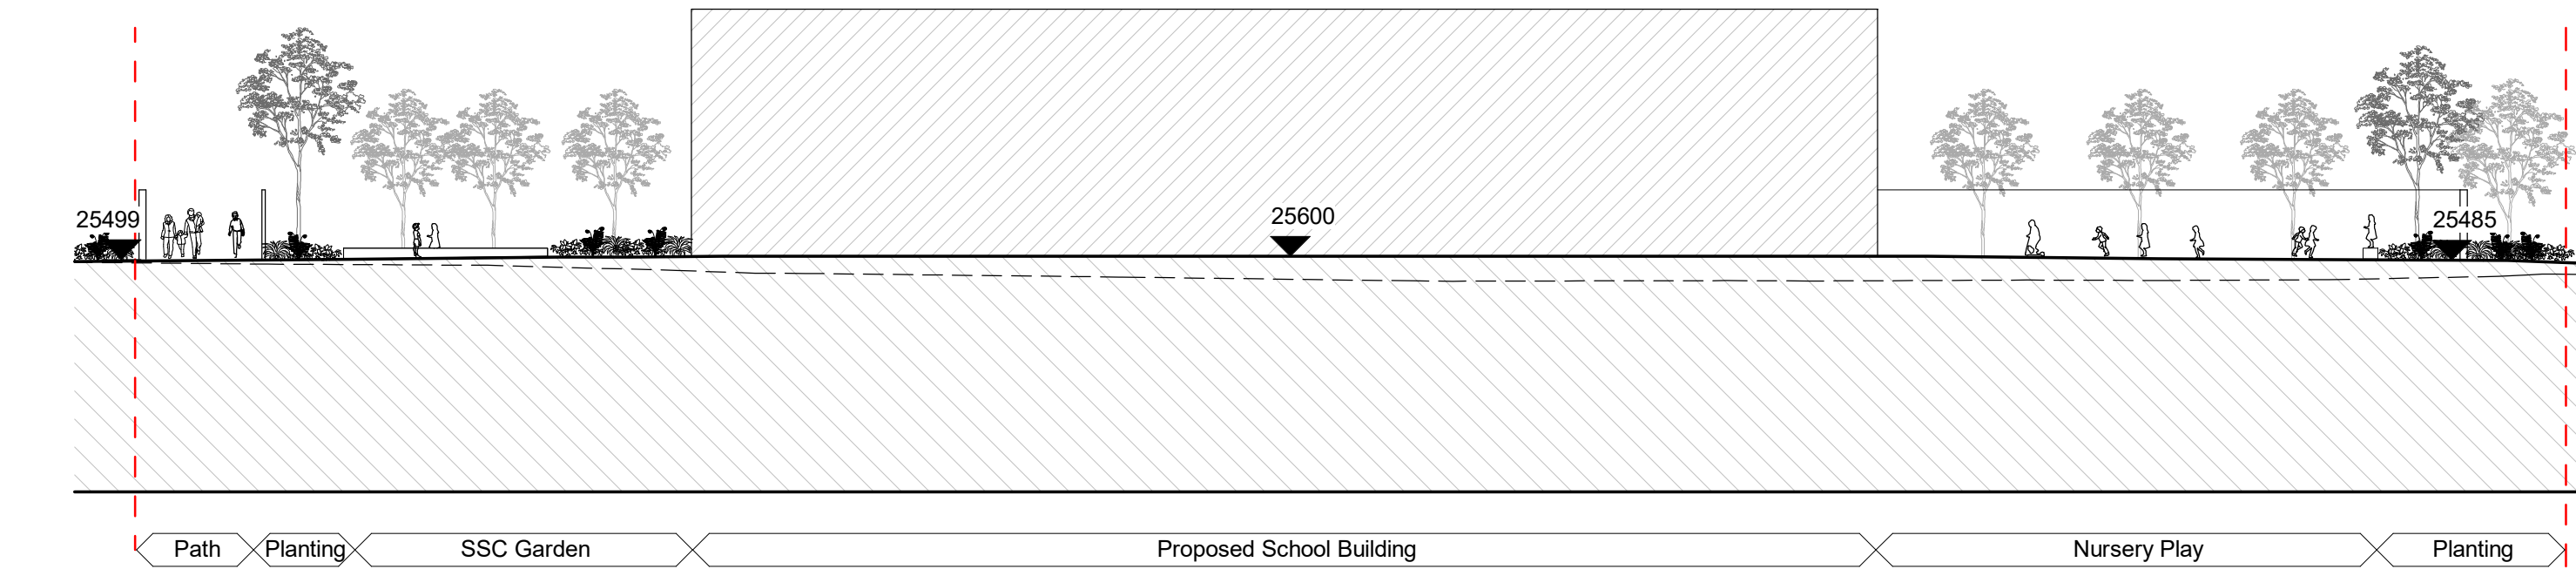

2 Landscape Section 06
Scale 1 : 200

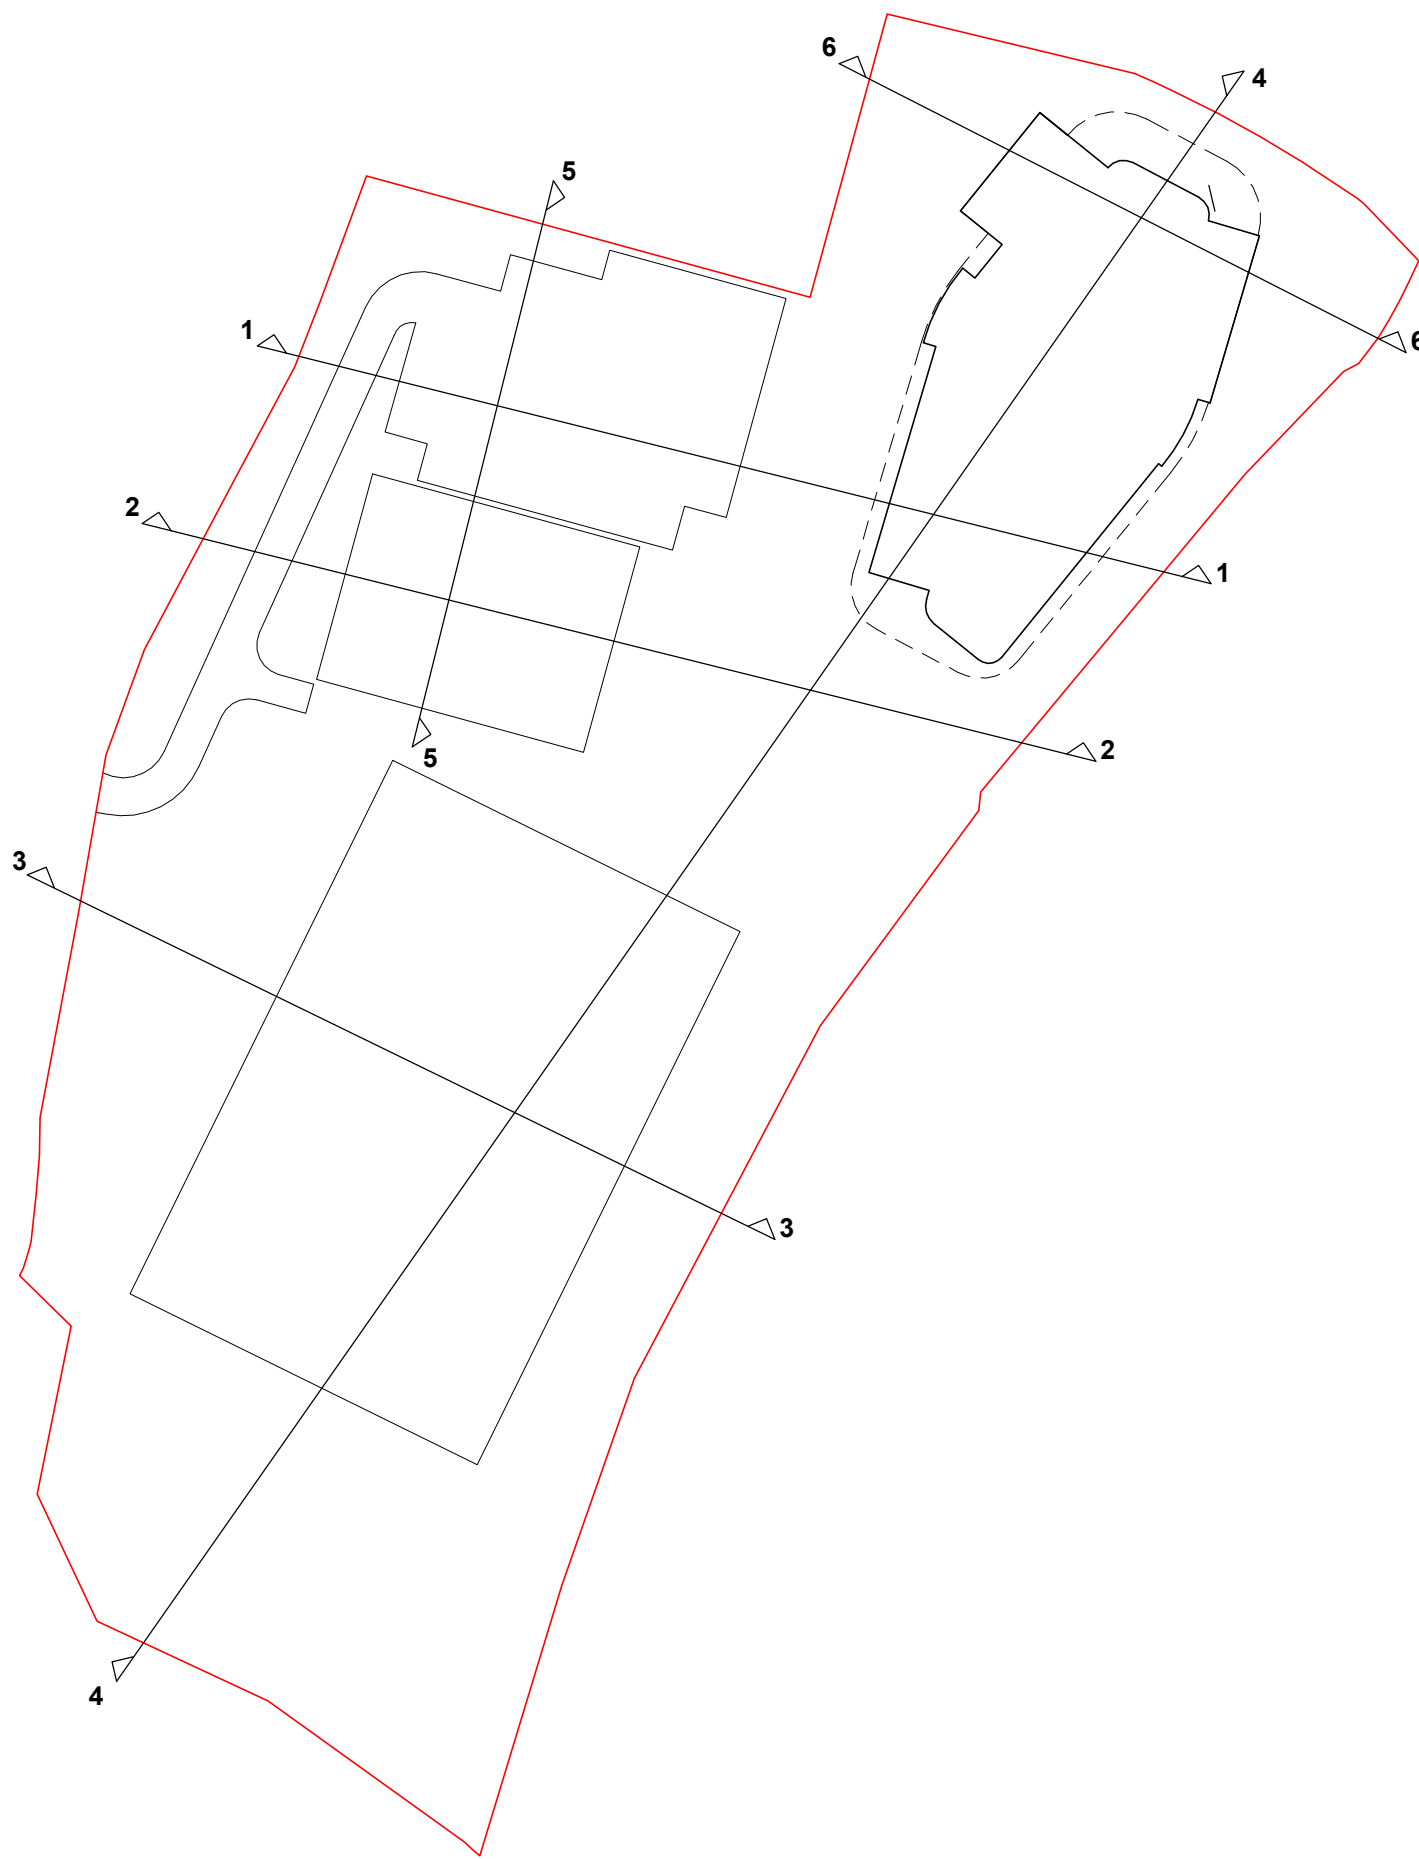

PL01	10.10.2025	Issued for Planning Approval	DB
Rev	Rev Date	Rev Description	Issued By
01		Issued for Planning Approval	DB

1. This drawing is copyright of fabrik ltd. It must not be copied or reproduced without written consent from the owner.
2. Do not scale from this drawing. Only figured dimensions are to be taken from this drawing.
3. All contractors must visit site and be responsible for taking and checking all dimensions related to the works shown on this drawing prior to fabrication or setting out.
4. This drawing uses coloured lines. Please do not rely on a monochrome copy.



fabrik

Alton | Lenton House, 16 Lenton Street, Alton, Hampshire, GU34 1HG | T: 01429550200
London | First Floor Studio, The Old School, 4 Eaton Street, London, SE1 1BE | T: 02076201463
E: studio@fabrikuk.com | W: www.fabrikuk.com

Project	D3347 Brookleigh School, Burgess Hill	Client	Homes England
Drawing Title	Landscape Sections - Sheet 02	Drawn By	DB
Purpose of Issue	Issued for Planning Approval	Checked By	PC
Drawn Scale	As indicated	Date of First Issue	Sep '25
Drawing Number	D3347 FAB 00 XX DR L 8002	Revision	PL01