


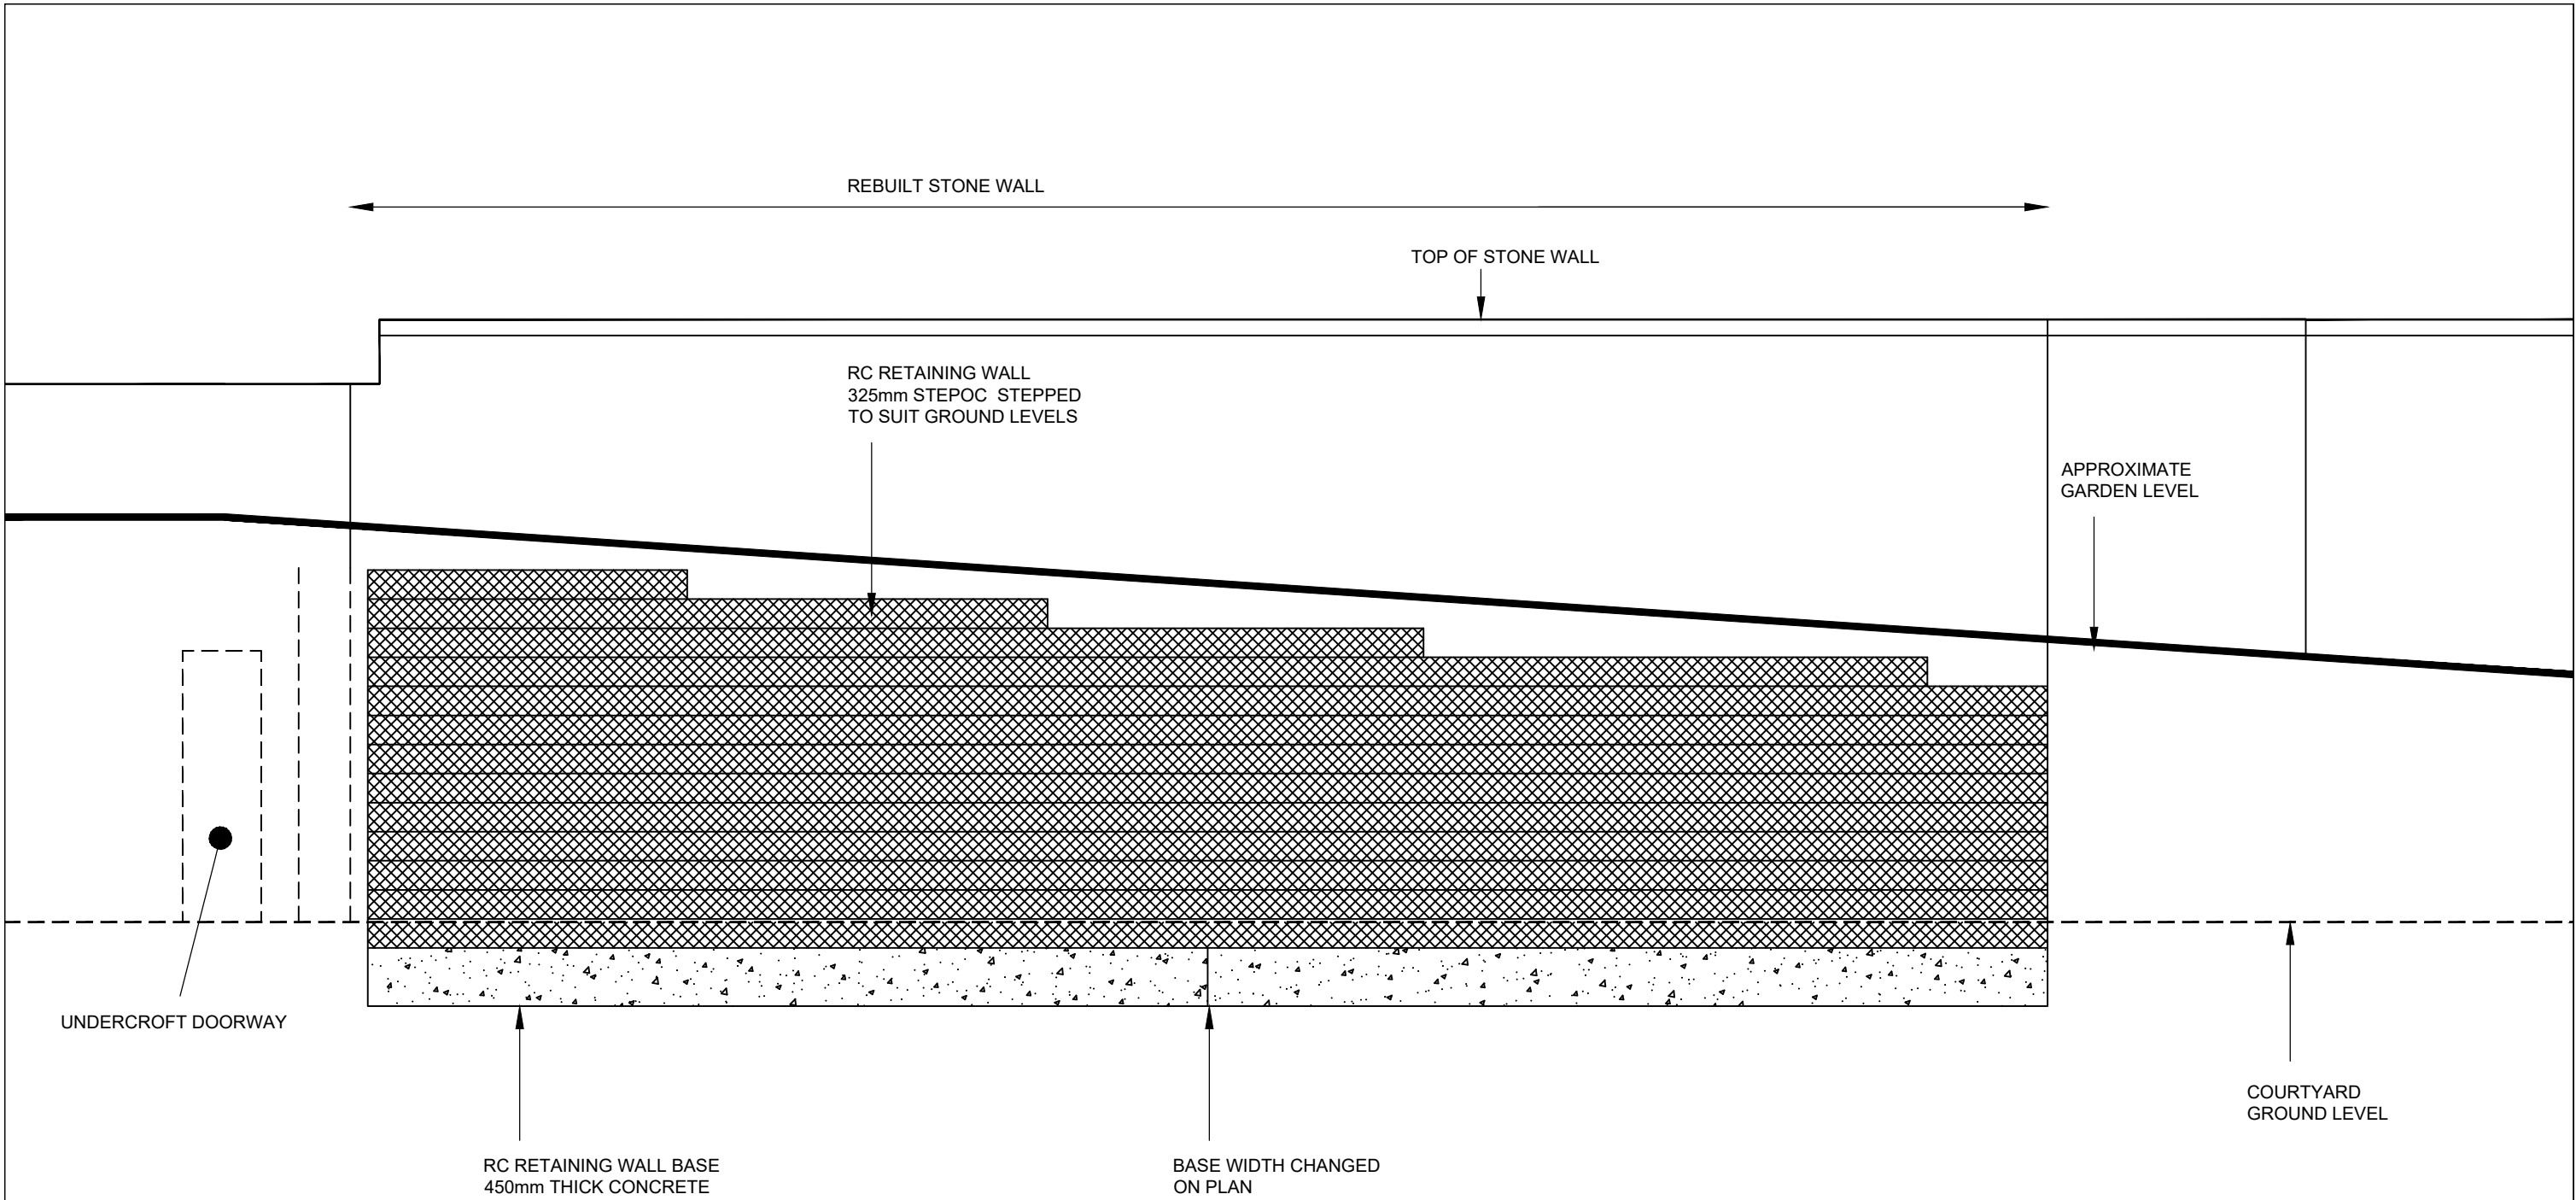

11,01 WALL ELEVATION SHOWING NEW RETAINING WALL STEPOC TO SUIT GROUND LEVELS
SCALE 1:50

PRELIMINARY PLANS
ALL TO BE AGREED WITH CONSERVATION OFFICERS
AND OBTAIN LISTED BUILDING CONSENT
BEFORE CONSTRUCTION

-	-	-	
rev	date	by	comment
ellis structures Chartered Consulting Structural & Civil Engineers			
client	Michael Blencowe		T : 01273 470088
address	Wykehurst Place Haywards Heath		contact@ellisstructures.com www.ellisstructures.com 49b Cliffe High Street Lewes, East Sussex BN7 2AN
drawing title	PROPOSED RETAINING WALL WALL ELEVATION		drawn by PJE date AUG 2025
scale	1:50@A3	job no 24140	drawing no 11 rev -