




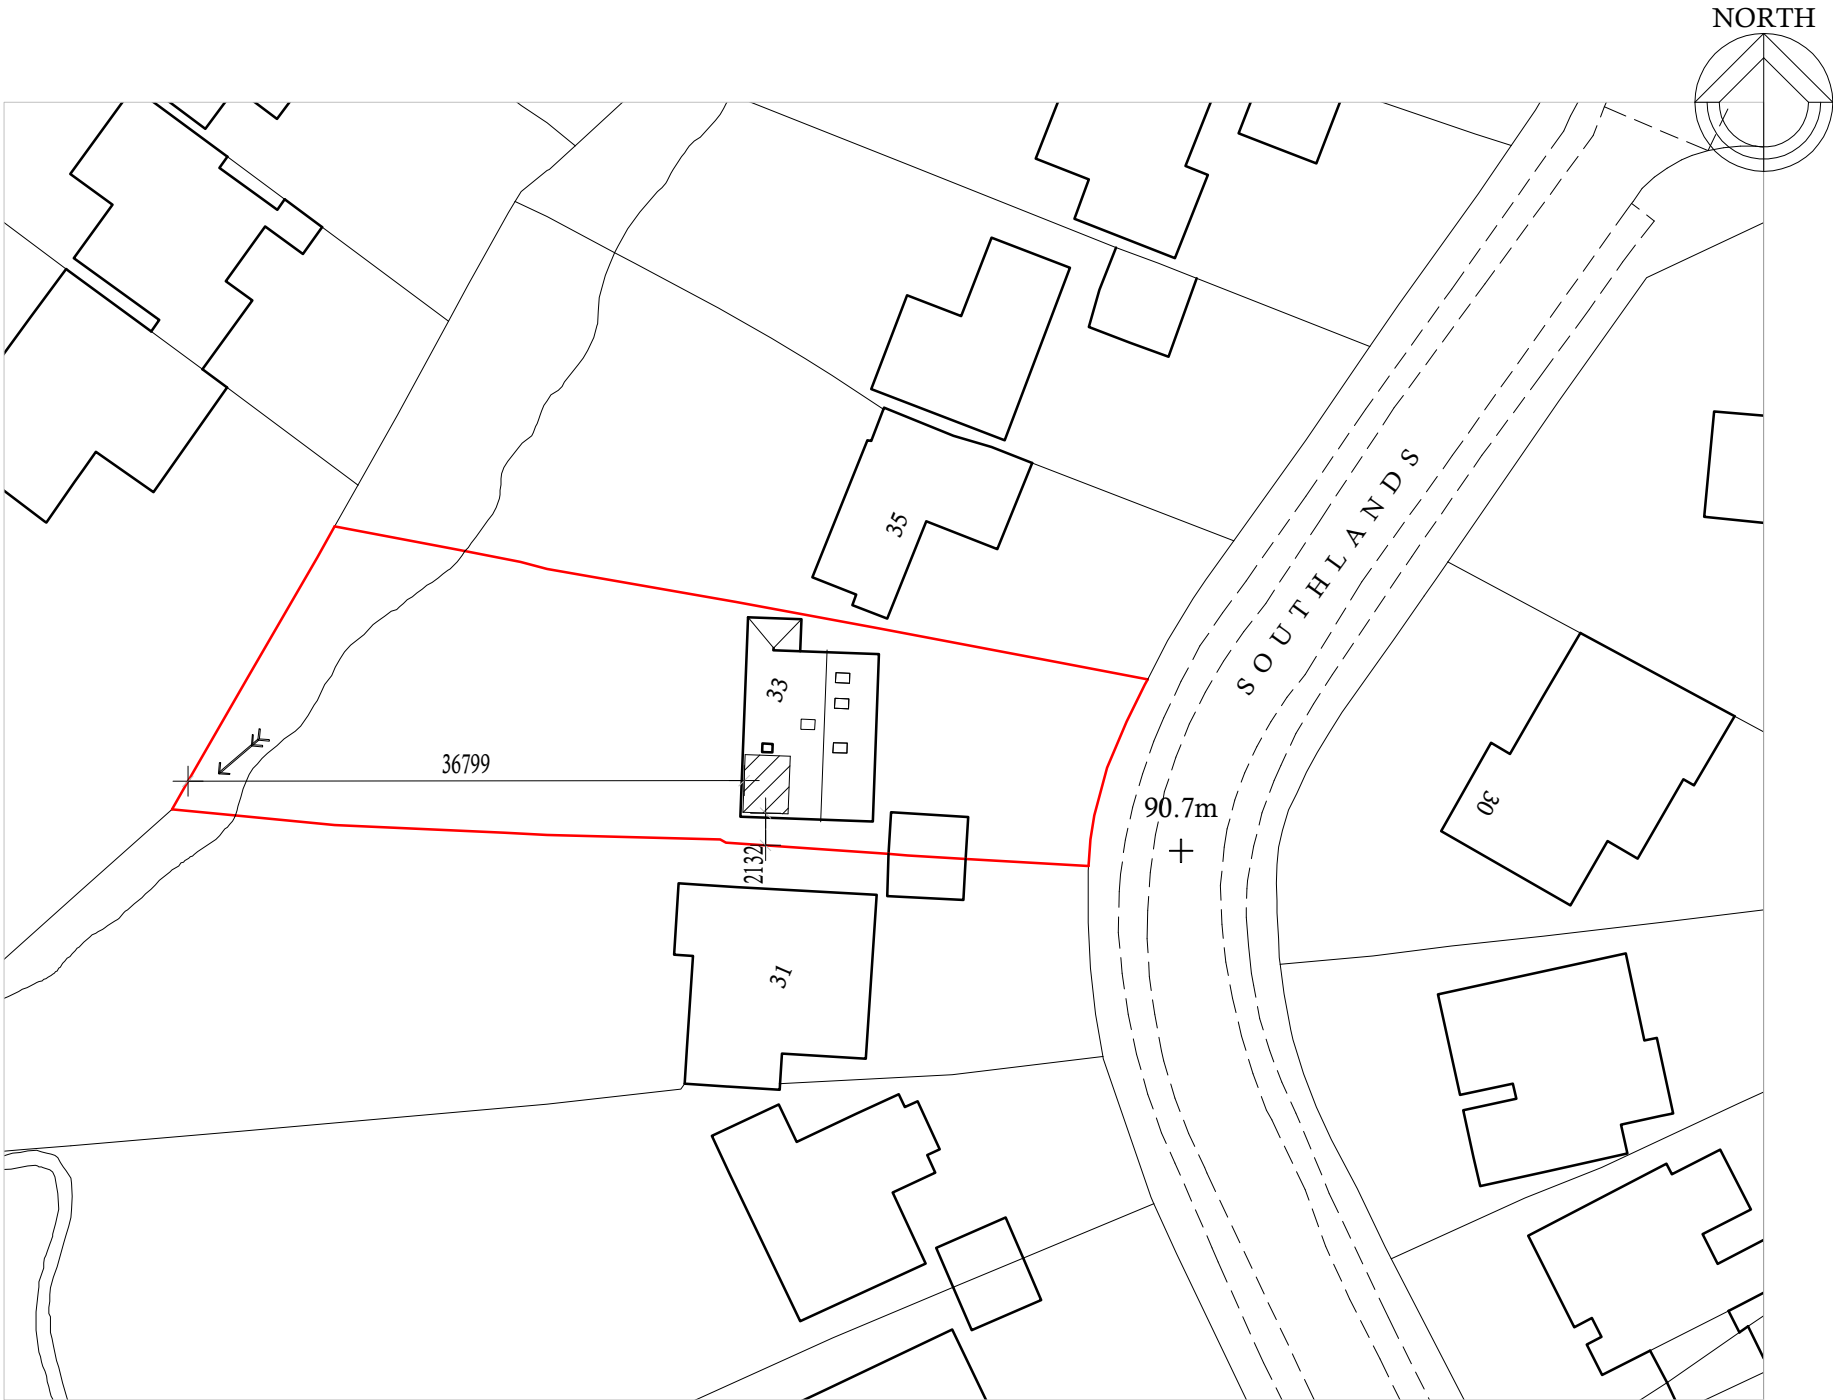


PROPOSED BLOCK PLAN 1:500

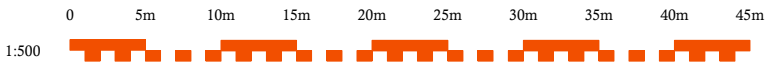


KEY

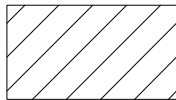

PROPOSED DORMER

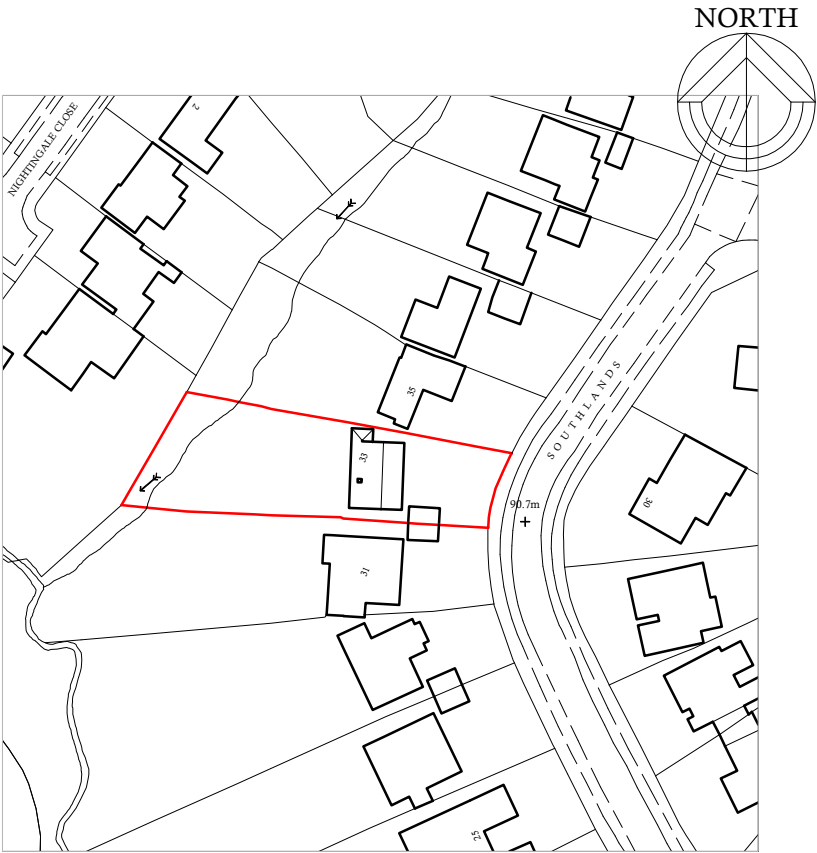

SITE LOCATION PLAN 1:1250

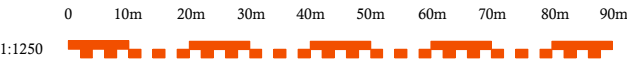

Revision A: Dormer hatched and distances to boundaries added. April 2026

Proposal: PROPOSED LOFT CONVERSION			
		Drawing Description. SITE LOCATION & BLOCK PLAN	
		Location. 33 Southlands East Grinstead RH19 4DB	
Tel: 07917858987 Email: stevebulldesign@gmail.com		For Mr & Mrs Chris Manning	Date : Oct 2025
Scale :	1:500 1:1250	Drawing No: 2025-047-05	rev. A