

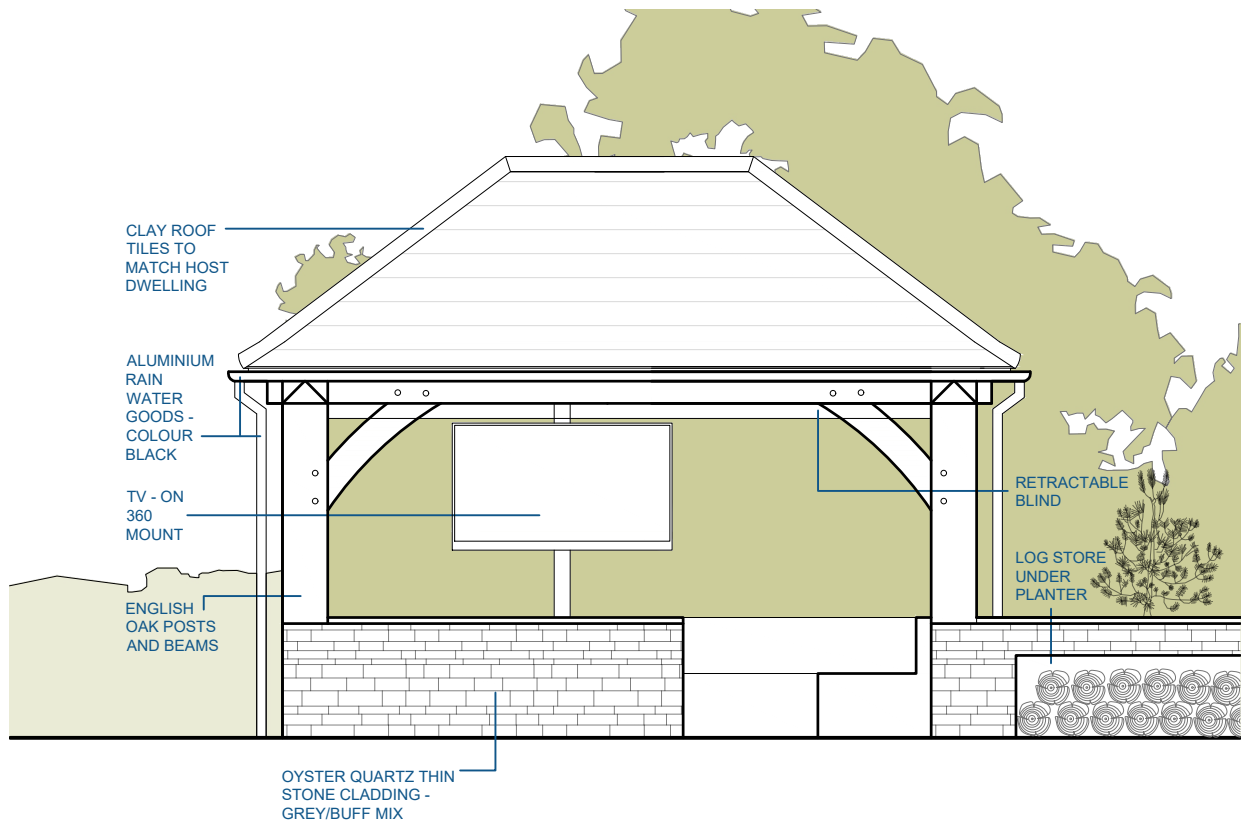



KEY PLAN

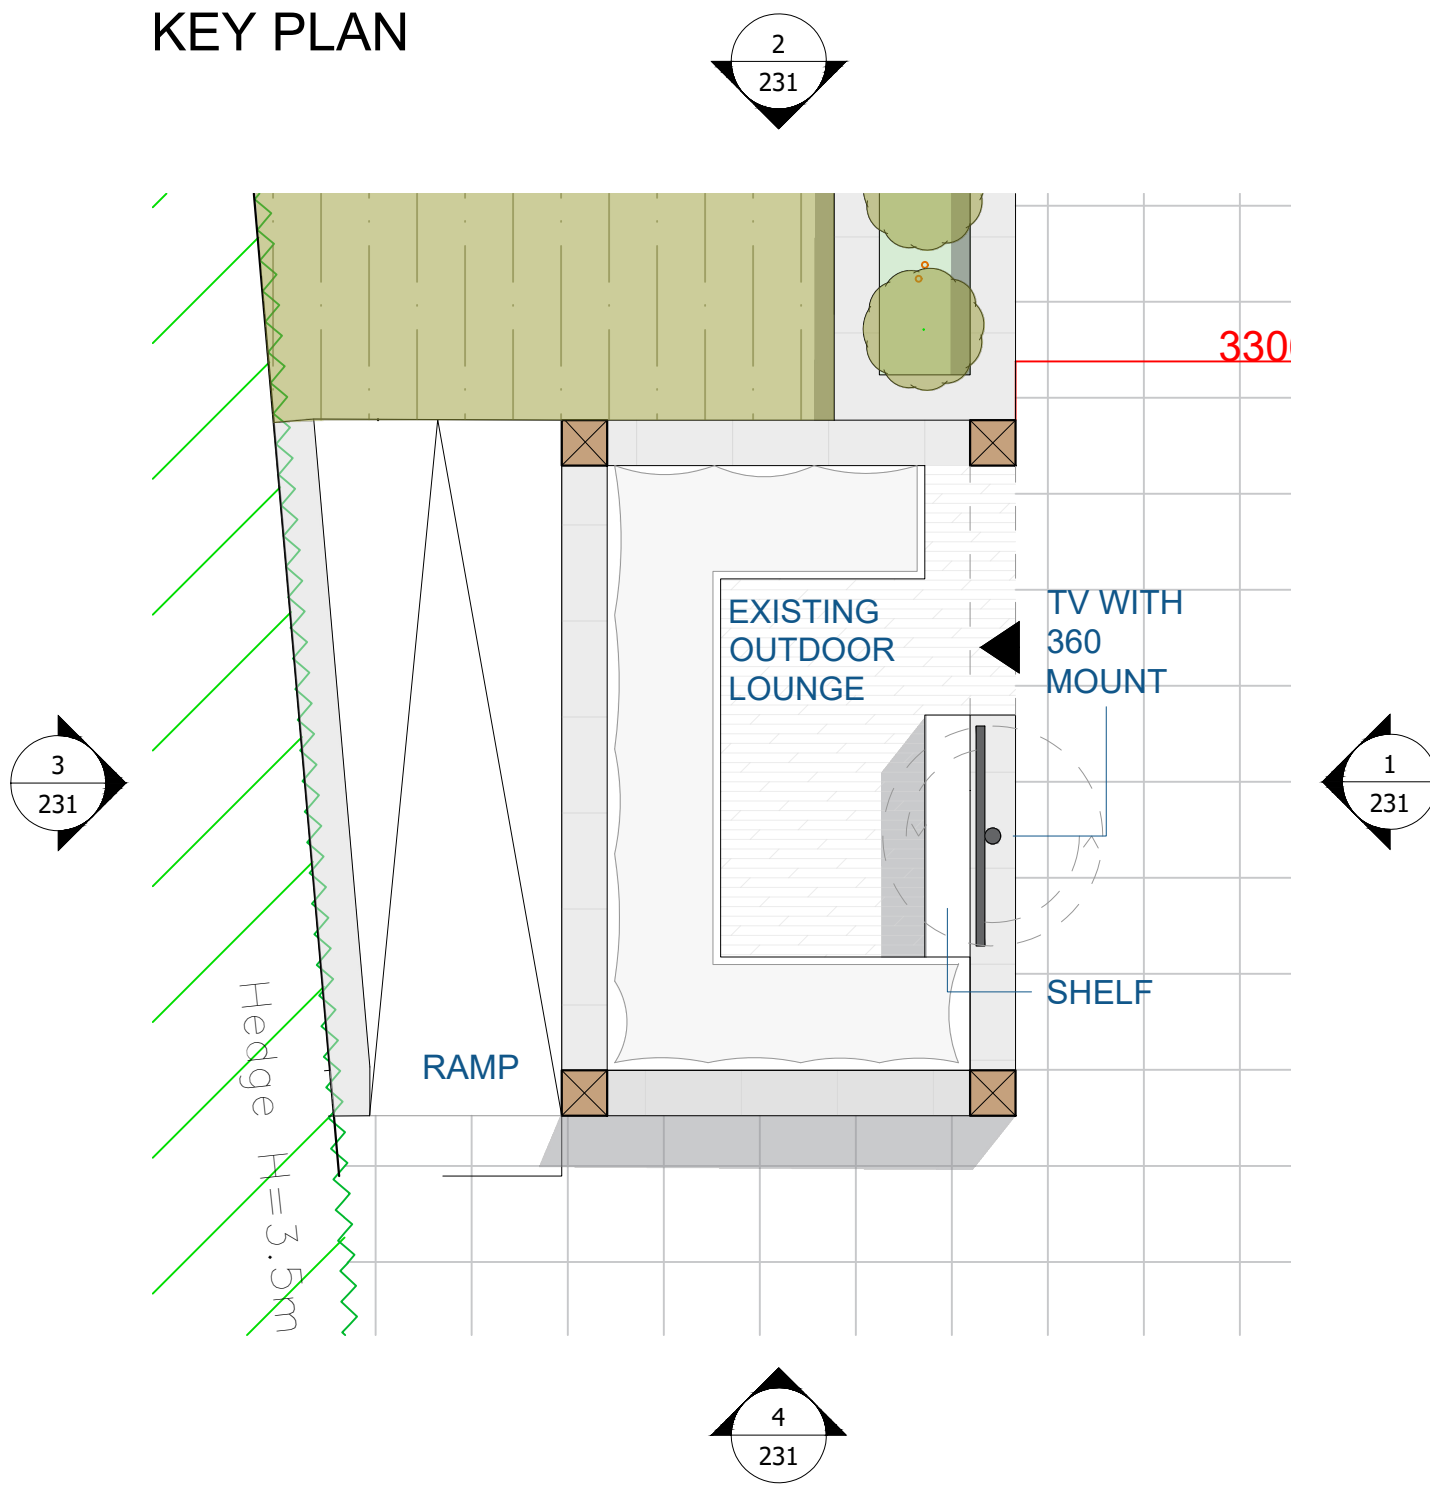


1. EAST ELEVATION [FRONT]

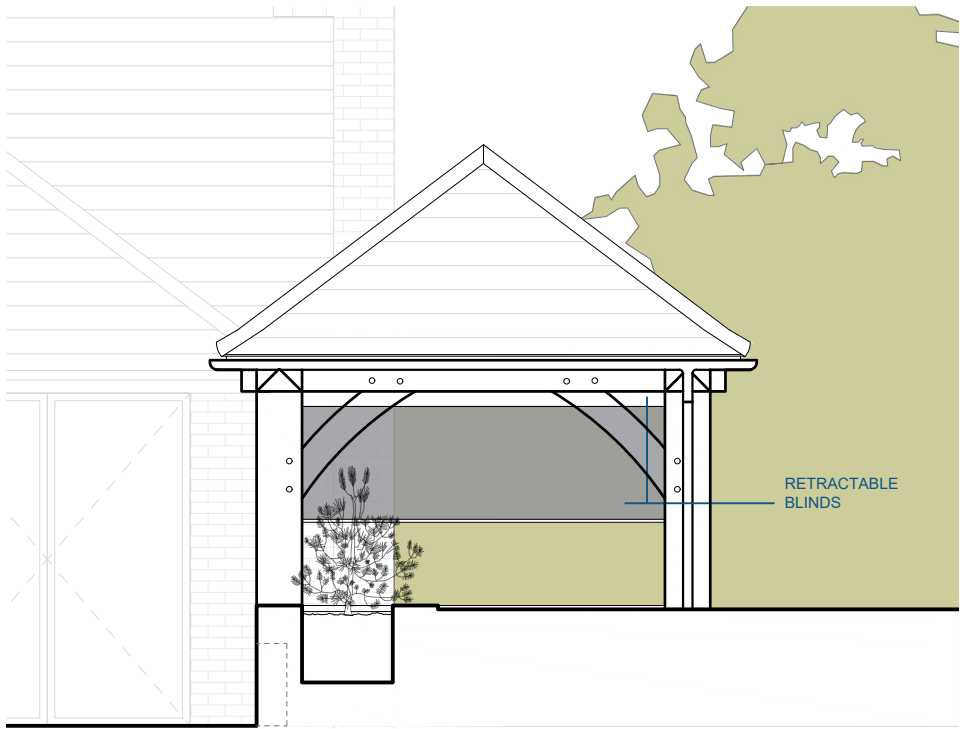

2. NORTH ELEVATION [RIGHT]

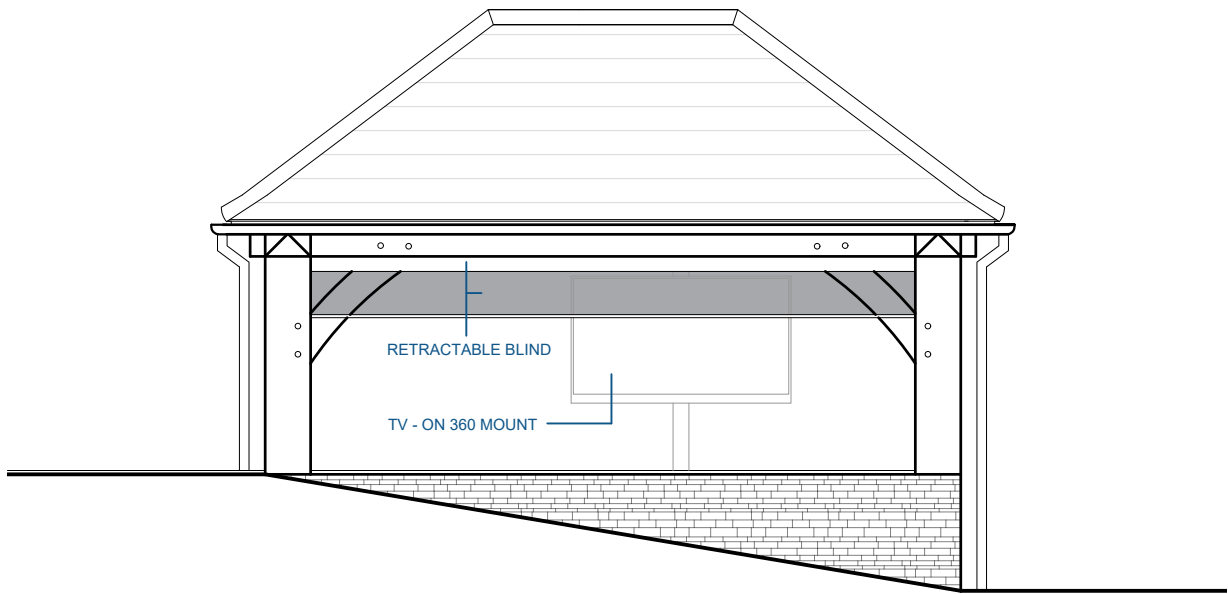

3. WEST ELEVATION [BACK]

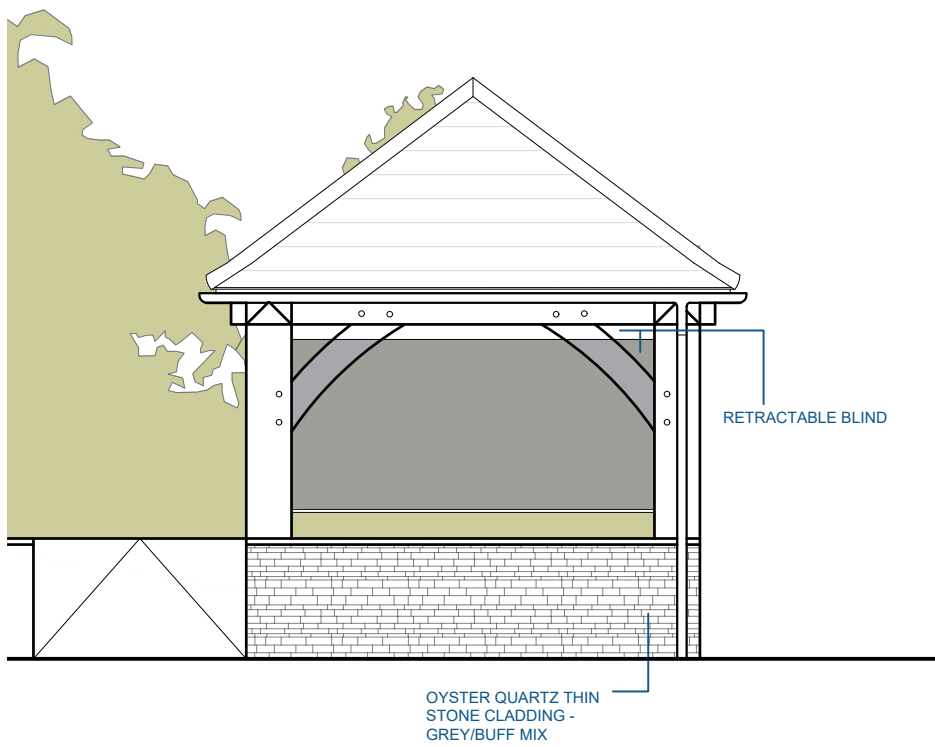

4. SOUTH ELEVATION [LEFT]

EXISTING