



NOTE: Consented drawing and design of outdoor kitchen to be replaced with drawings within this application for new design marks ad 'Proposed'


KEY PLAN

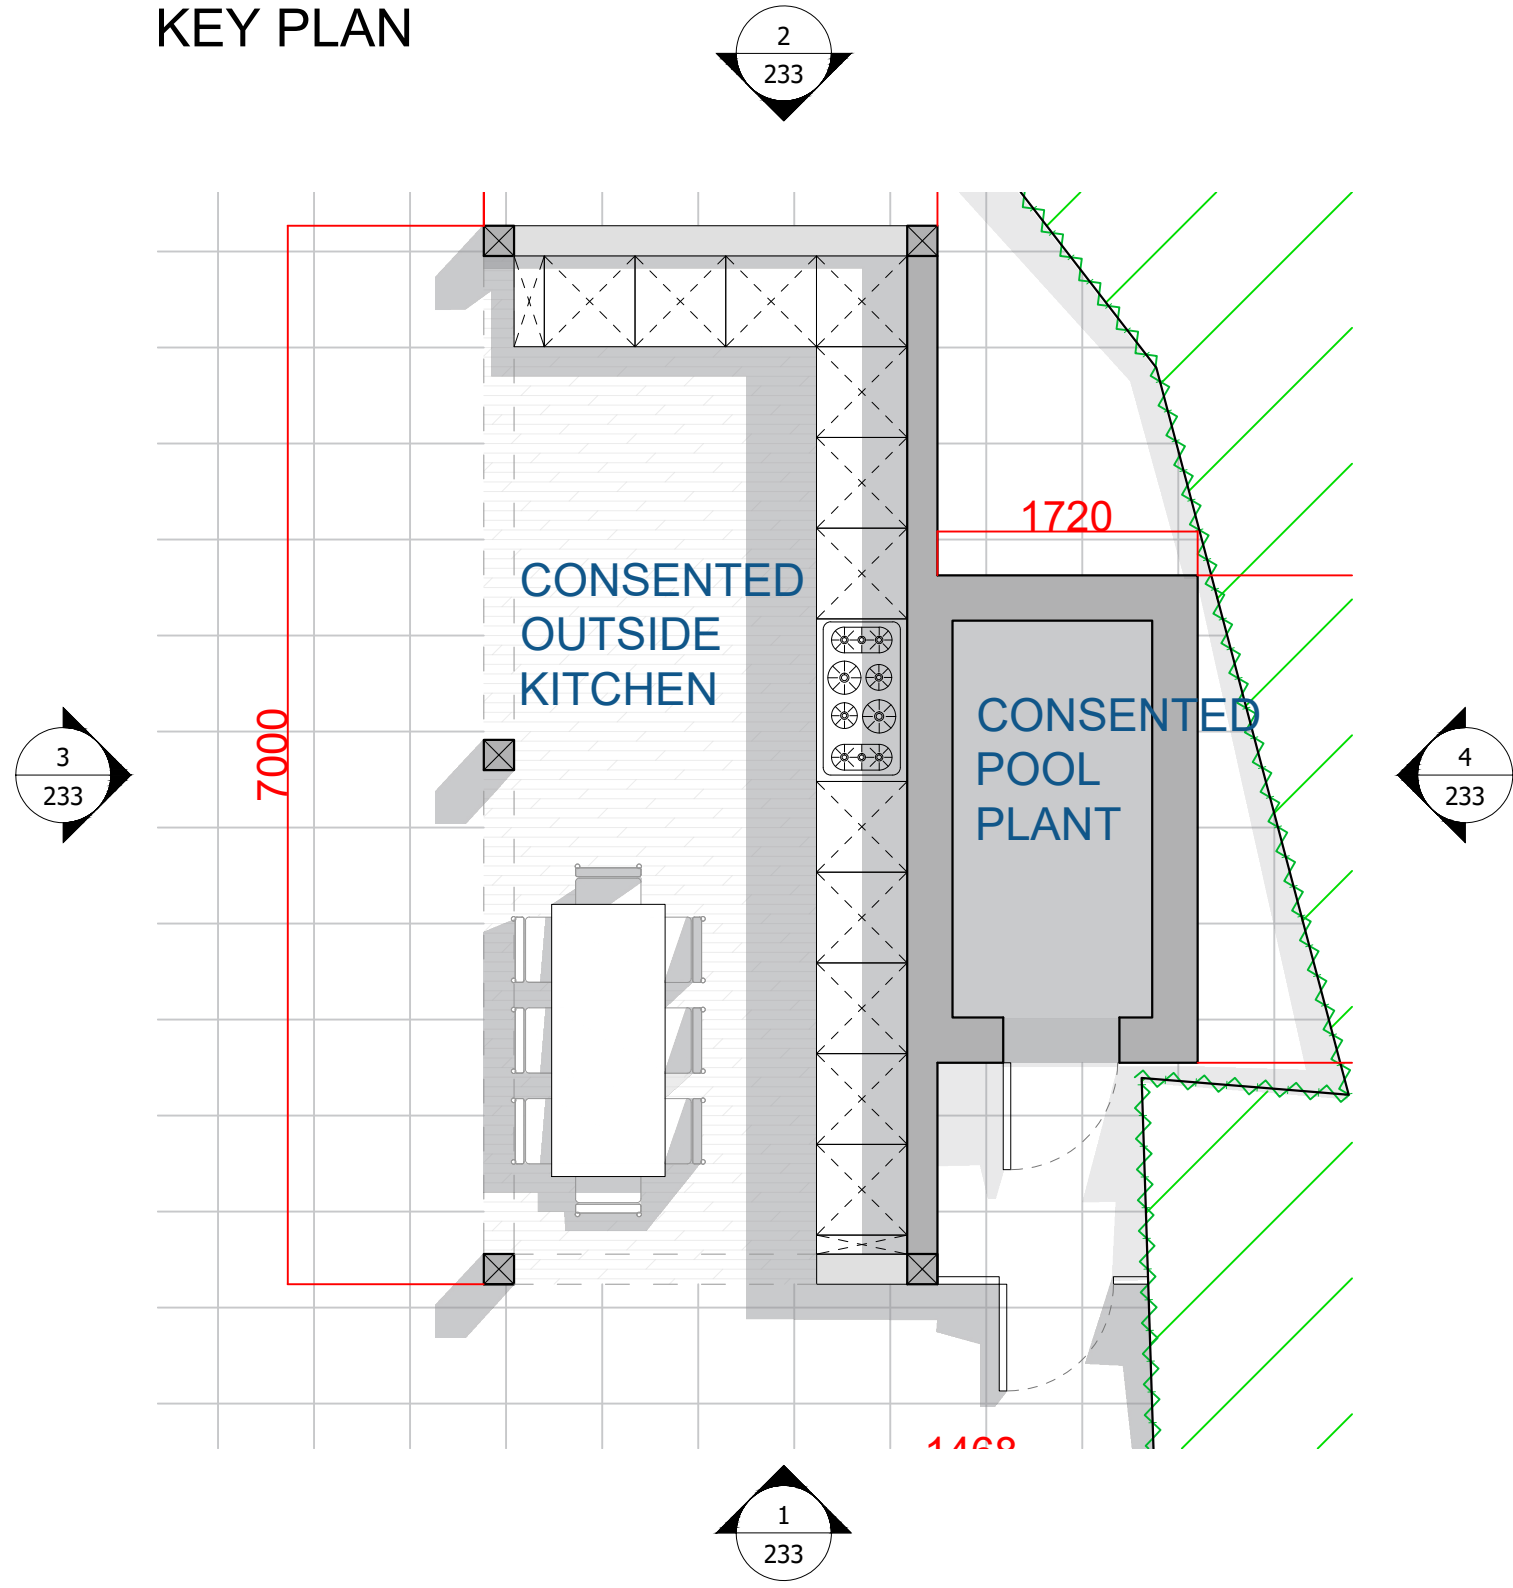

1. SOUTH ELEVATION [RIGHT]

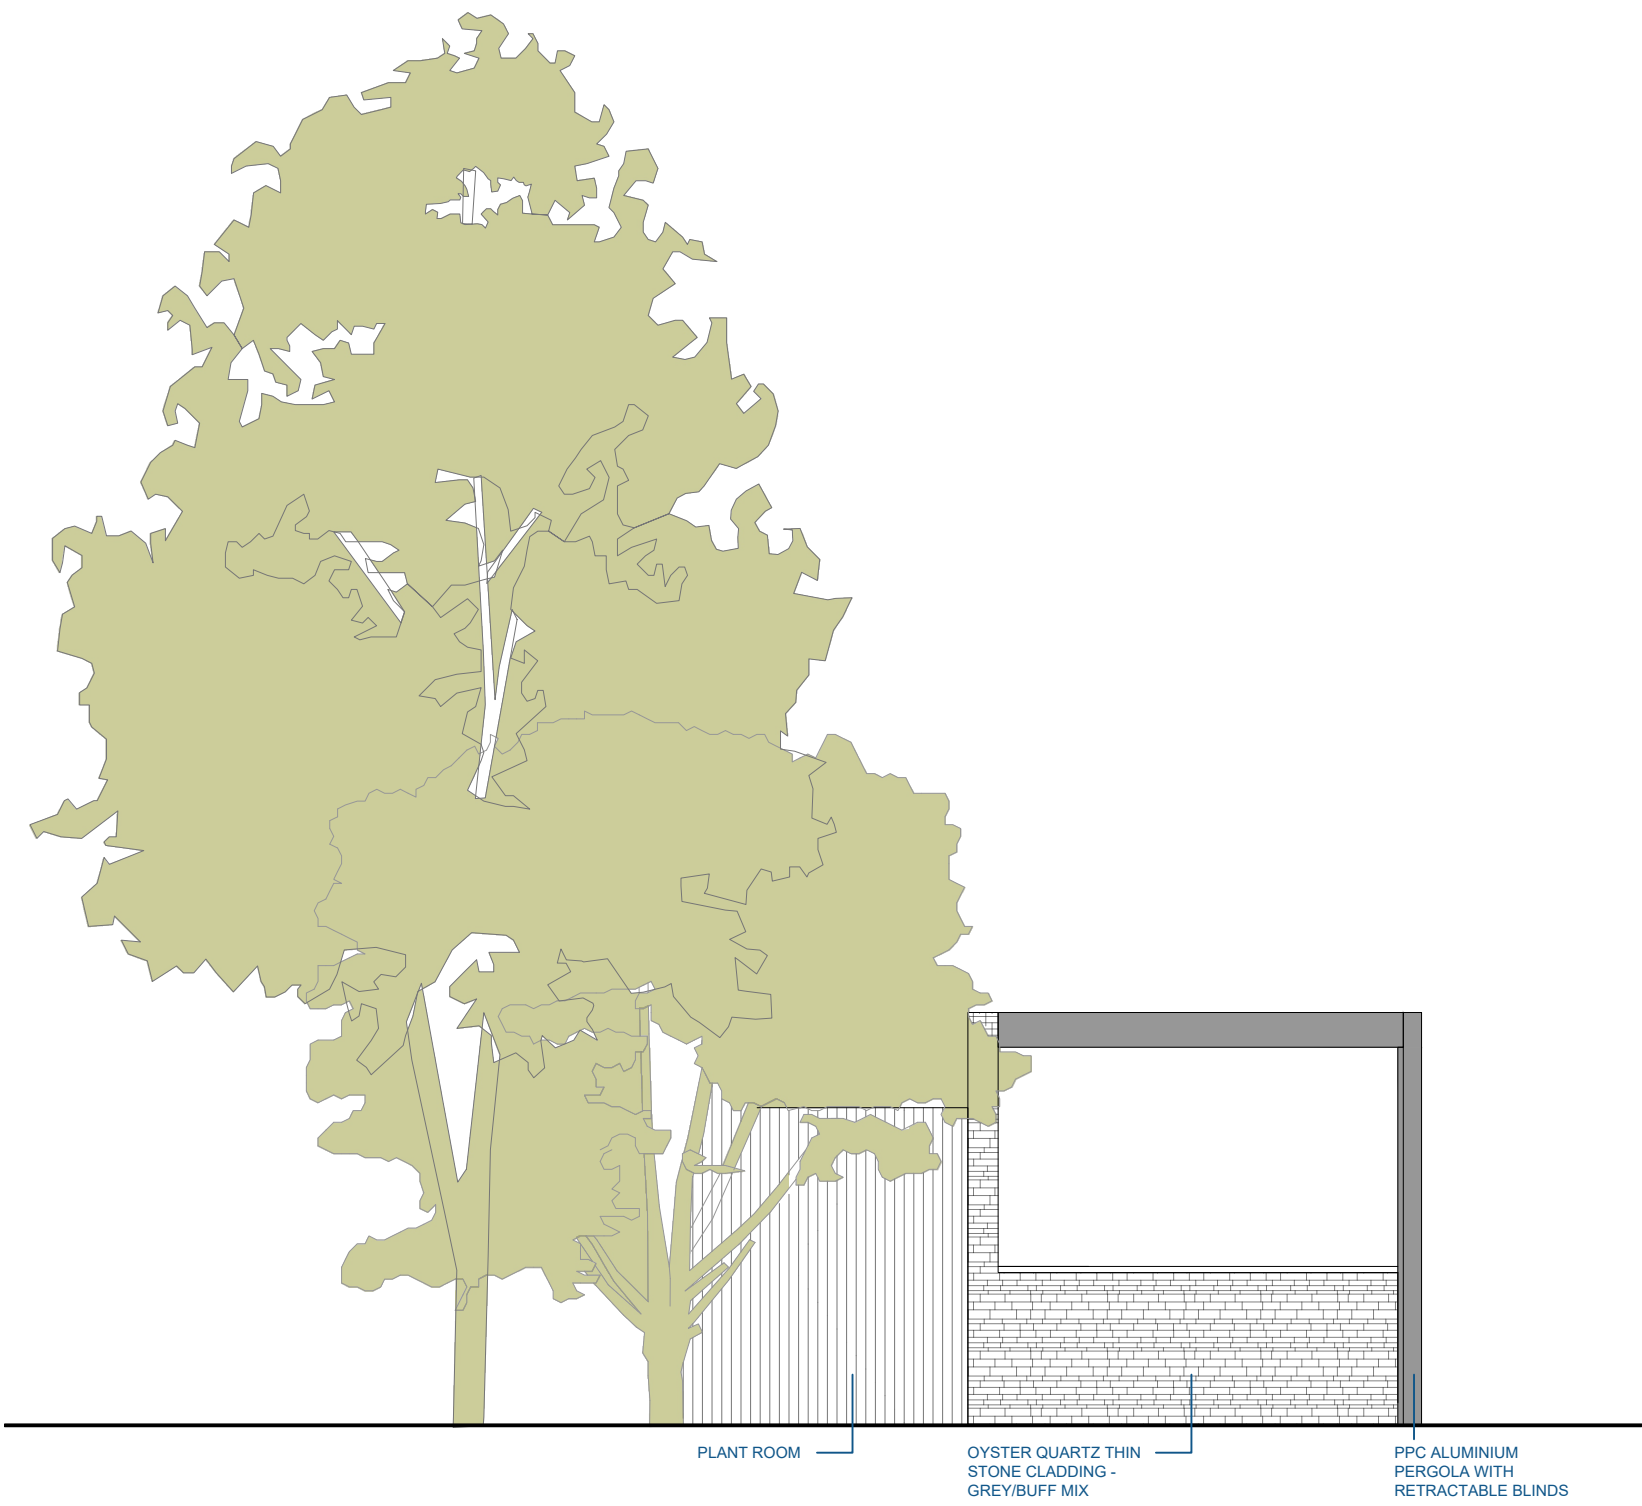

2. NORTH ELEVATION [LEFT]

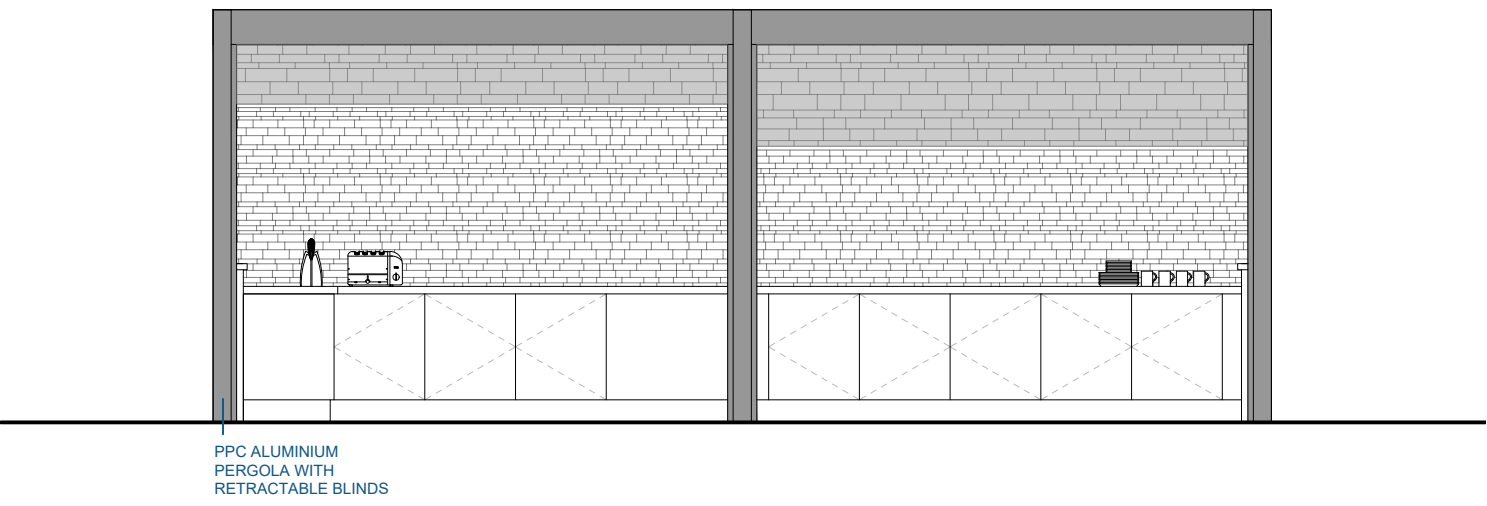

3. WEST ELEVATION [FRONT]



4. EAST ELEVATION (REAR)