

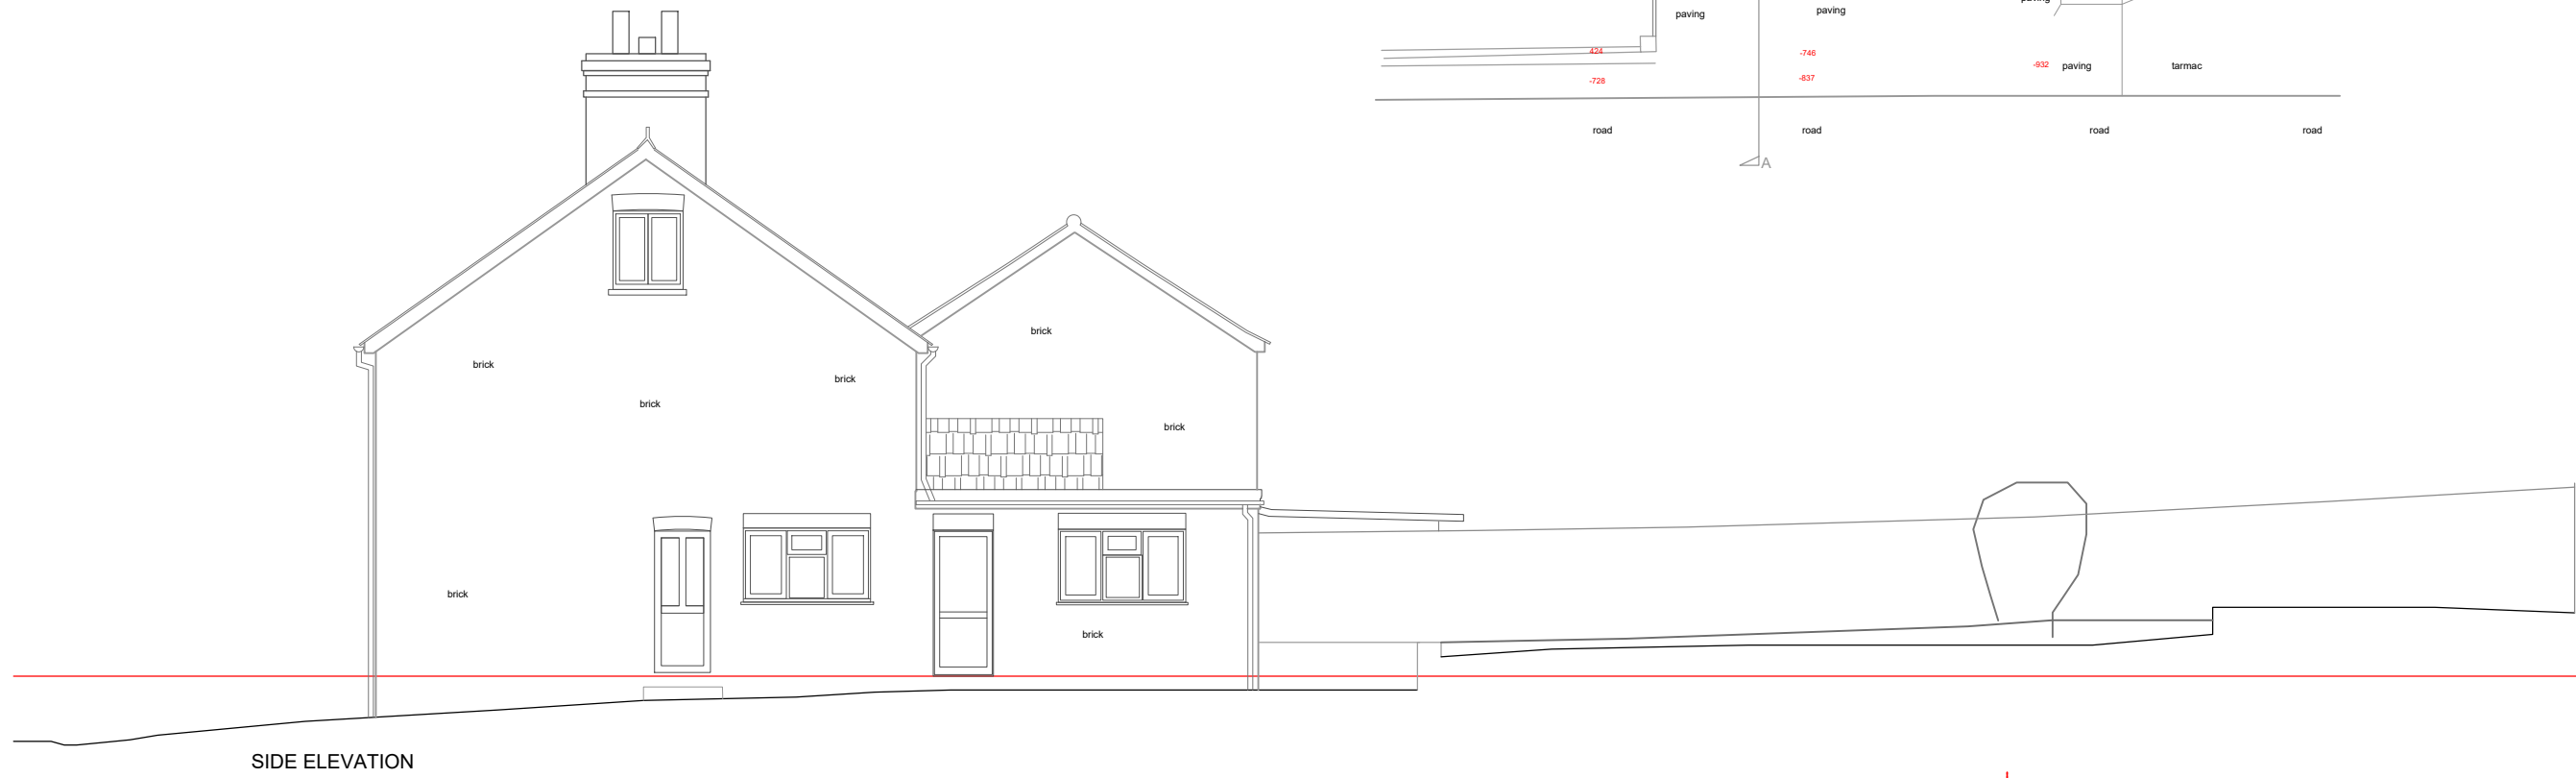
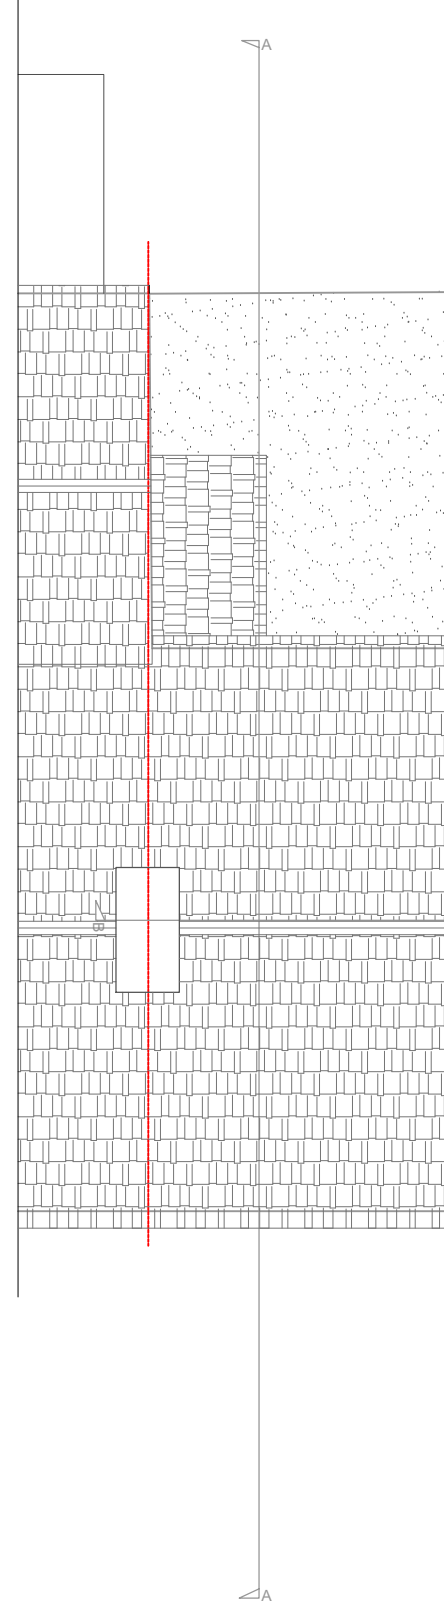
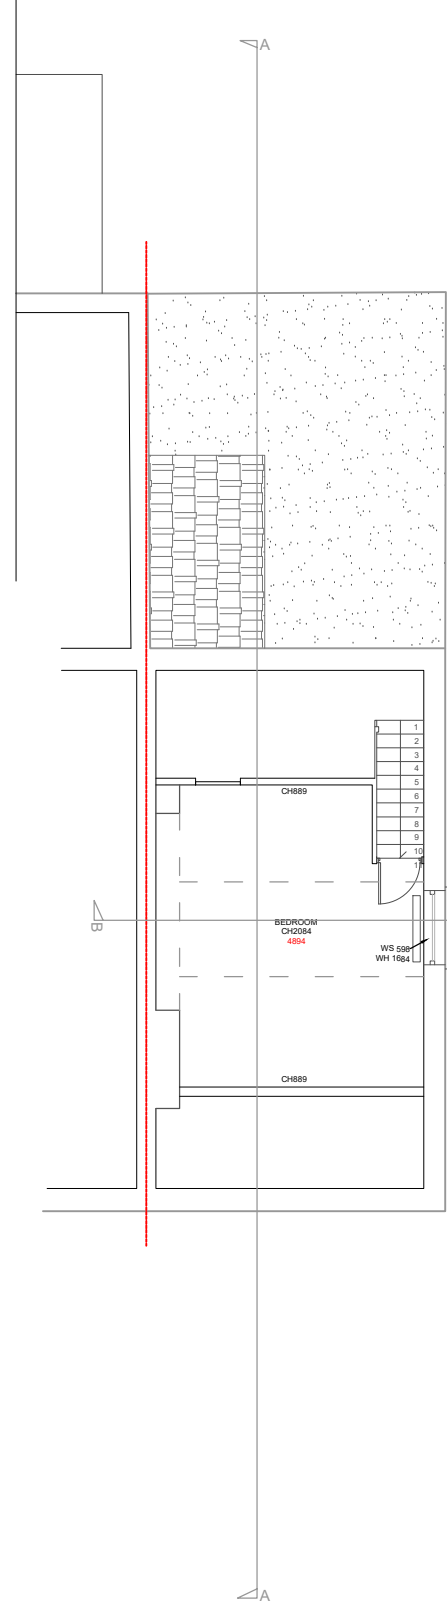
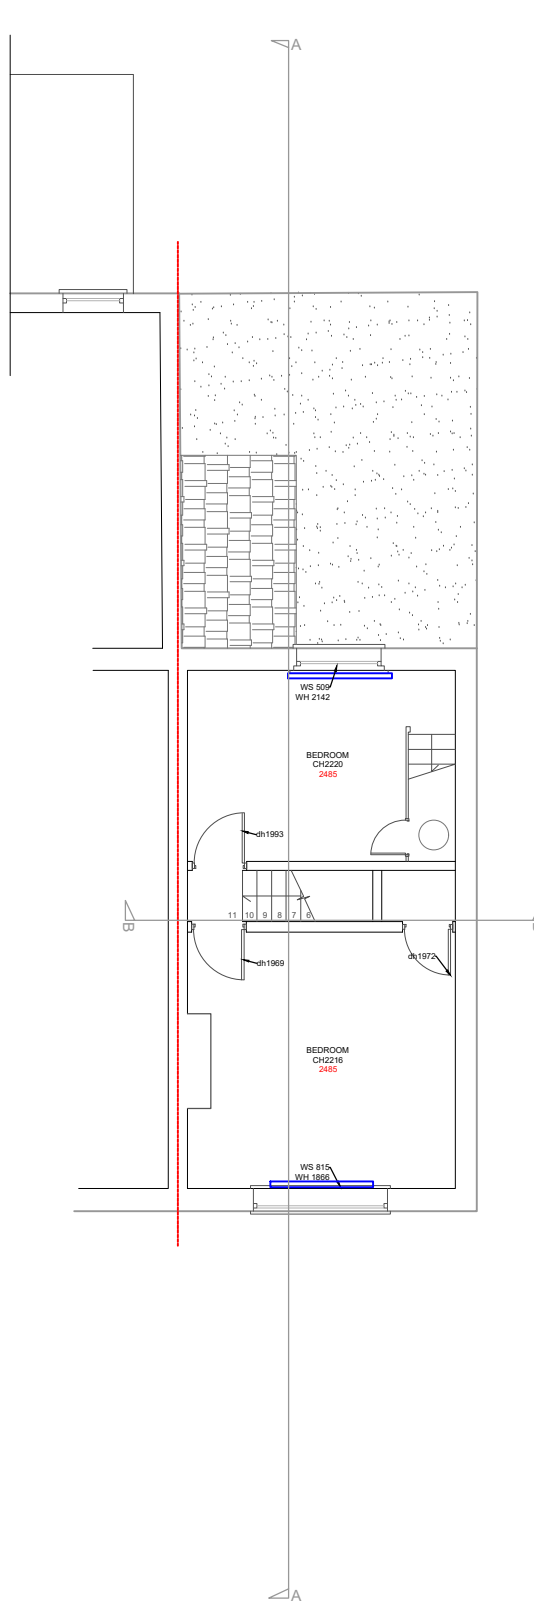
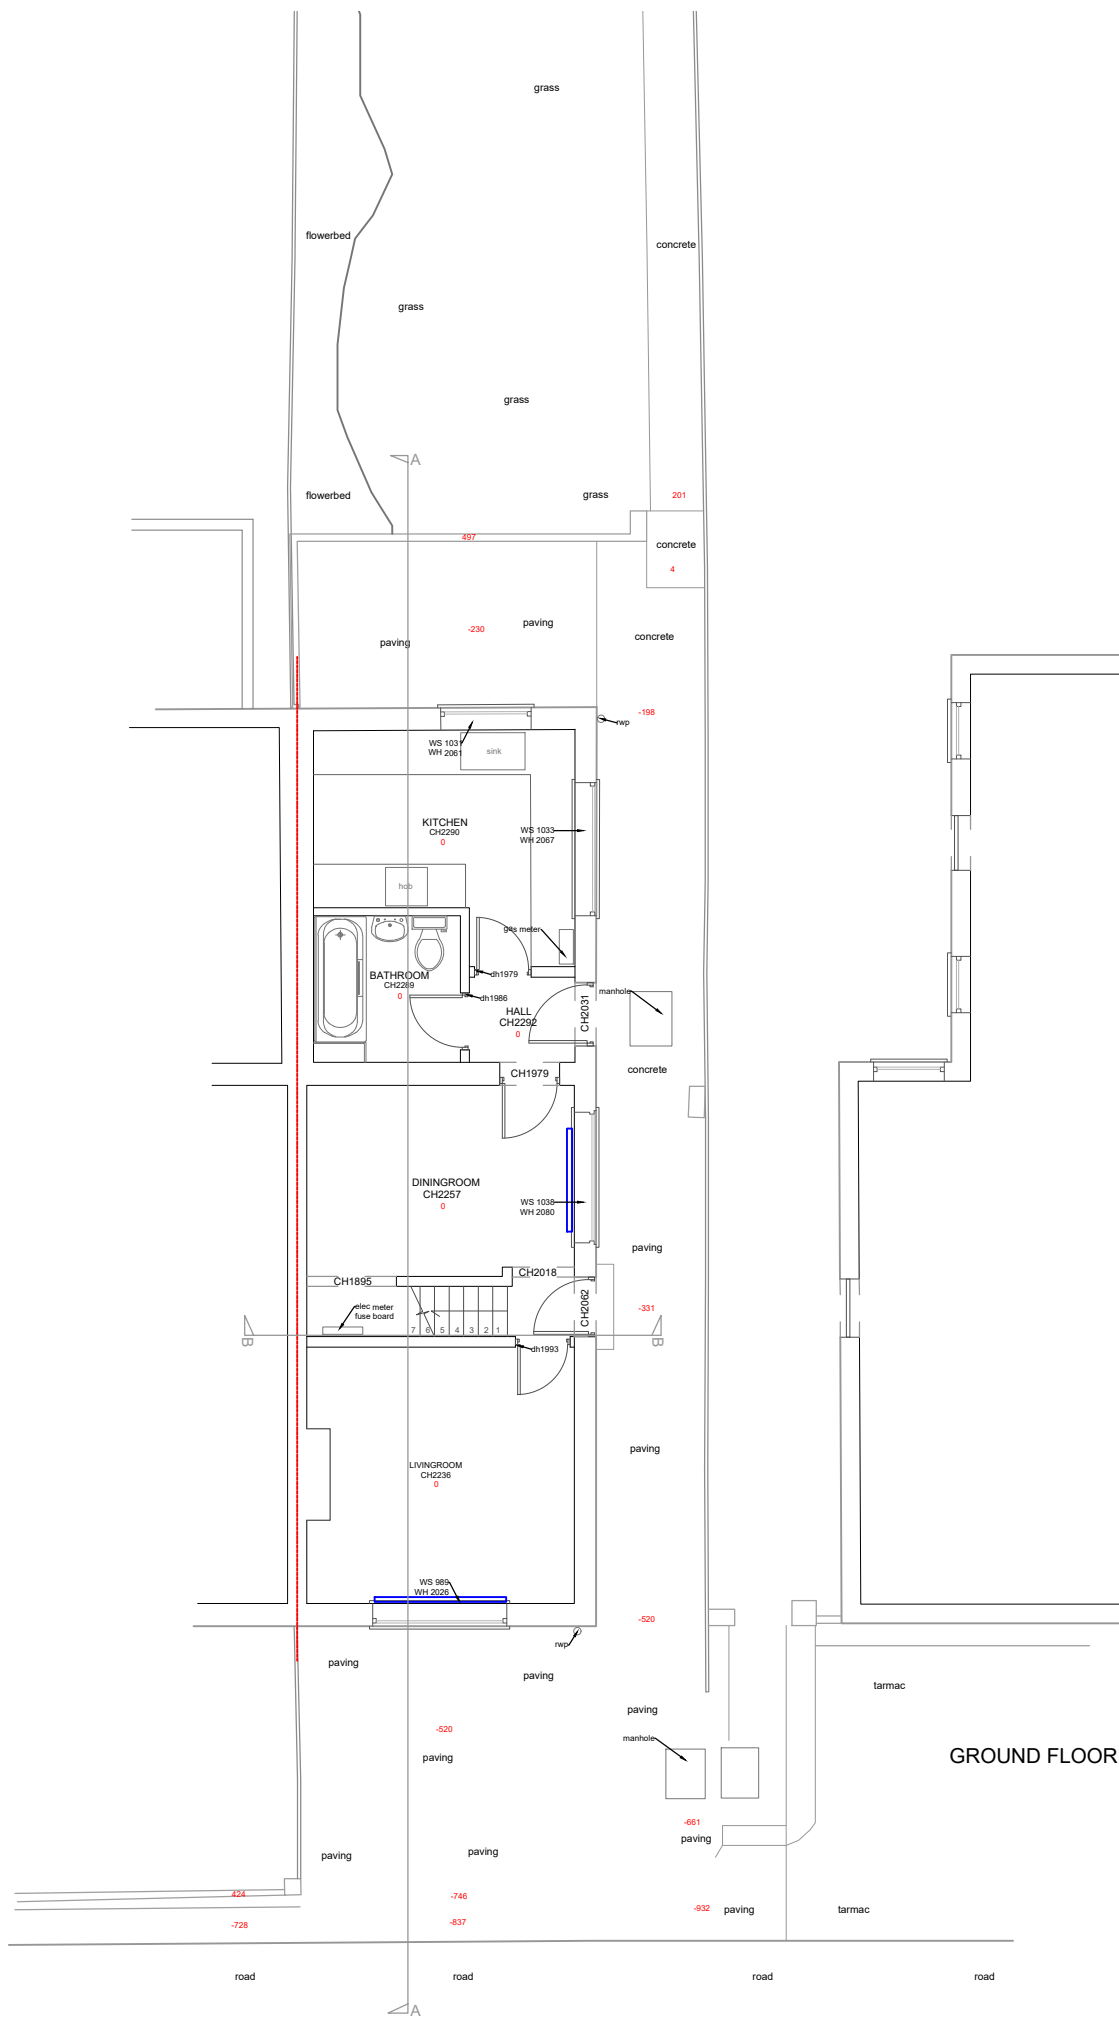


Site Address:	Details:	Scale:	Date:
67 Maypole Road, Ashurst Wood, West Sussex, RH193RB.	Existing Plans	1/100	15/04/2024
Ref: 00	Paper Size: A1	Drawing: MR24.J154 001PP	Drawn by: J.C

COLLINS PLANS
6 Cranleigh Avenue, Rottingdean,
Rottingdean, BN2 7GT.
TEL: 07914 120774
Email: collinsplansltd@gmail.com

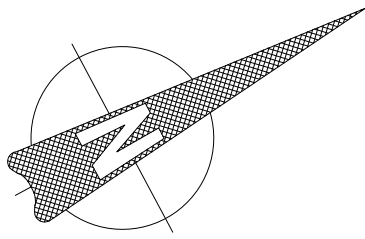

CH: Ceiling Height (Height above floor level at indicated point)
TWS: Height from floor level to top of window sill
WH: Window height from top of sill to window head
DH: Door height
— Change in ceiling height
(All measurements to be checked on site by contractor before ordering materials)

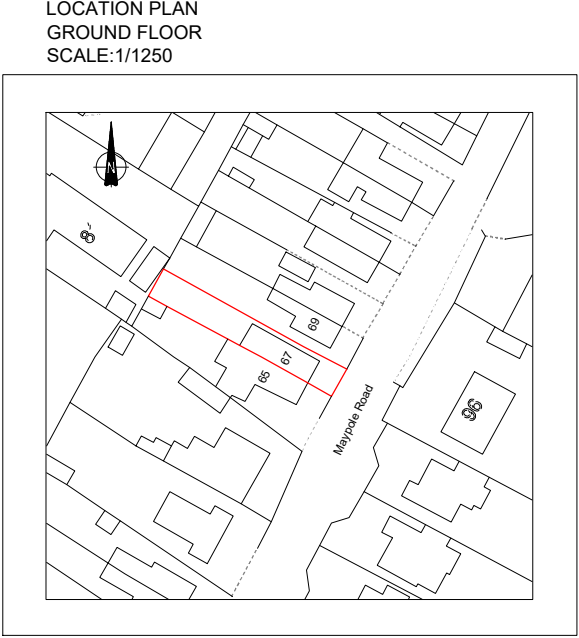