




PLANS PROPOSAL

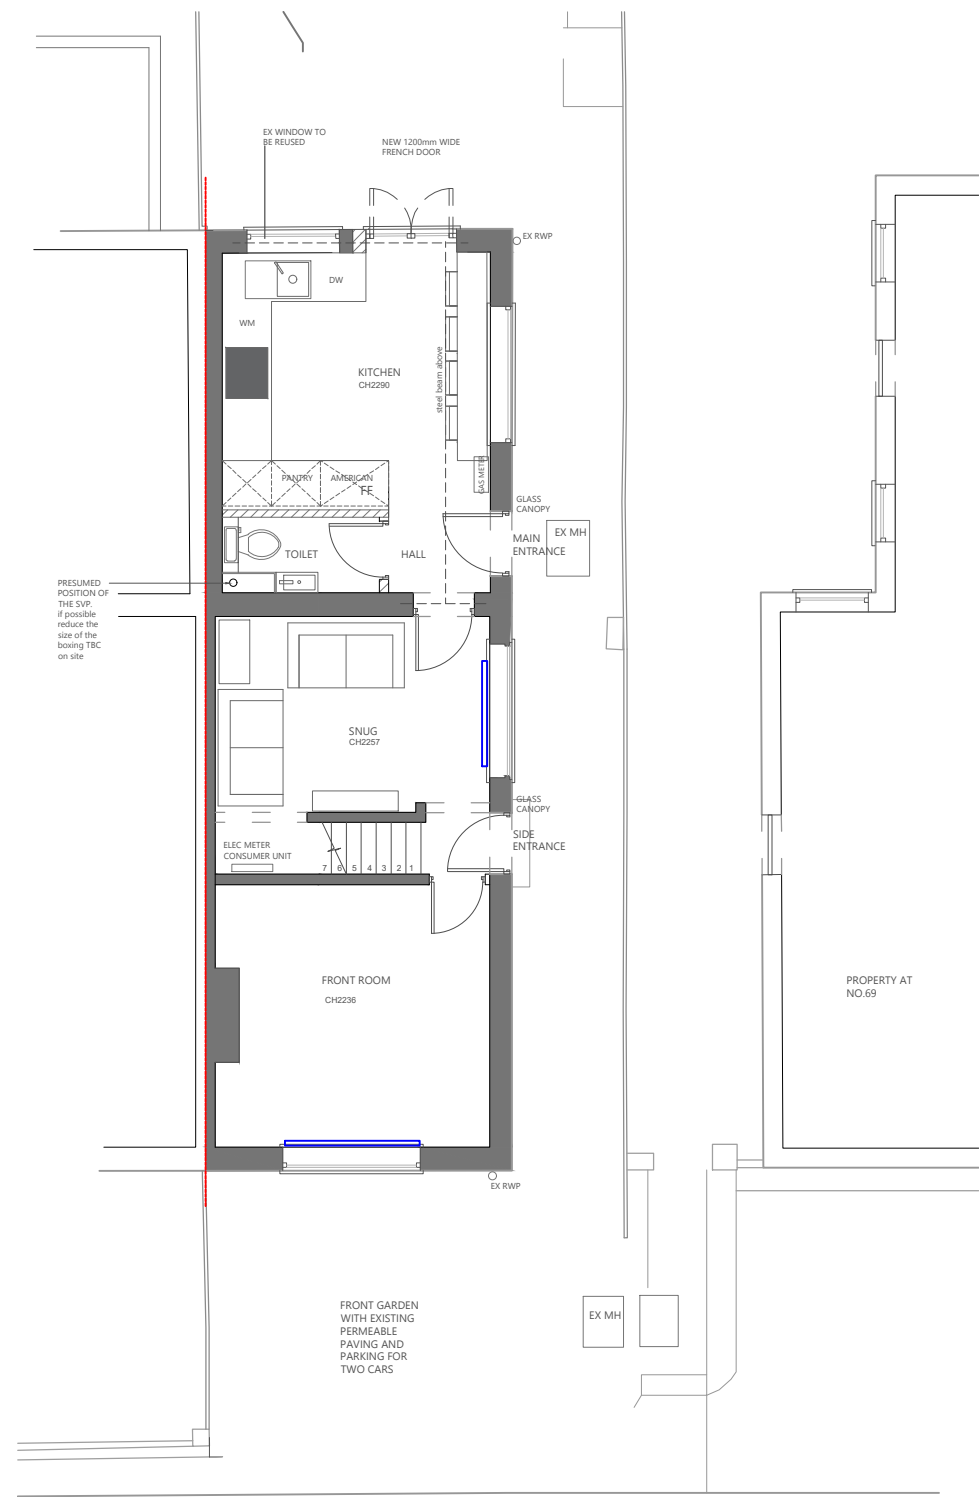


GROUND FLOOR PLAN

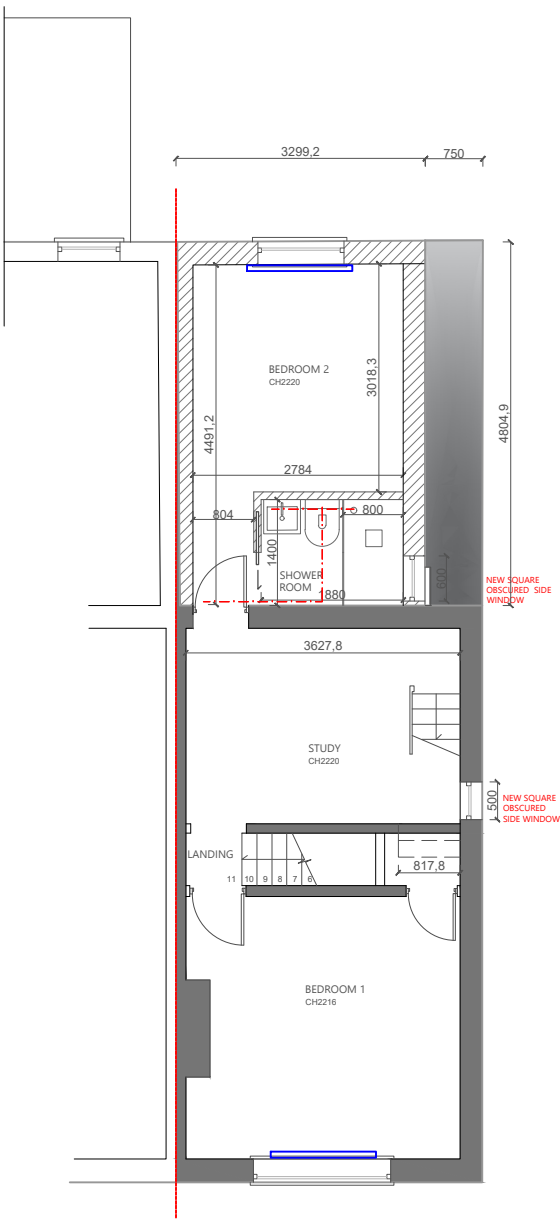

FIRST FLOOR PLAN

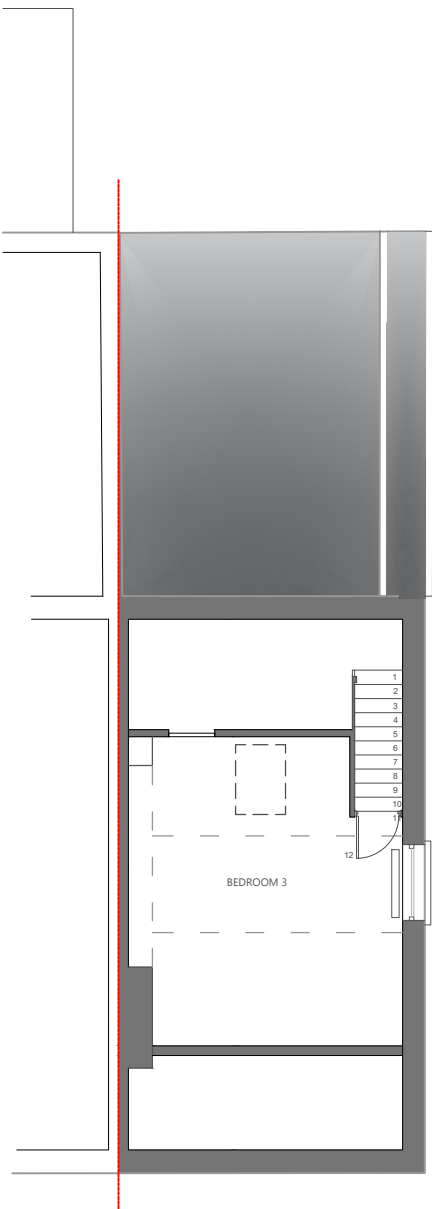

LOFT PLAN

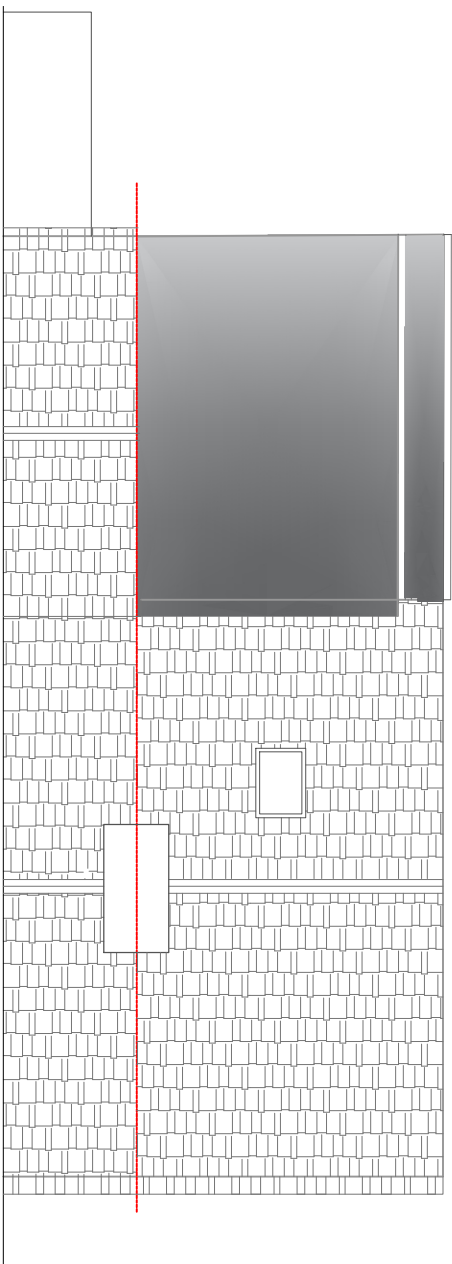

ROOF PLAN



KEYS

--- PROPOSED DRAINAGE

— EXISTING DRAINAGE

■ EXISTING WALLS

▨ PROPOSED WALLS

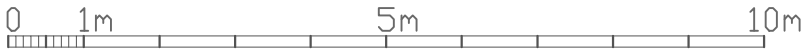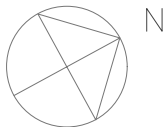

Elena Rowland Architects

elenarowlandarchitects.co.uk

15 Covington Gardens

London SW16 3SE

elena@elenarowlandarchitects.co.uk

07906275257

IMPORTANT NOTE

Where no dimensions are given drawings should not be scaled and the matter should be referred to the Architect. Should dimensions or details on these drawings conflict precedence shall be given to larger scale drawings. Where the drawing relates to existing buildings or completed construction, the contractor shall check that there is no conflict between actual building dimensions and drawing dimensions. Such conflicts noted above shall be reported immediately to the Architect.

It is forbidden to reproduce this drawing in part or full without the written permission of the Architect.

Site Address:

67 Maypole Road, Ashurst Wood, West Sussex, RH193RB

Clients:		Stage:	
Mary Joy & Julian Johnson		PLANNING	
Details:		Scale:	Date:
Floor plans		1:100	22/04/2024
Rev:	Paper Size:	Drawing:	
4	A3	MR24 J154 003PP	