


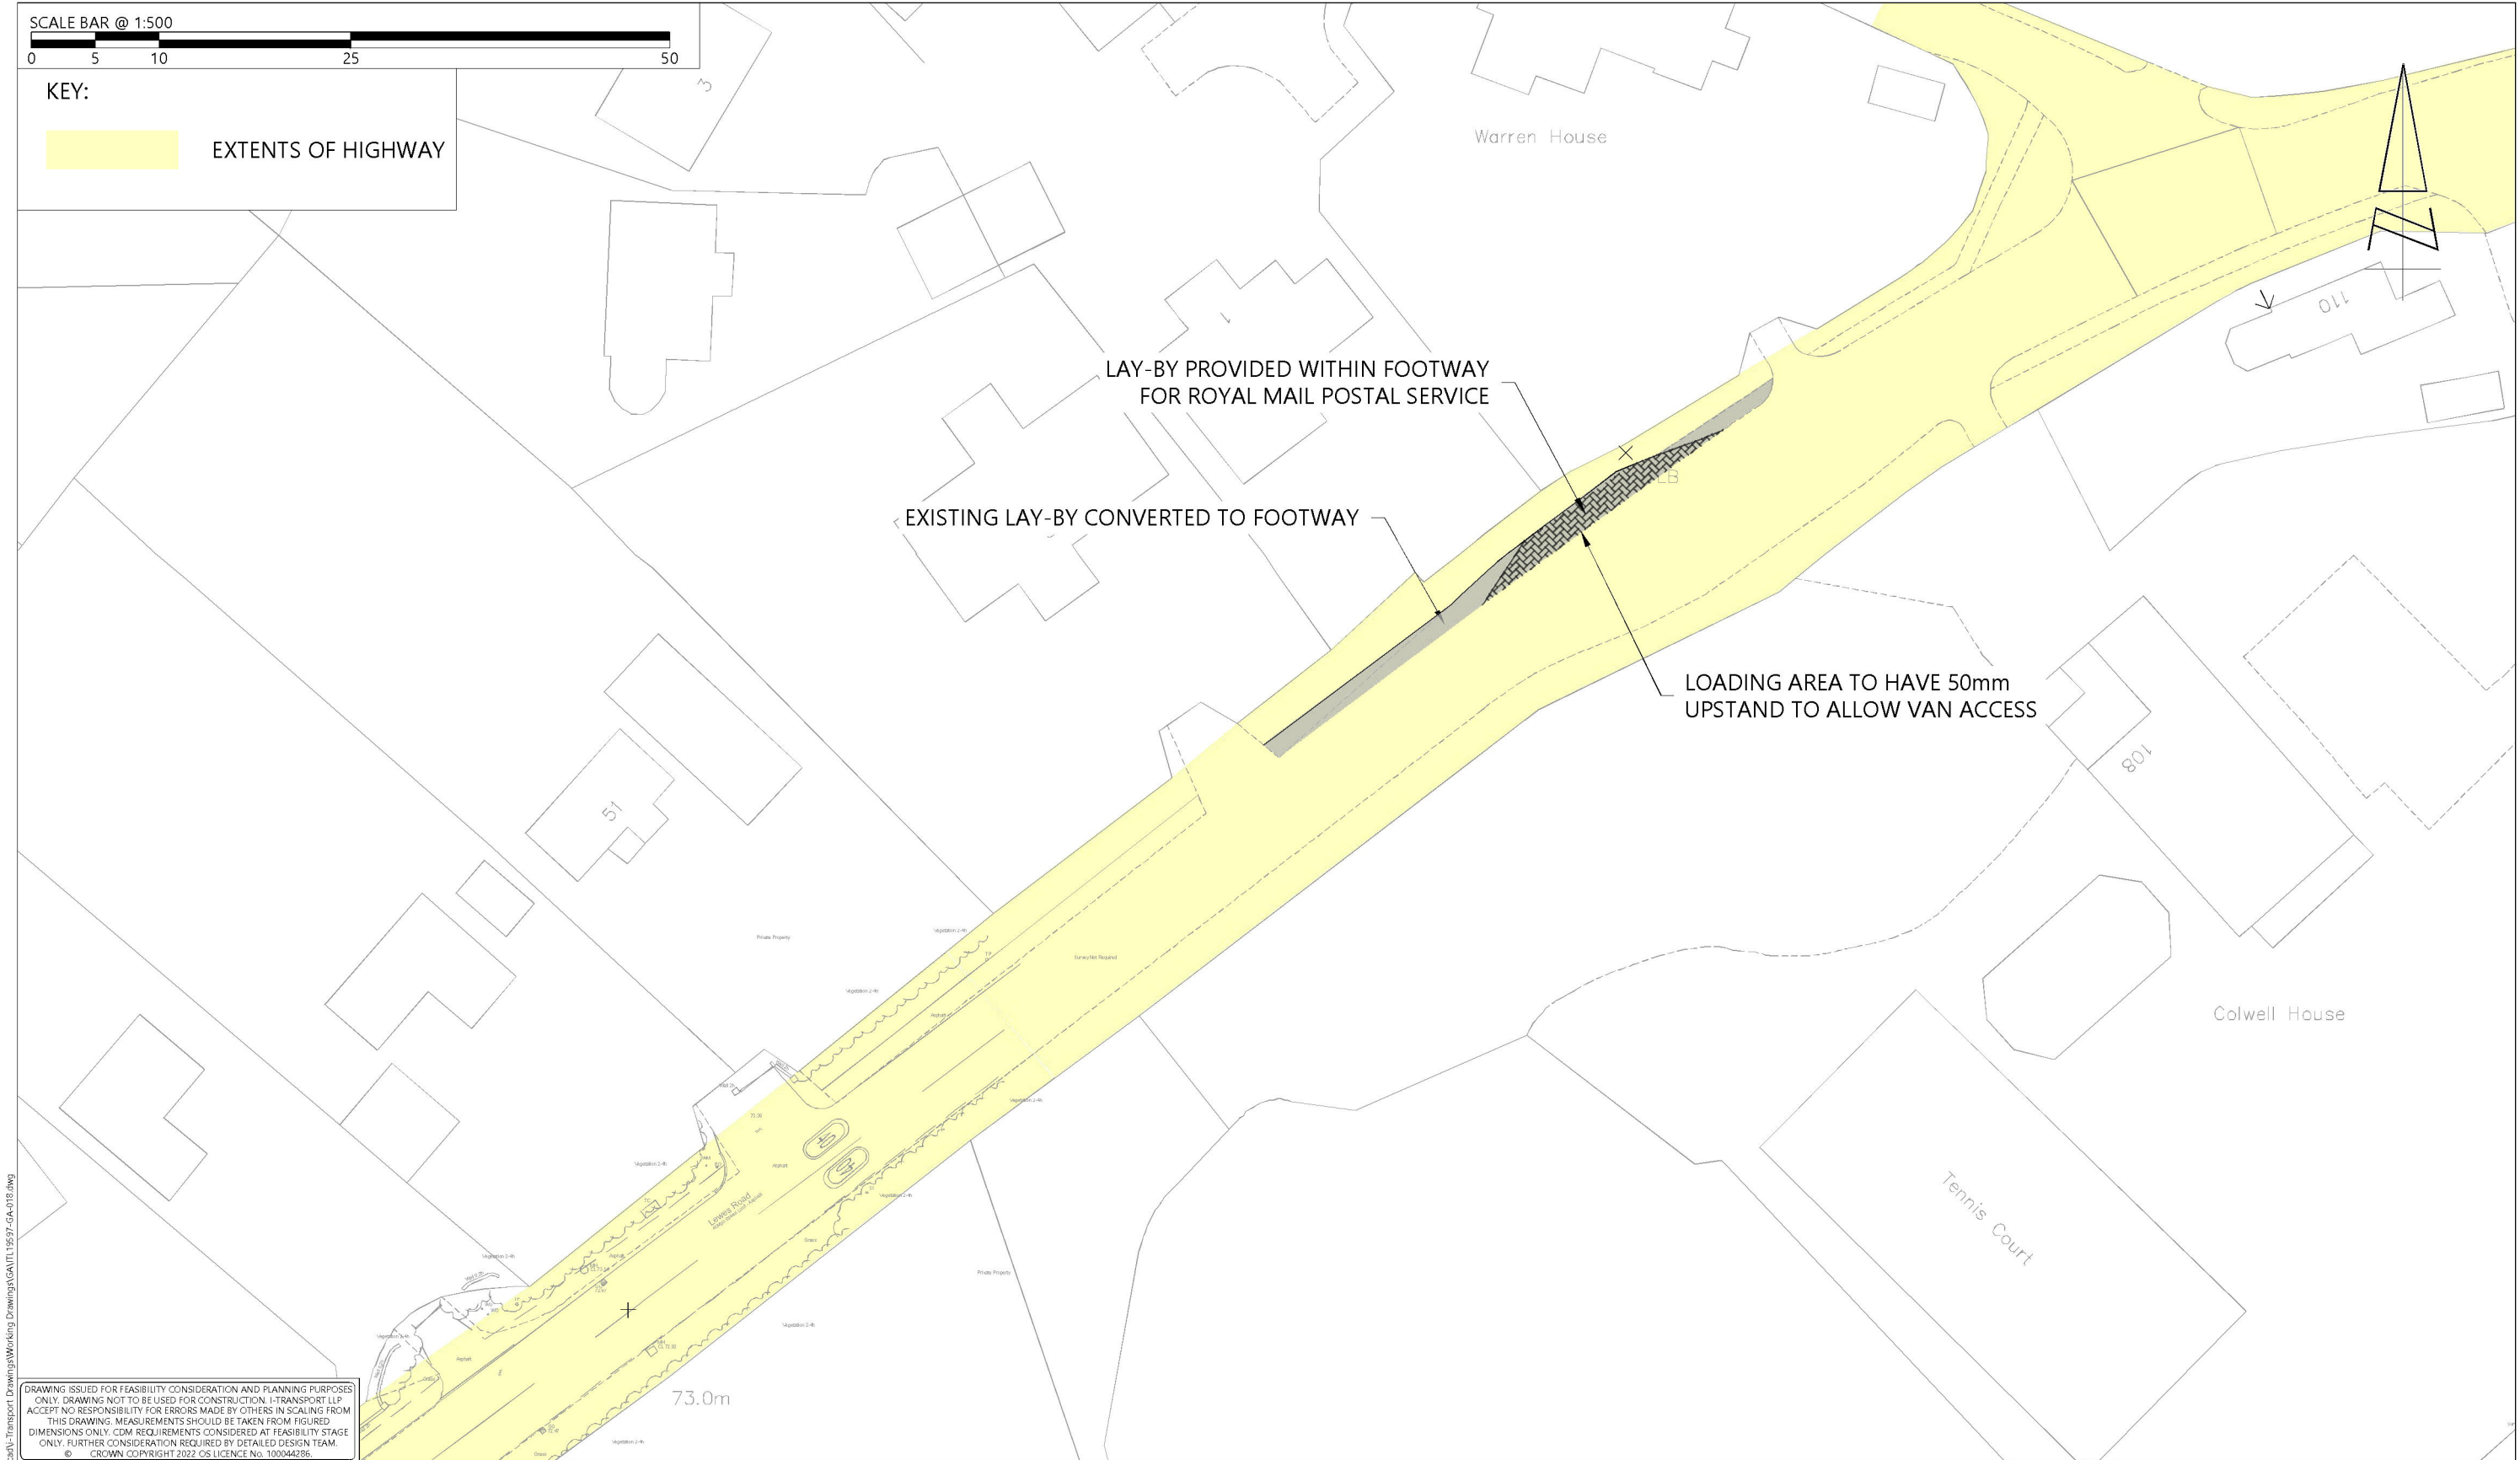

L:\PROJECTS\191000-SERIES\19597 - North Colwell Farm\Tech\North-Traffic\Transport Drawings\Working Drawings\GA\ITL19597-GA-018.dwg

DRAWING ISSUED FOR FEASIBILITY CONSIDERATION AND PLANNING PURPOSES ONLY. DRAWING NOT TO BE USED FOR CONSTRUCTION. I-TRANSPORT LLP ACCEPTS NO RESPONSIBILITY FOR ERRORS MADE BY OTHERS IN SCALING FROM THIS DRAWING. MEASUREMENTS SHOULD BE TAKEN FROM FIGURED DIMENSIONS ONLY. CDM REQUIREMENTS CONSIDERED AT FEASIBILITY STAGE ONLY. FURTHER CONSIDERATION REQUIRED BY DETAILED DESIGN TEAM.
© CROWN COPYRIGHT 2022 OS LICENCE No. 100044286.



The Square, Basing View,
Basingstoke, Hampshire, RG21 4EB
www.i-transport.co.uk

Tel: 01256 898366

REV	DATE	BY	DESCRIPTION	CHK	APD
STATUS:			FOR INFORMATION		

TITLE:		POTENTIAL LEWES ROAD FOOTWAY IMPROVEMENTS AT EXISITNG LAY-BY	
PROJECT:		LAND AT NORTH COLWELL FARM, LEWES ROAD, HAYWARDS HEATH	
CLIENT:		MILLER HOMES	

DRAWN:	CHECKED:	APPROVED:
SH	BC	BC
PROJECT No:	SCALE @ A3:	DATE:
ITL19597	1:500	17.03.25
DRAWING No:		REV:
ITL19597-GA-018		-