


1 Regal Drive, East Grinstead, RH19 4SB

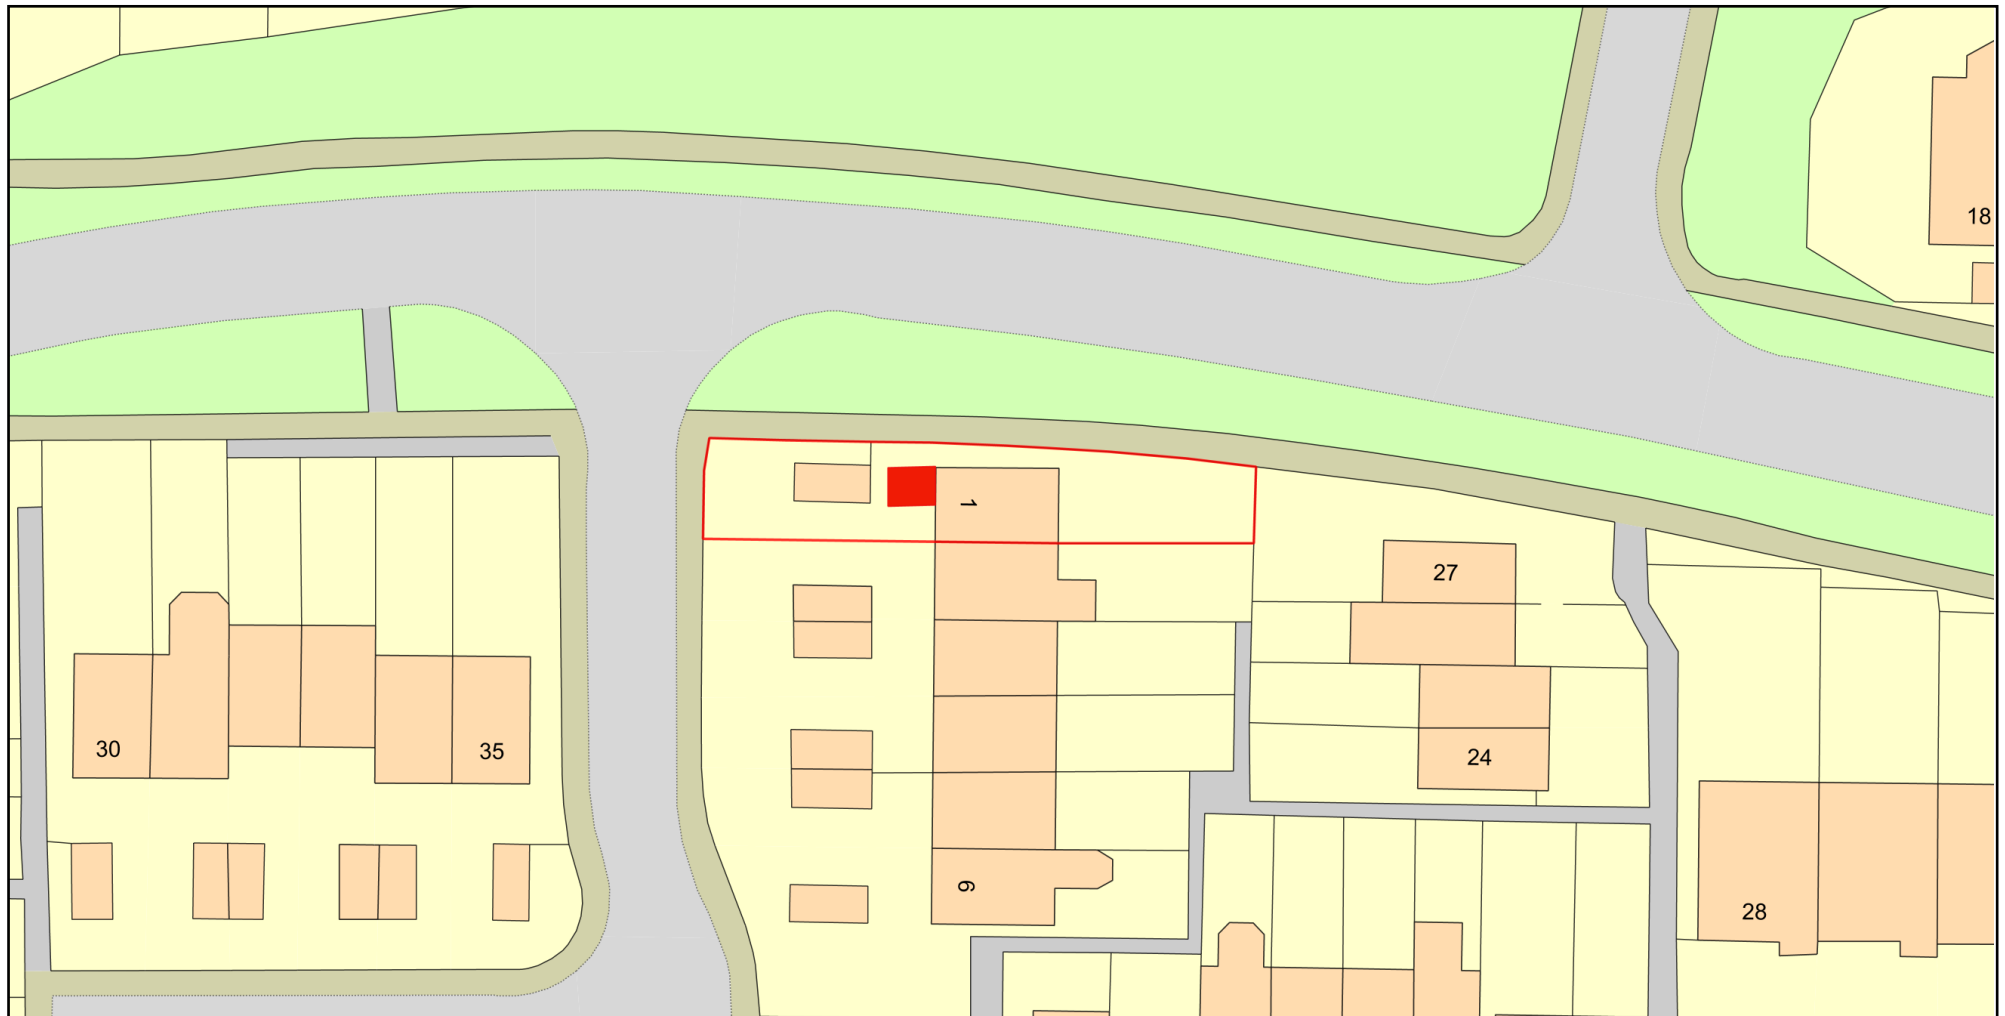

0 20
Metres



Plan Produced for: Advanced Adaptations

Date Produced: 27 Mar 2025

Plan Reference Number: TQRQM25086101128988

Scale: 1:500 @ A4

© Crown copyright and database rights 2025 OS 100042766