



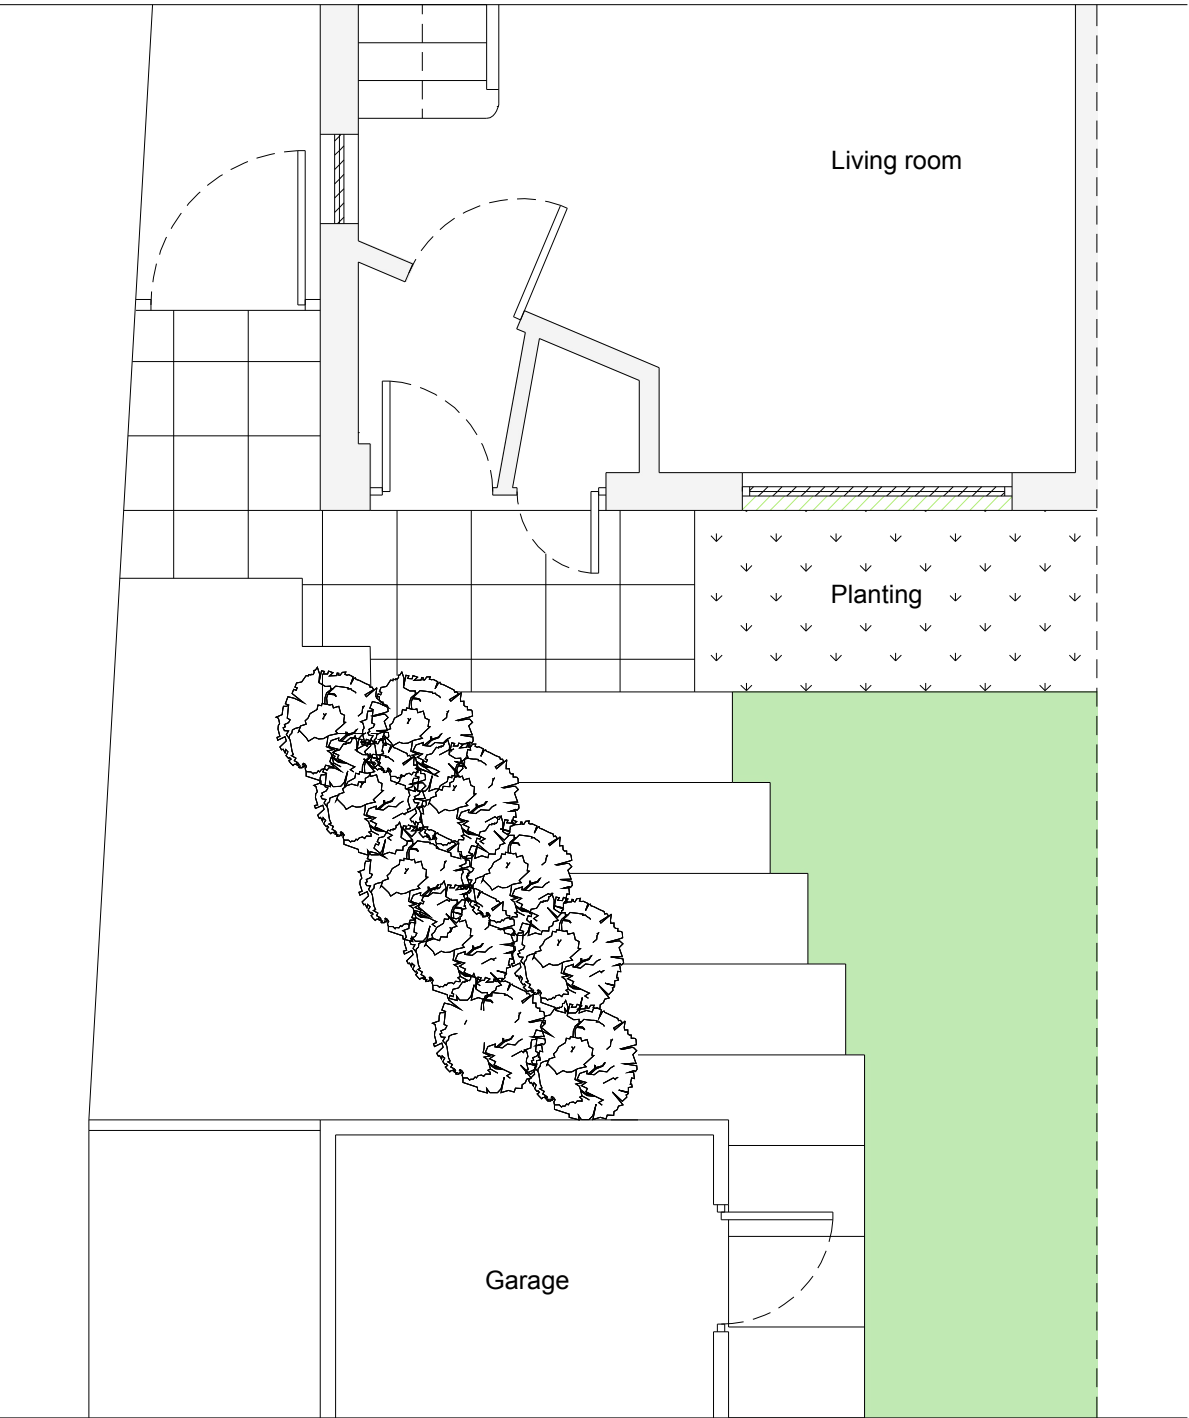

Existing

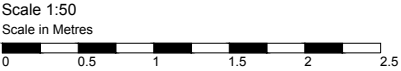

Notes:

- 1. Do not scale from this drawing, except for Planning.
- 2. All dimensions are in millimetres / metres unless stated otherwise.
- 3. Please contact Advanced Adaptations to report any errors or inaccuracies
- 4. Drawings must be interpreted in conjunction with the Schedule of Works

REVISIONS		
#	Description	Date

Client:

Master Liam Chery

Property Address:

**1 Regal Drive
East Grinstead
RH19 4SB**

Drawing Title:

Front porch

Scale:	1:50	Date:	21-10-2024
Drawn By:	ZK	Ref:	001/REG/001
Rev:	-	Paper:	A3
		Direction:	

Advanced Adaptations

**2 Adur Lofts, 2a Buckingham Road
WORTHING BN11 1TH**

www.advancedadaptations.co.uk
advancedadaptations@gmail.com