



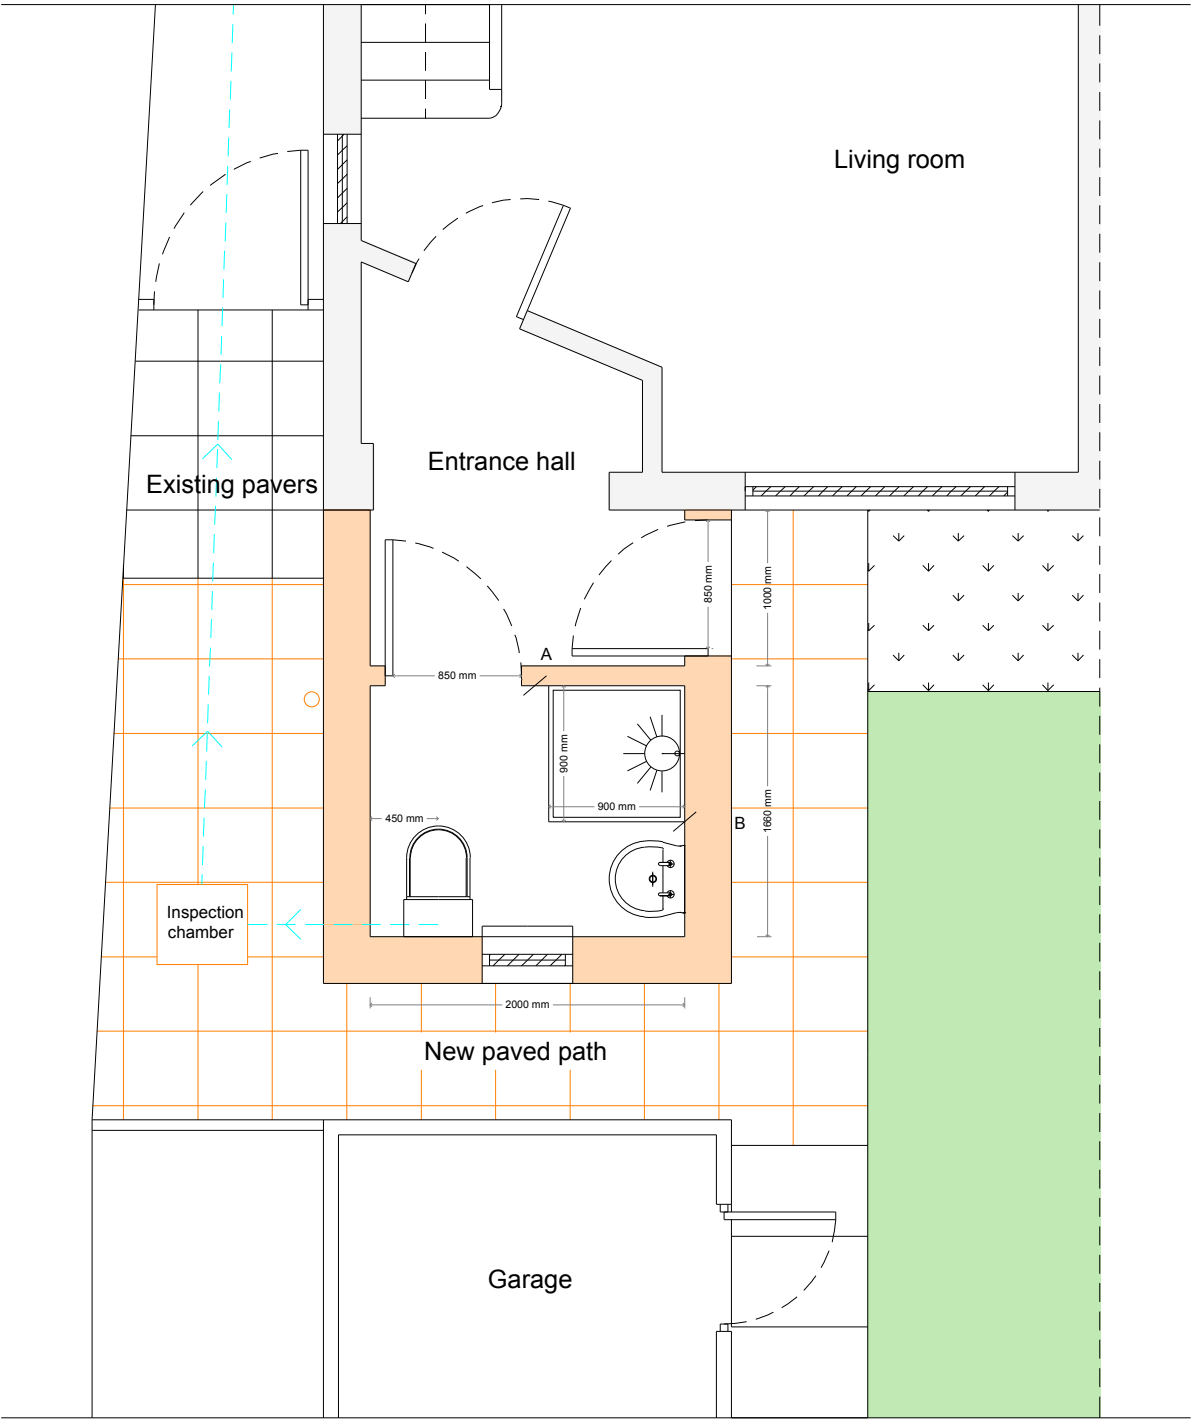

Customer preferred

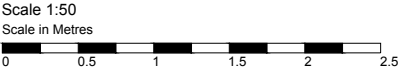

- Notes:**
1. Do not scale from this drawing, except for Planning.
 2. All dimensions are in millimetres / metres unless stated otherwise.
 3. Please contact Advanced Adaptations to report any errors or inaccuracies
 4. Drawings must be interpreted in conjunction with the Schedule of Works

REVISIONS		
#	Description	Date

Client:

Master Liam Chery

Property Address:

**1 Regal Drive
East Grinstead
RH19 4SB**

Drawing Title:

Front porch

Scale:	1:50	Date:	16-12-2024
Drawn By:	ZK	Ref:	001/REG/003
Rev:	-	Paper:	A3
		Direction:	

Advanced Adaptations

2 Adur Lofts, 2a Buckingham Road
WORTHING BN11 1TH
www.advancedadaptations.co.uk
advancedadaptations@gmail.com