
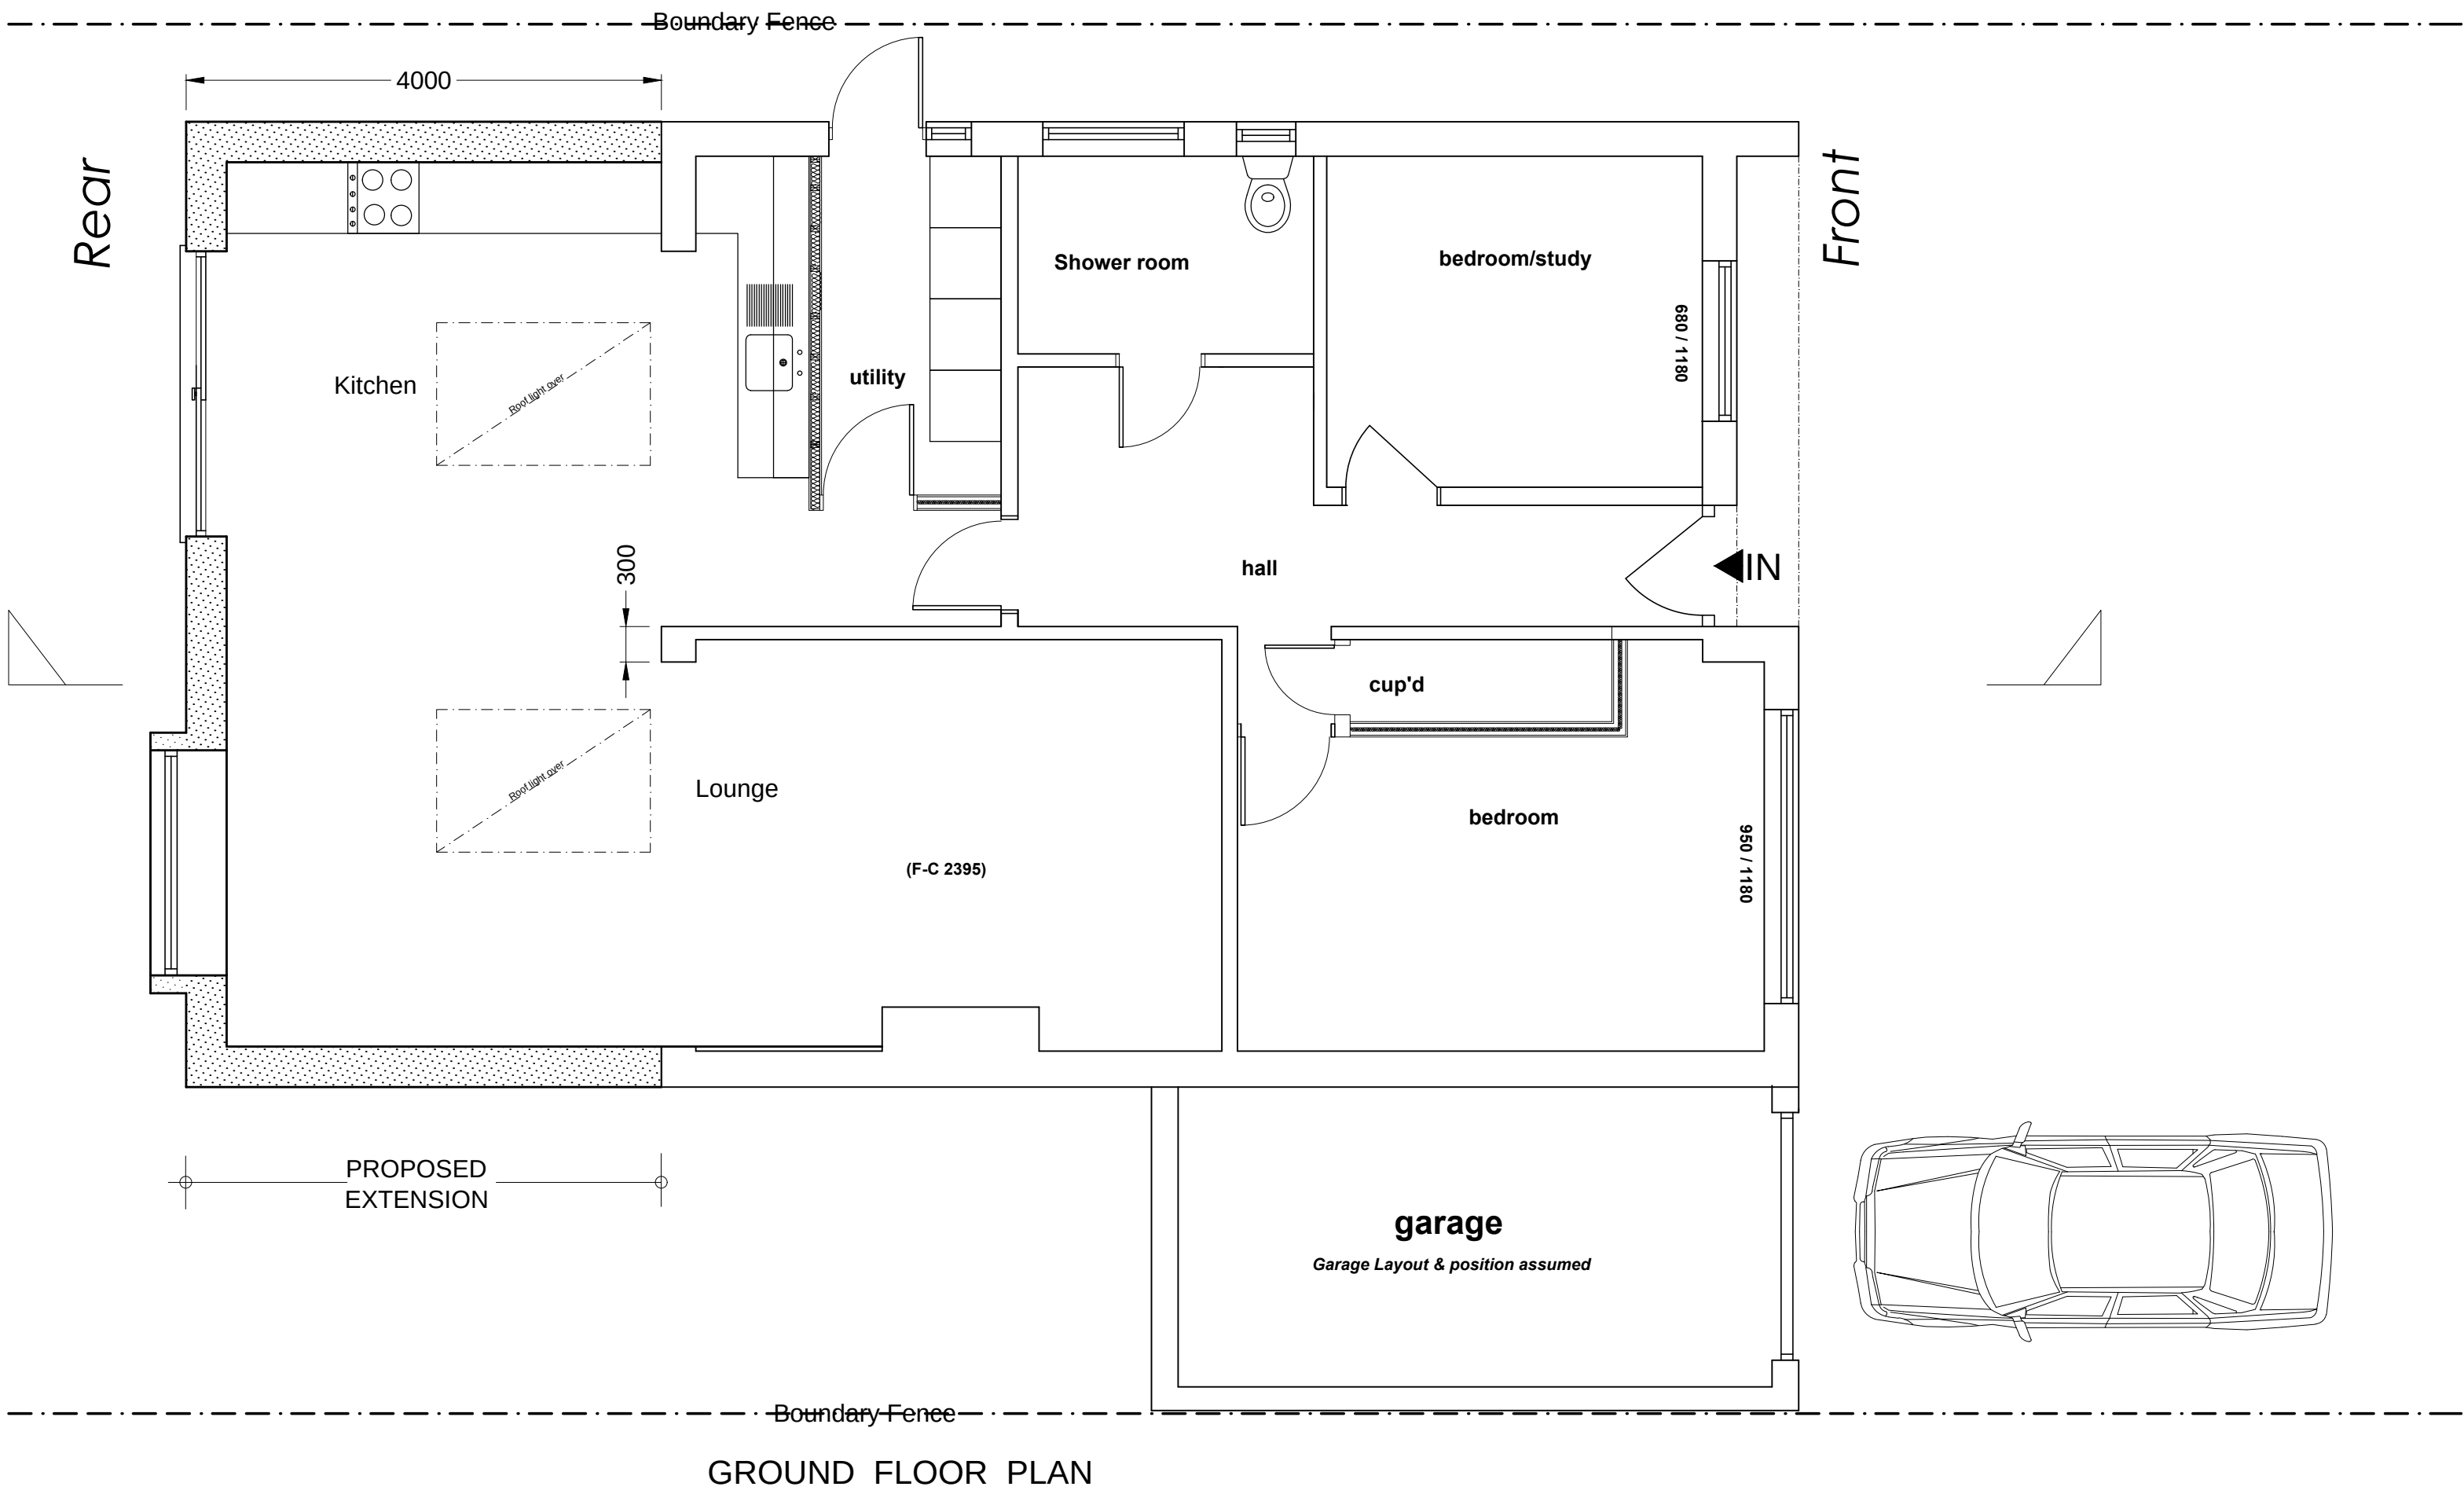
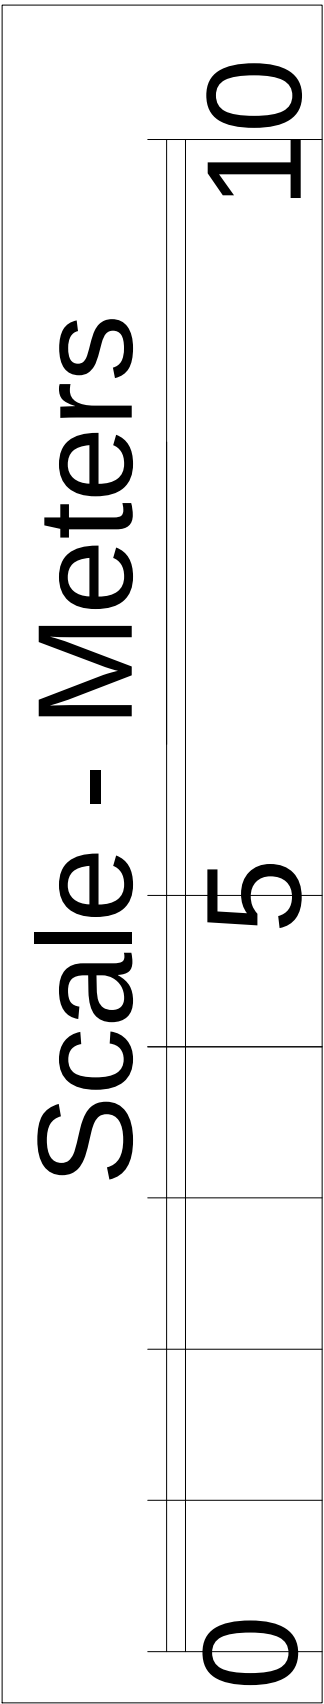


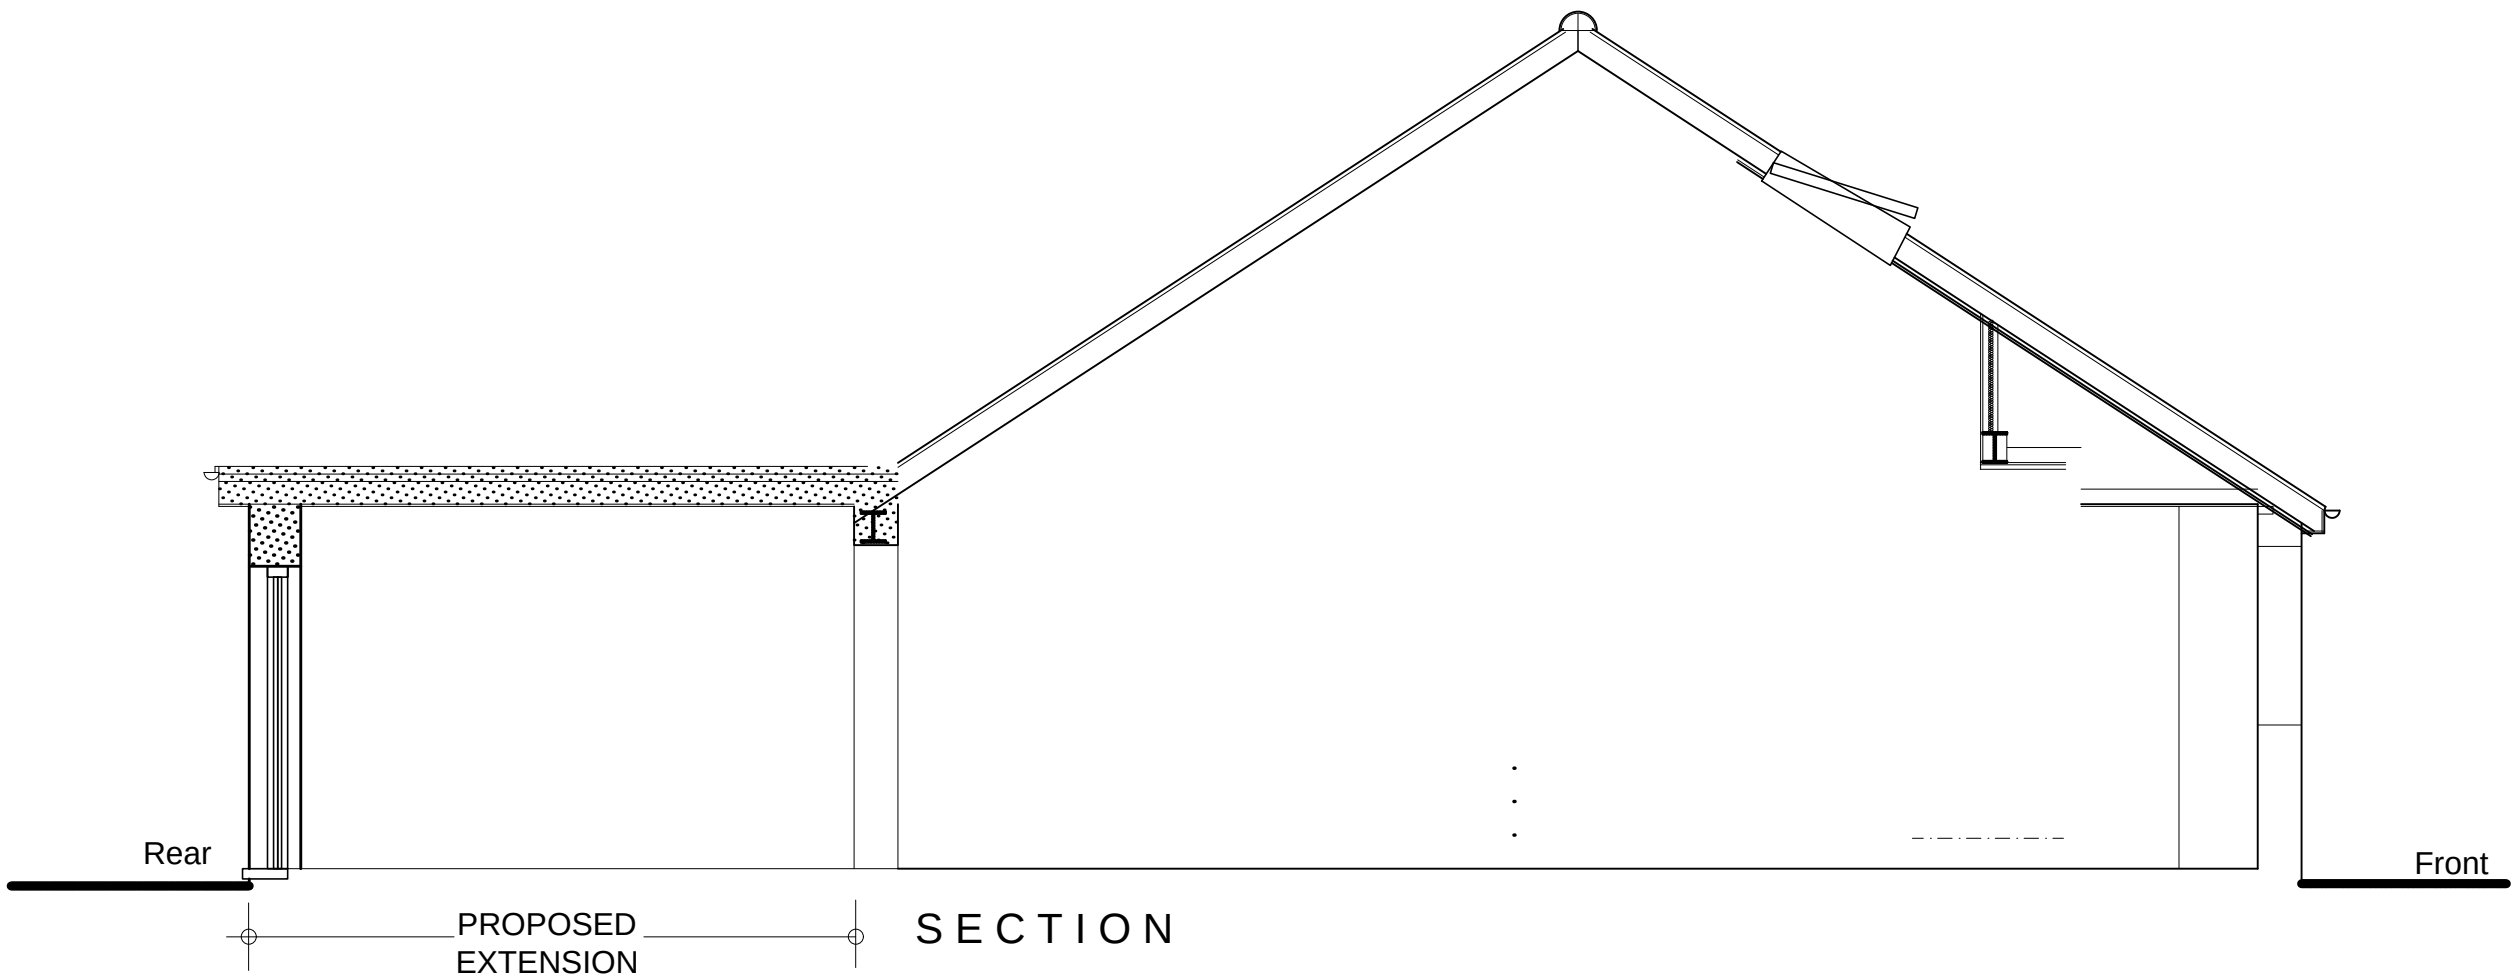

IMPORTANT NOTES :

1. GENERAL

(i) The design is not to be scaled, work to figured dimensions and relative position only, confirm to designer.

(ii) This drawing is to be read in conjunction with all relevant drawings, detailed specifications where applicable and all associated drawings in this series, (if any)

(iii) Any discrepancy on this drawing is to be reported immediately to the partnership for clarification.

(iv) The contractor is responsible for all temporary works and for the stability of the works in progress.

1st floor removed & sect amd		23.5.25		A
Revision		Date	By	Rev. No.
Client				
Project 13 Ockenden Way, Hassocks				
Title Plans & section				
CLIVE HAWKINS ARCHITECTS LTD DESIGN@CLIVEHAWKINSONLINE.COM Tel: 01273 245249				
Date	Scales	Project No	Dwg. No.	Rev. No.
Jan 25	1:50 @ A1	2082	01	
			Rev. No.	Rev. Date
				A