




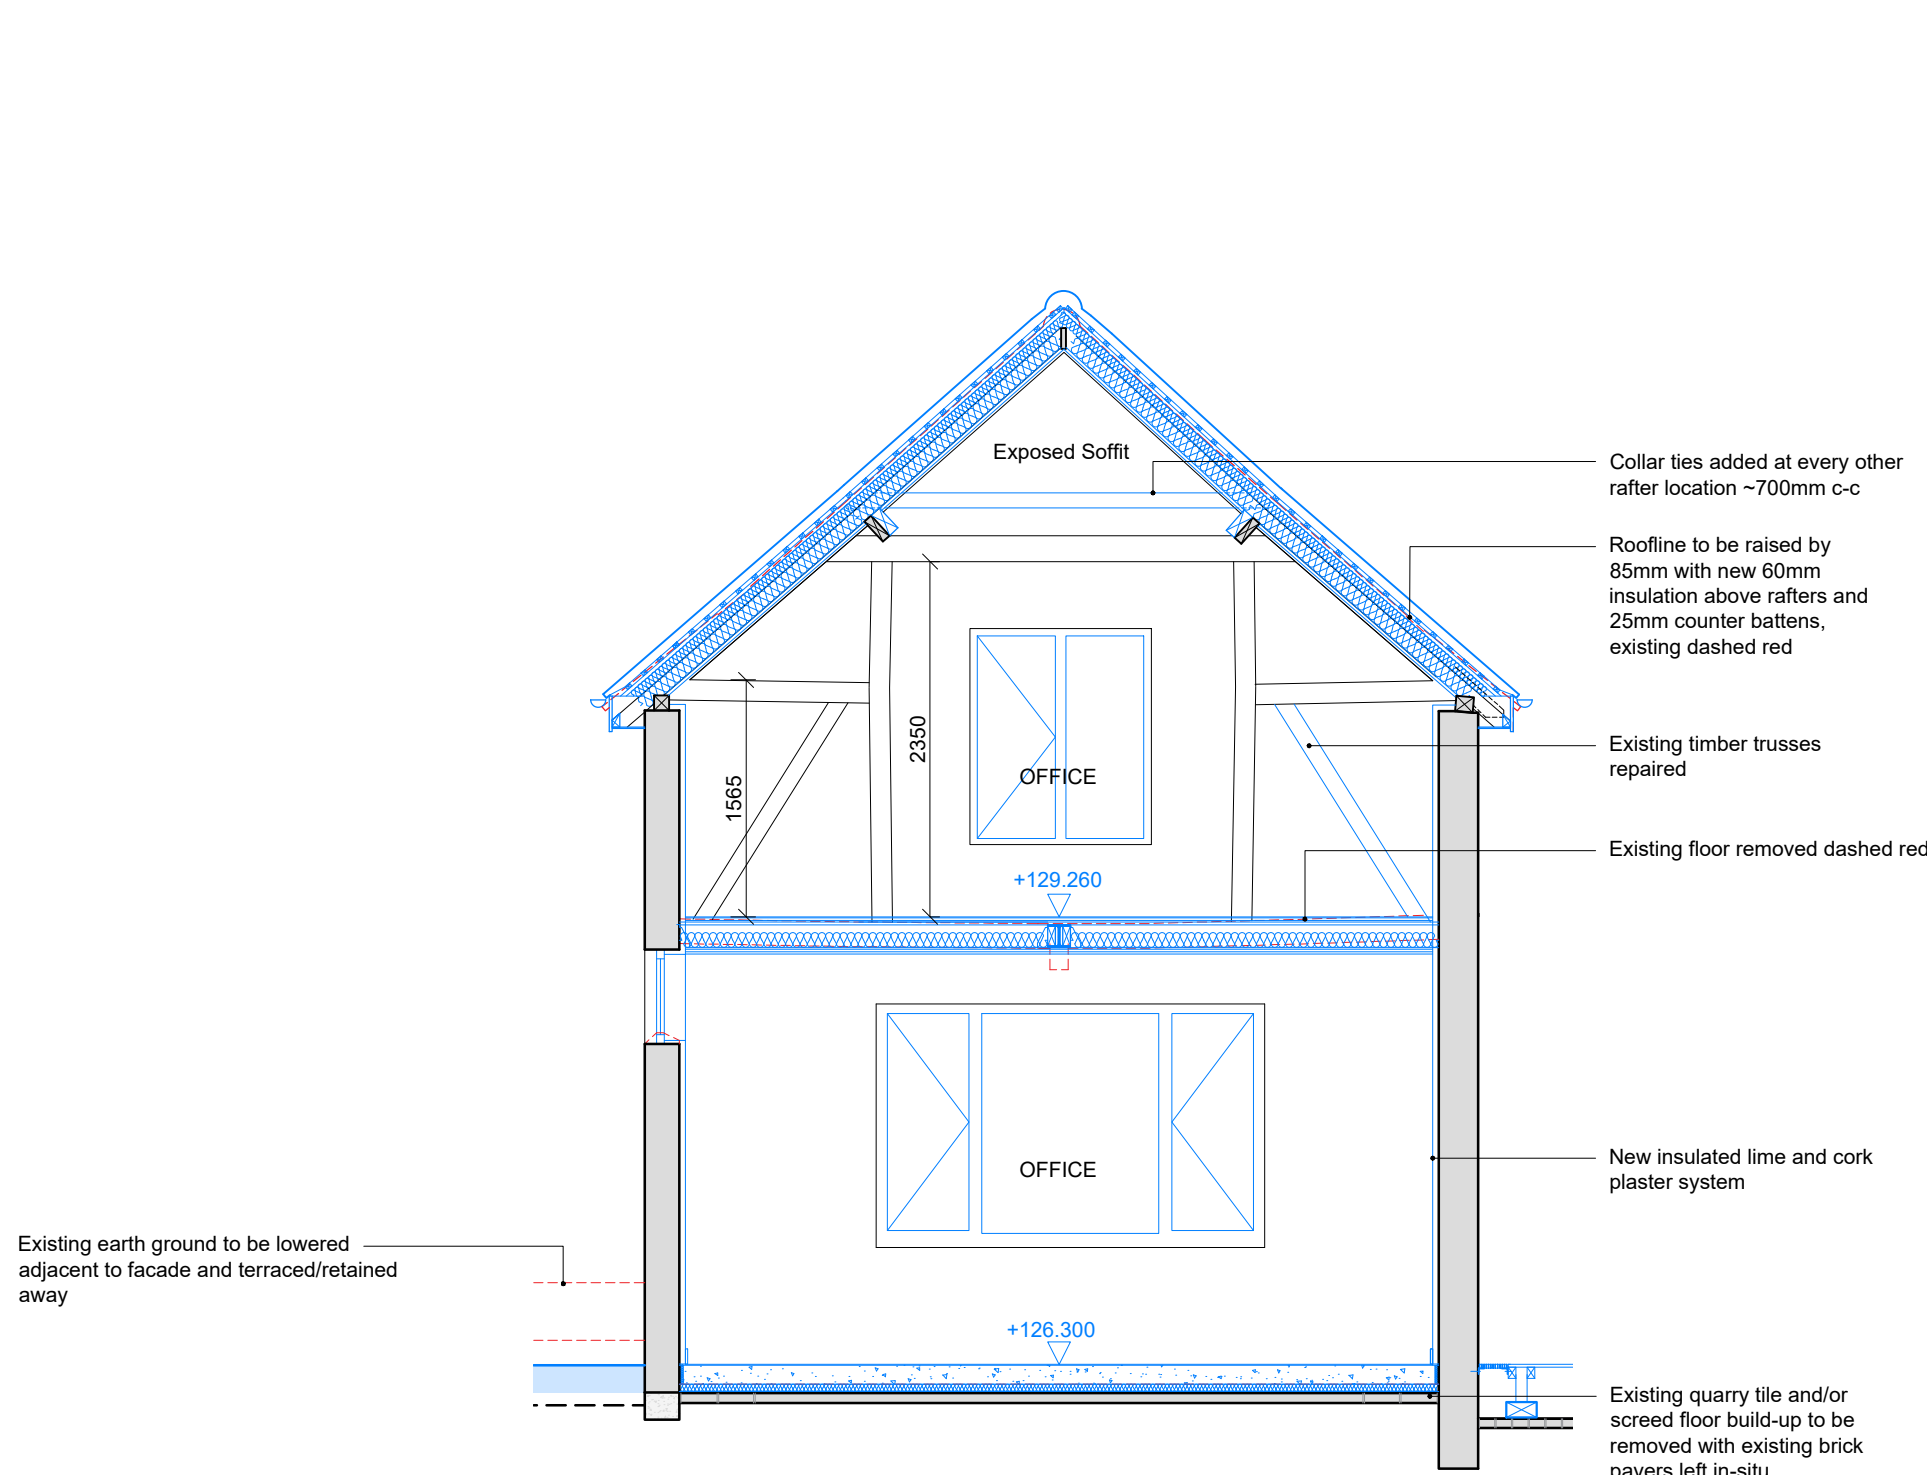

EAST RANGE - CROSS-SECTION (Typical)
As Proposed, 1:50

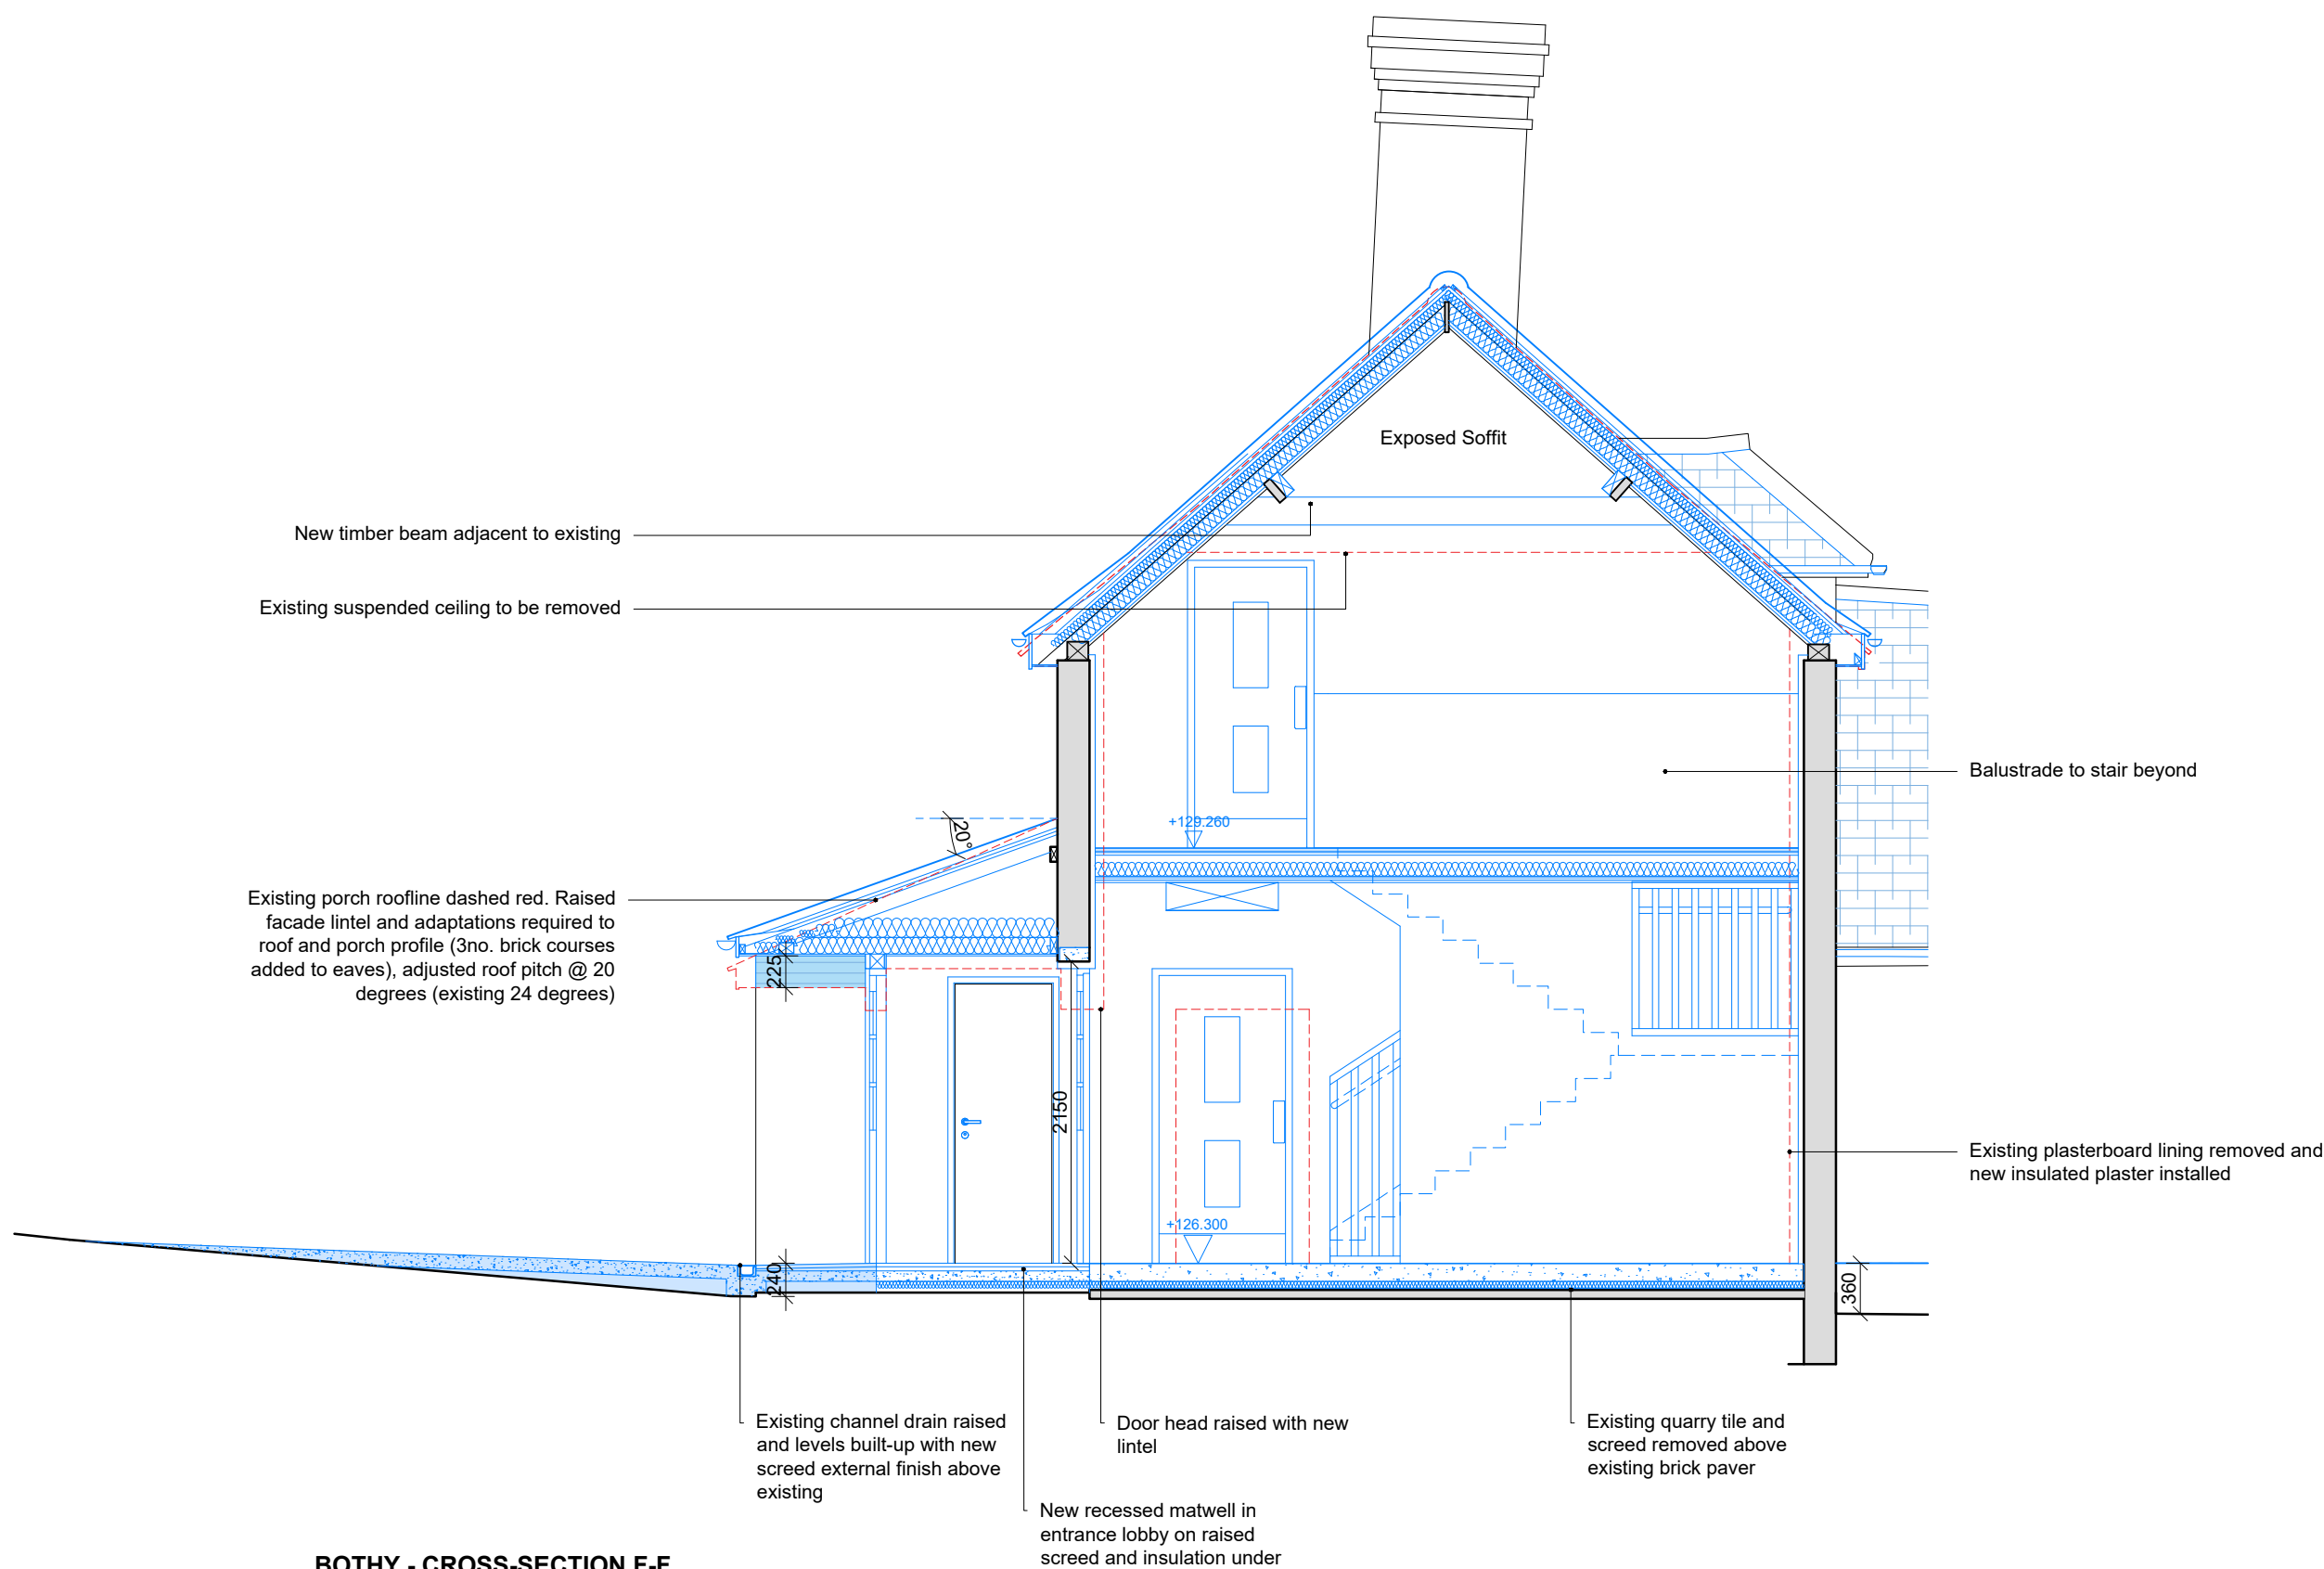


BOTHY - CROSS-SECTION F-F
As Proposed, 1:50

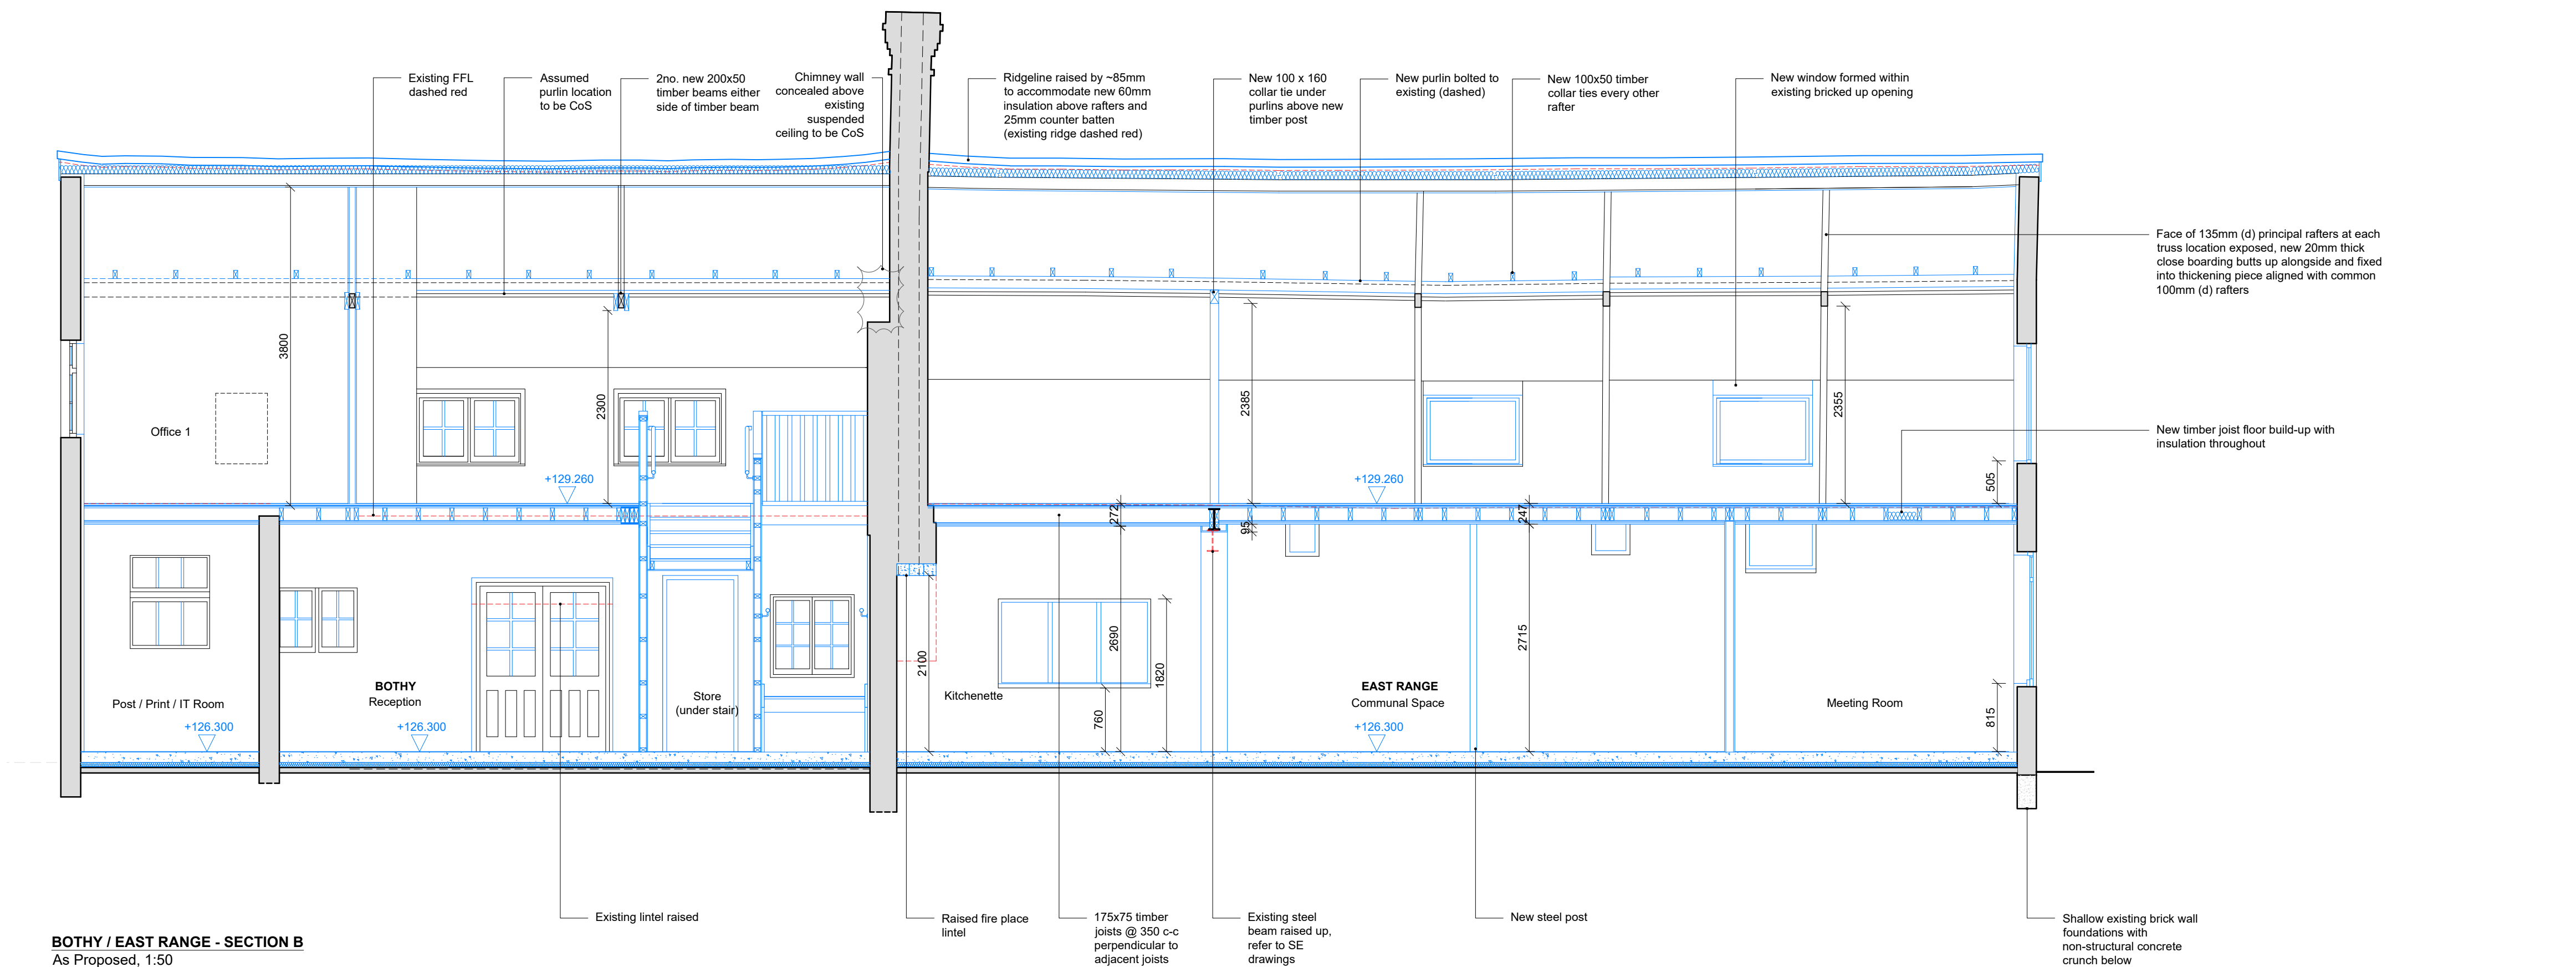

BOTHY / EAST RANGE - SECTION B
As Proposed, 1:50

GENERAL NOTES:

1. Do not scale from this drawing. Use figured dimensions only. Contractor to check dimensions on site prior to construction and notify CA of any discrepancy.
2. This drawing is to be read in conjunction with all other relevant contract drawings, specifications & Schedules.
3. If in doubt: Ask
4. Martin Ashley Architects shall be notified in writing of any discrepancies.

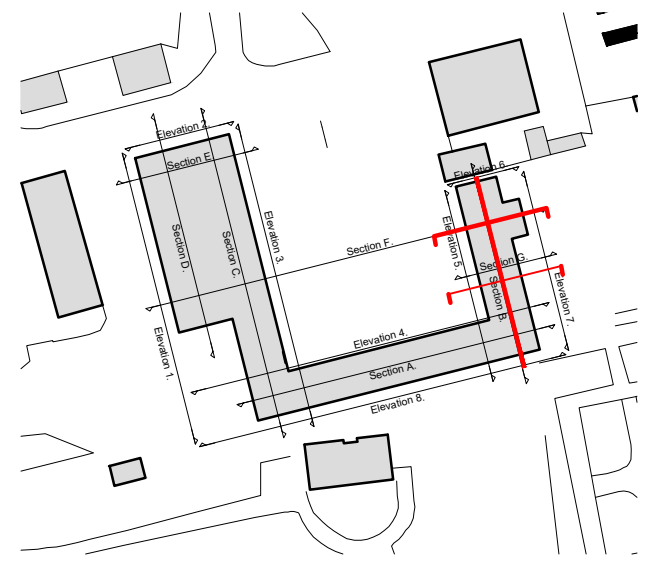

KEY PLAN

KEY

- EXISTING FABRIC
- PROPOSED NEW FABRIC ITEMS IN BLUE

-	Feb '26	Planning Submission	PW
Rev.	Date	Reason For Issue	Chk

Status

PLANNING

MARTIN ASHLEY
ARCHITECTS
745, 7th Floor, Regal House, 70 London Road, Twickenham,
Middlesex, TW1 3QS
T +44 (0) 20 8948 7788
www.ma-arch.co.uk

Client

ROYAL BOTANIC GARDENS KEW
WAKEHURST

Project

HAVELOCK FARM

Title

SECTIONS
Bothy and East Range
As Proposed

Date	February 2026	Scale	1:50 @ A1
Checked By	PW	Drawn By	EM
Drawing Number	2280-02/01/08	Revision	-