




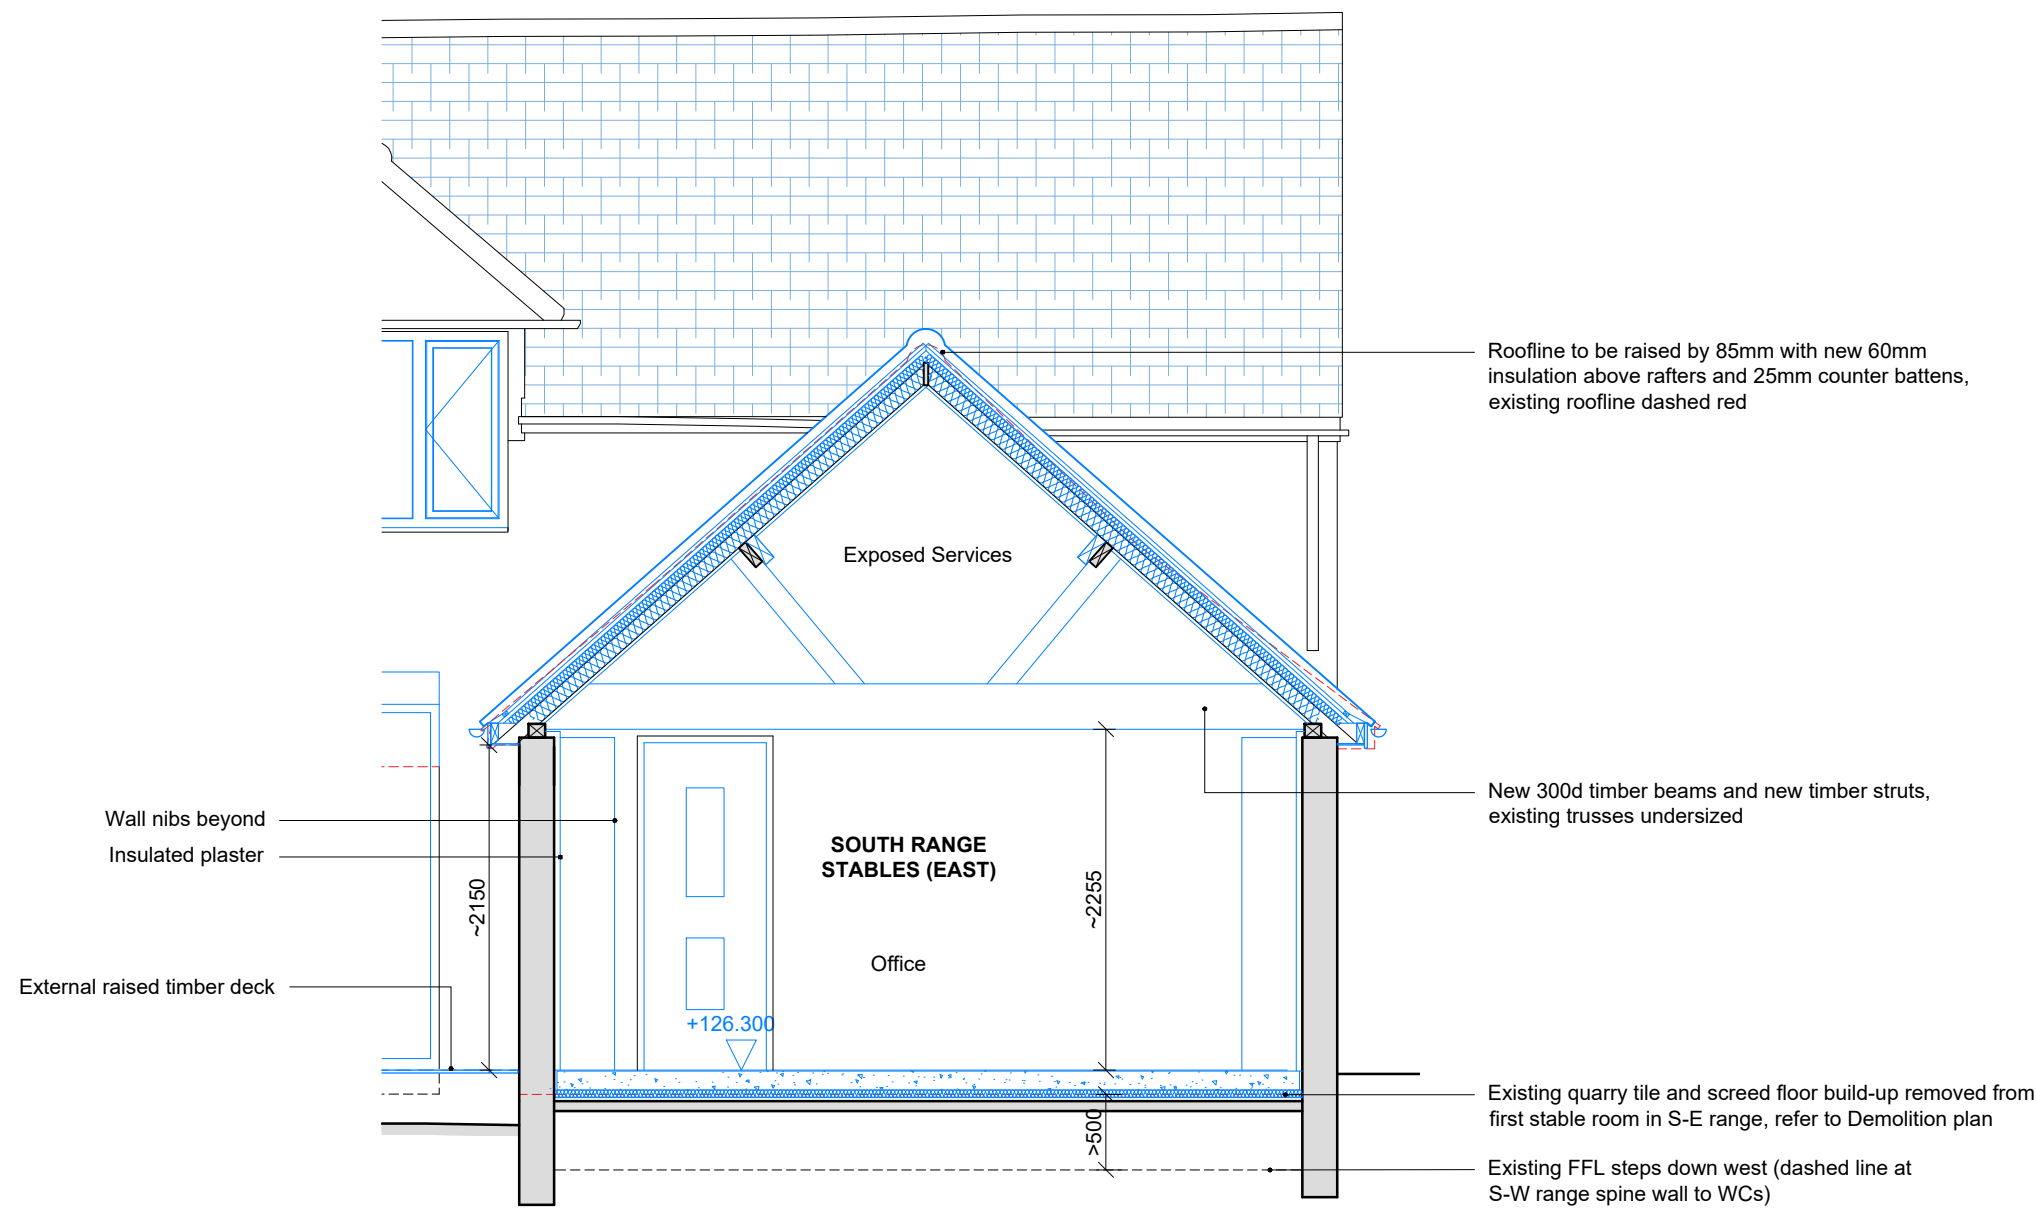

SOUTH EAST RANGE - TYPICAL SECTION 5a
As Proposed, 1:50

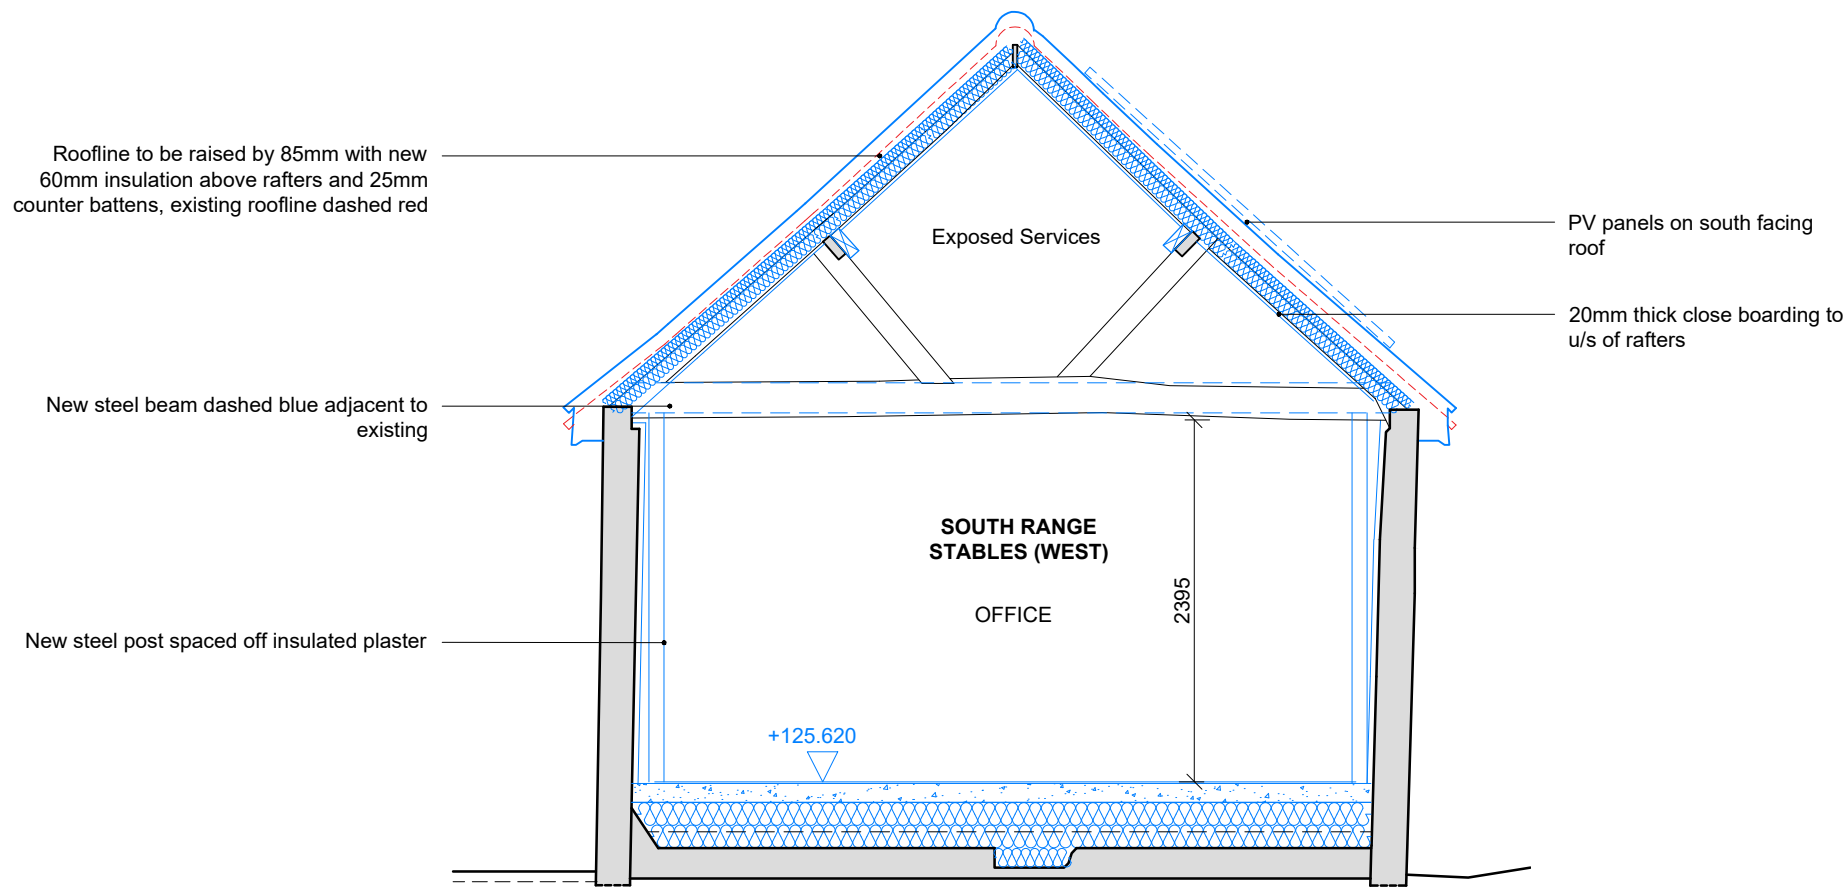

SOUTH-WEST RANGE - SECTION C1
As Proposed, 1:50

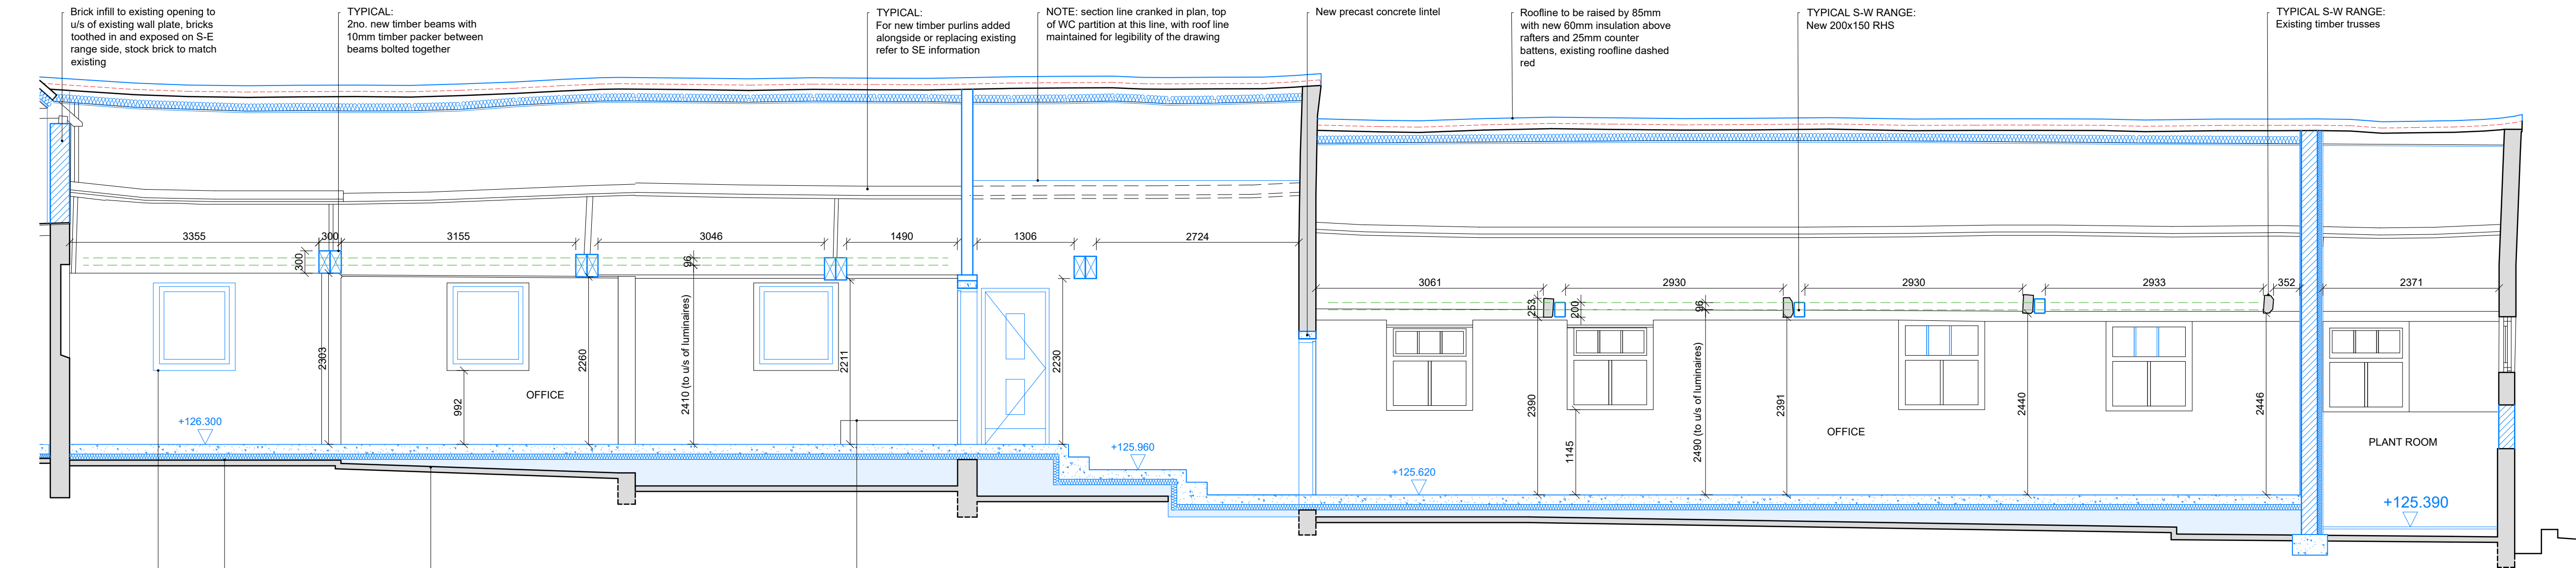


SOUTH RANGE - SECTION A
As Proposed, 1:50



GENERAL NOTES:

- Do not scale from this drawing. Use figured dimensions only. Contractor to check dimensions on site prior to construction and notify CA of any discrepancy.
- This drawing is to be read in conjunction with all other relevant contract drawings, specifications & Schedules.
- If in doubt: Ask
- Martin Ashley Architects shall be notified in writing of any discrepancies.

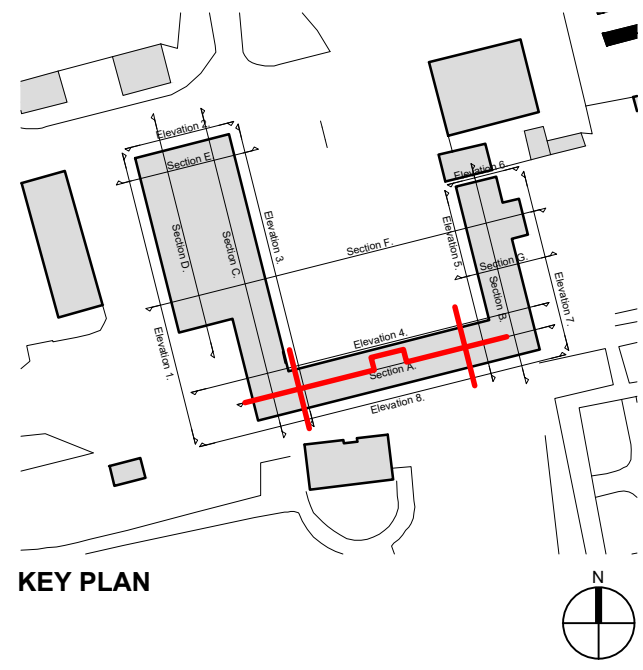

KEY

- EXISTING FABRIC
- PROPOSED NEW FABRIC ITEMS IN BLUE

-	Feb '26	Planning Submission	PW
Rev.	Date	Reason For Issue	Chk

Status

PLANNING

MARTIN ASHLEY ARCHITECTS
745, 7th Floor, Regal House, 70 London Road, Twickenham, Middlesex, TW1 3QS
T +44 (0) 20 8948 7788
www.ma-arch.co.uk

Client

ROYAL BOTANIC GARDENS KEW WAKEHURST

Project

HAVELOCK FARM

Title

SECTIONS
South Range
As Proposed

Date	February 2026	Scale	1:50 @ A1
Checked By	PW	Drawn By	EM

Drawing Number	2280-02/01/07	Revision	-
----------------	---------------	----------	---

© Martin Ashley Architects 2024