


Block Plan for Oathall Community College, Appledore Gardens, Haywards Heath RH16 2AQ

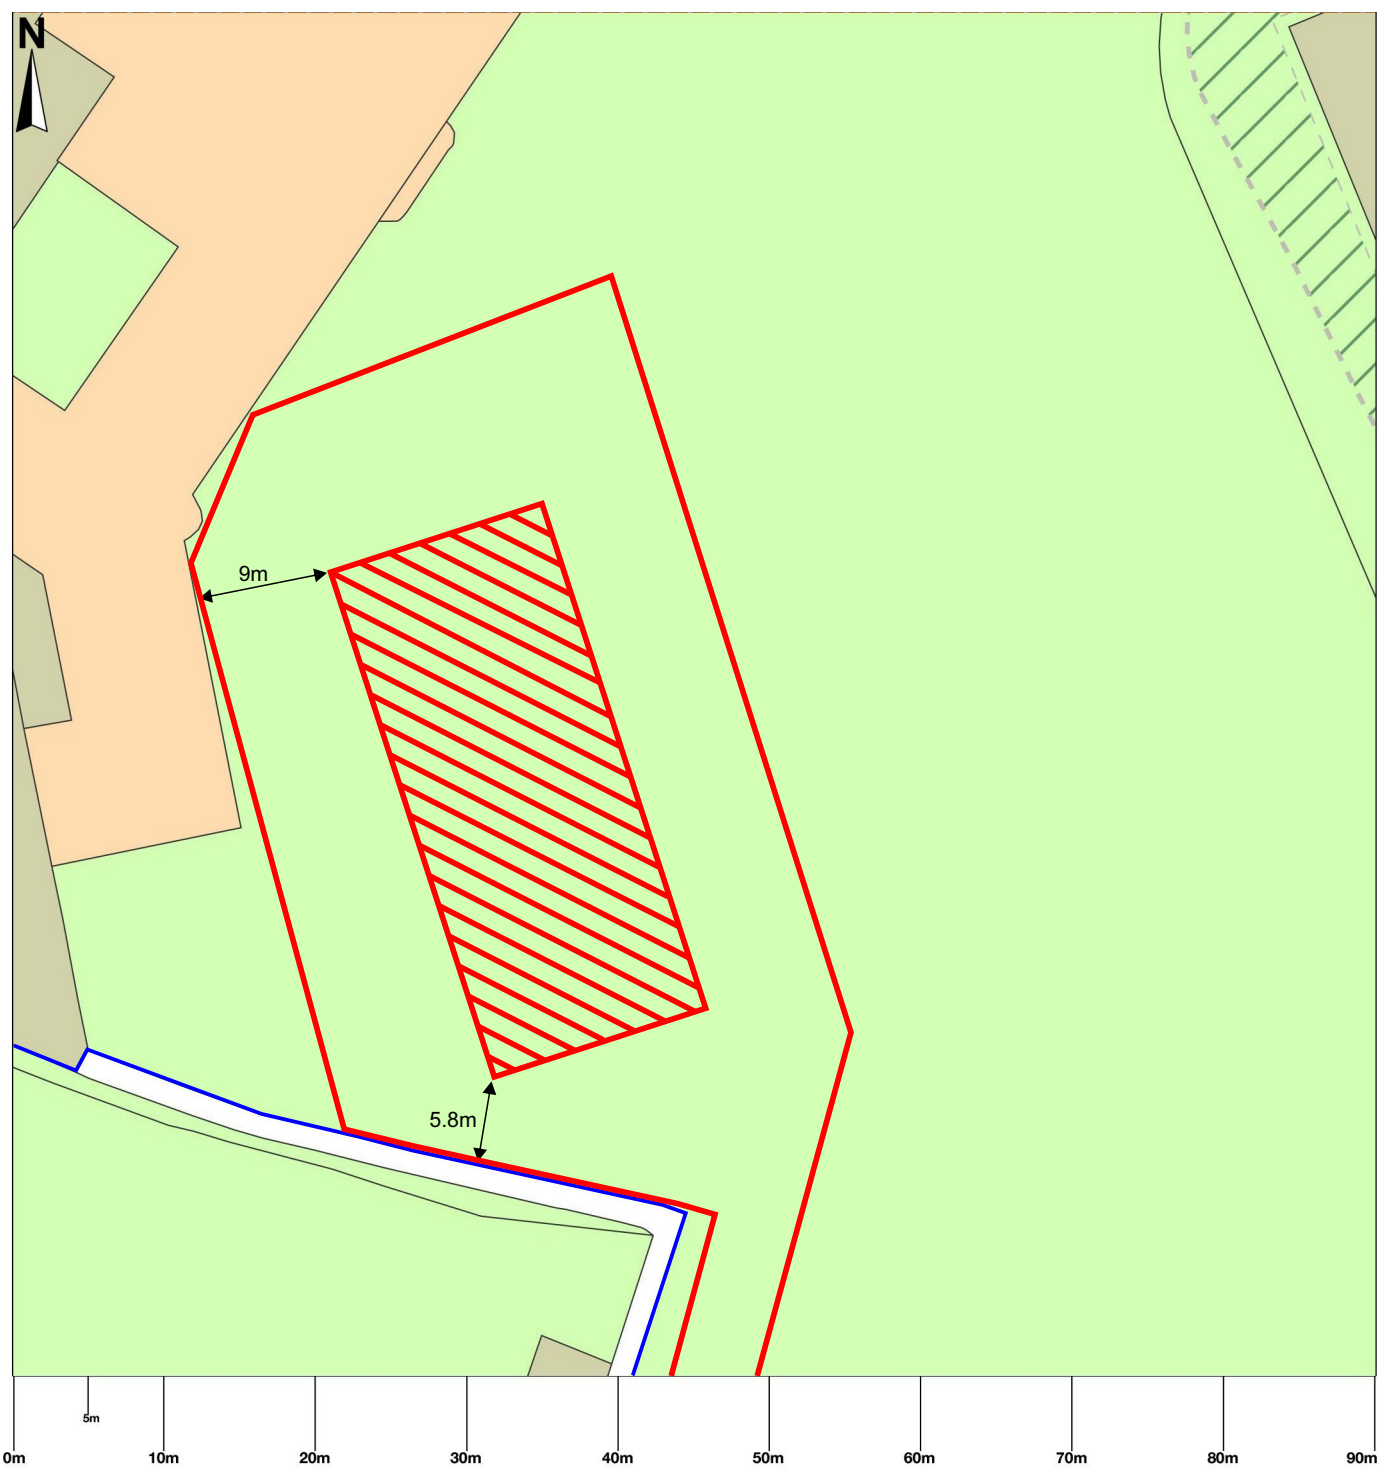

Site Boundary



Area of works

Plan Produced for: Exclusive Leisure Ltd
Date Produced: 20/01/26
Scale: 1:500 @ A4