
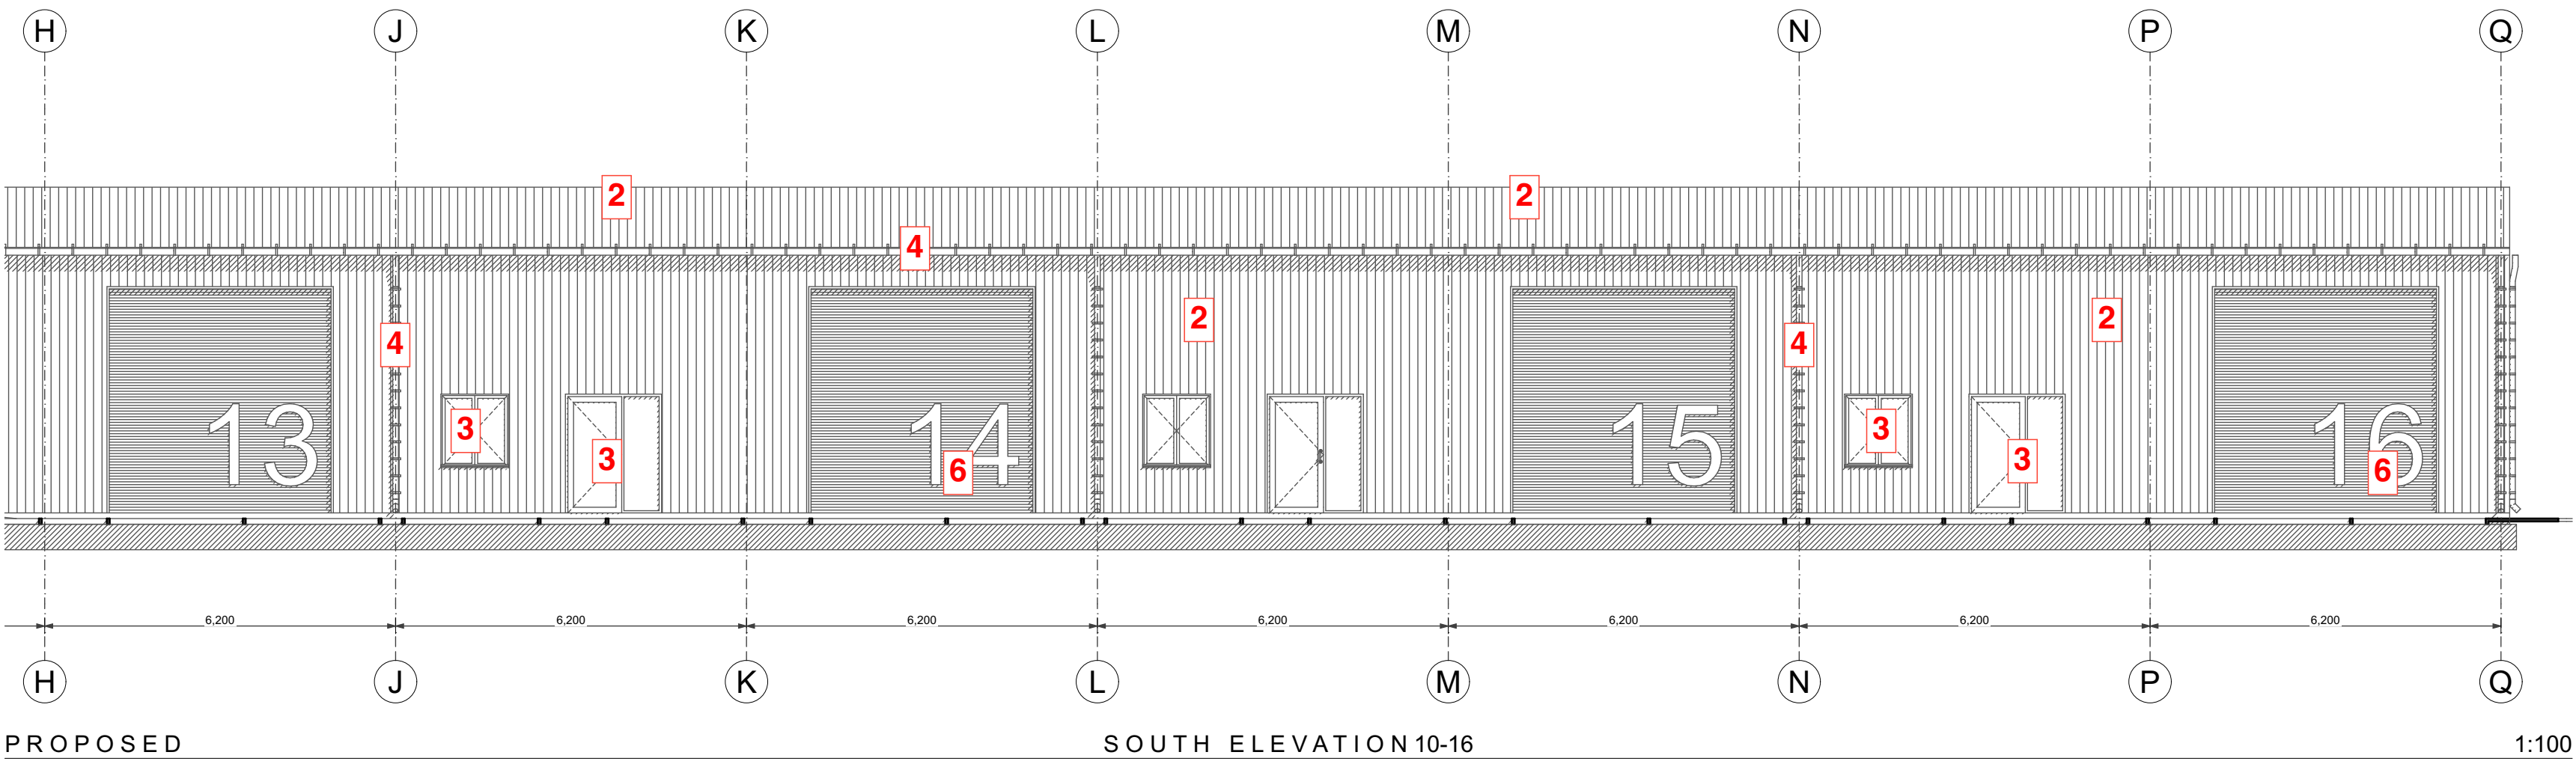
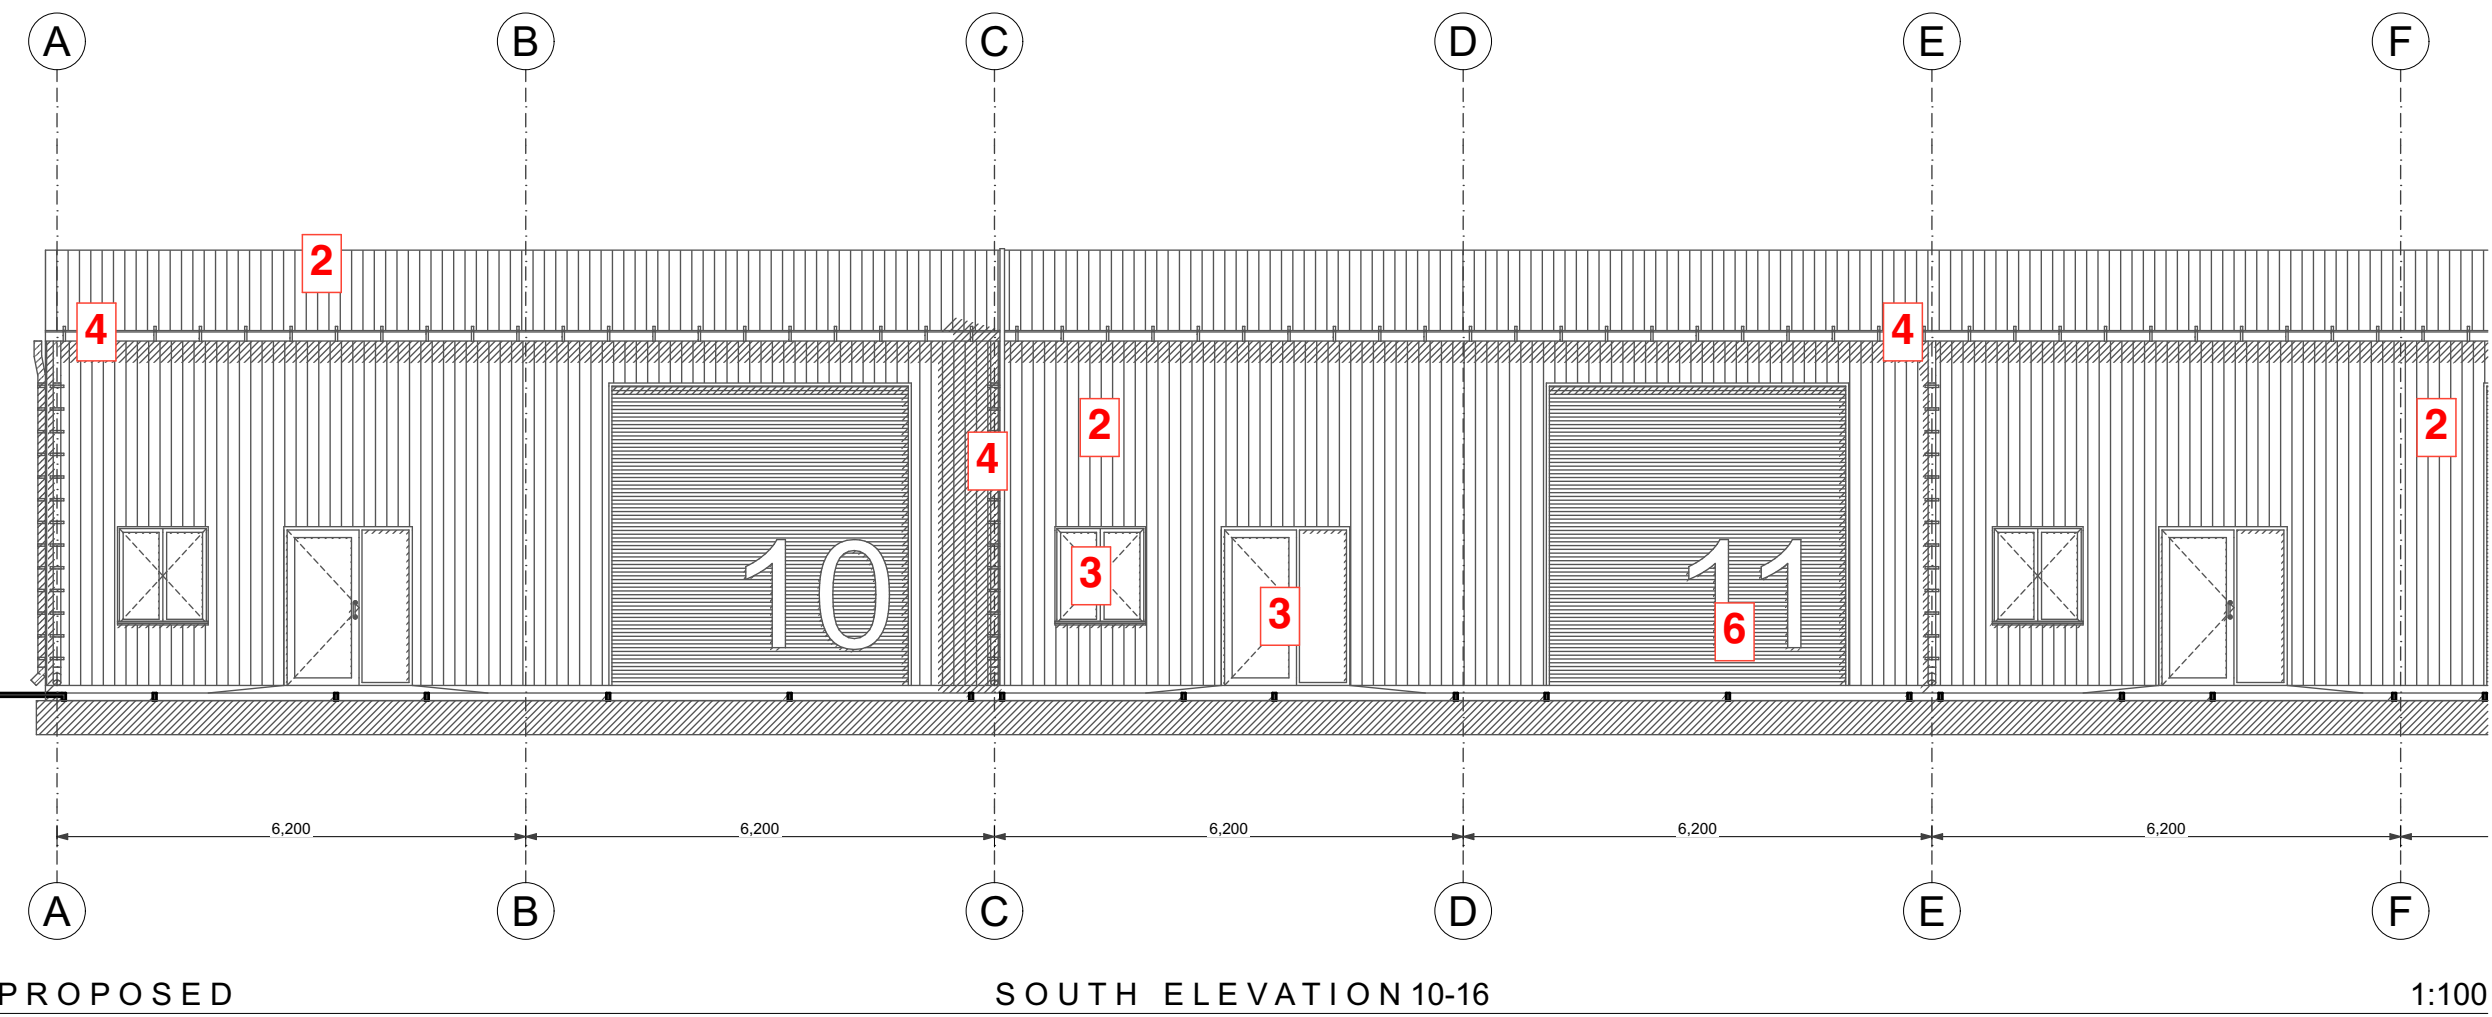
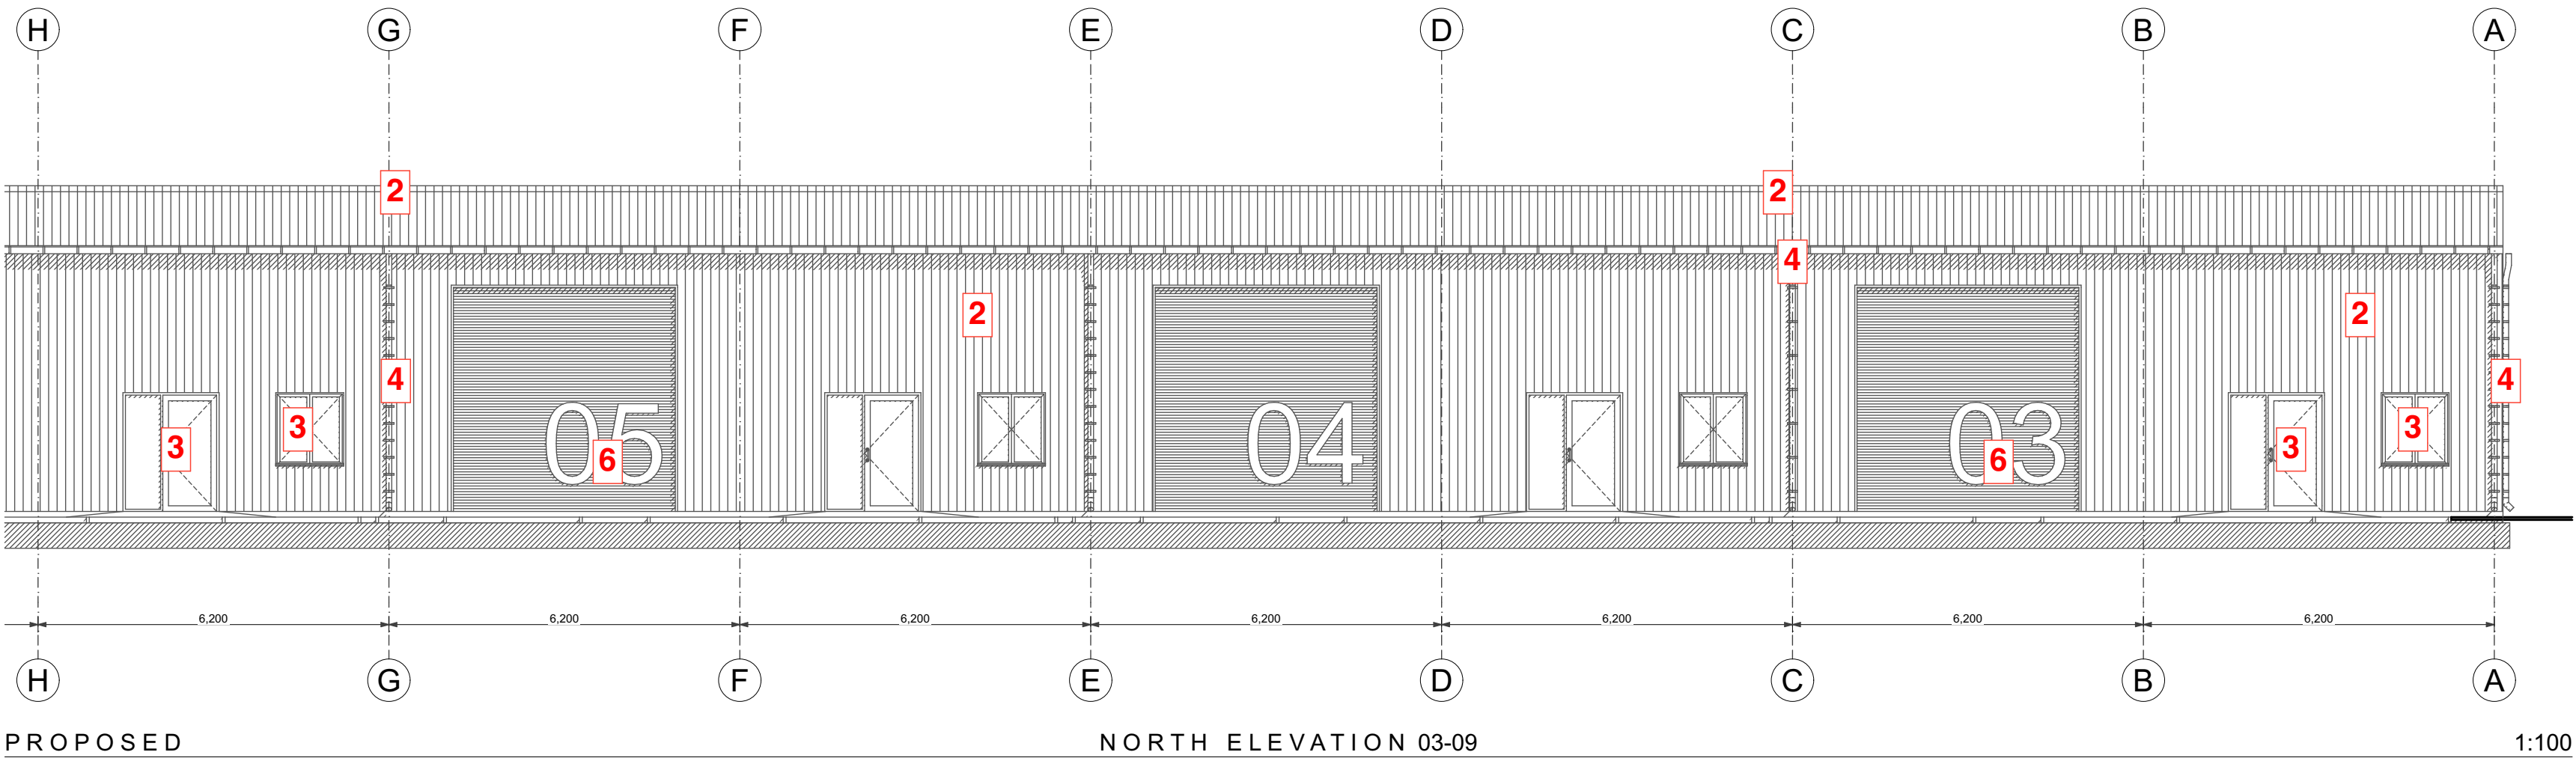


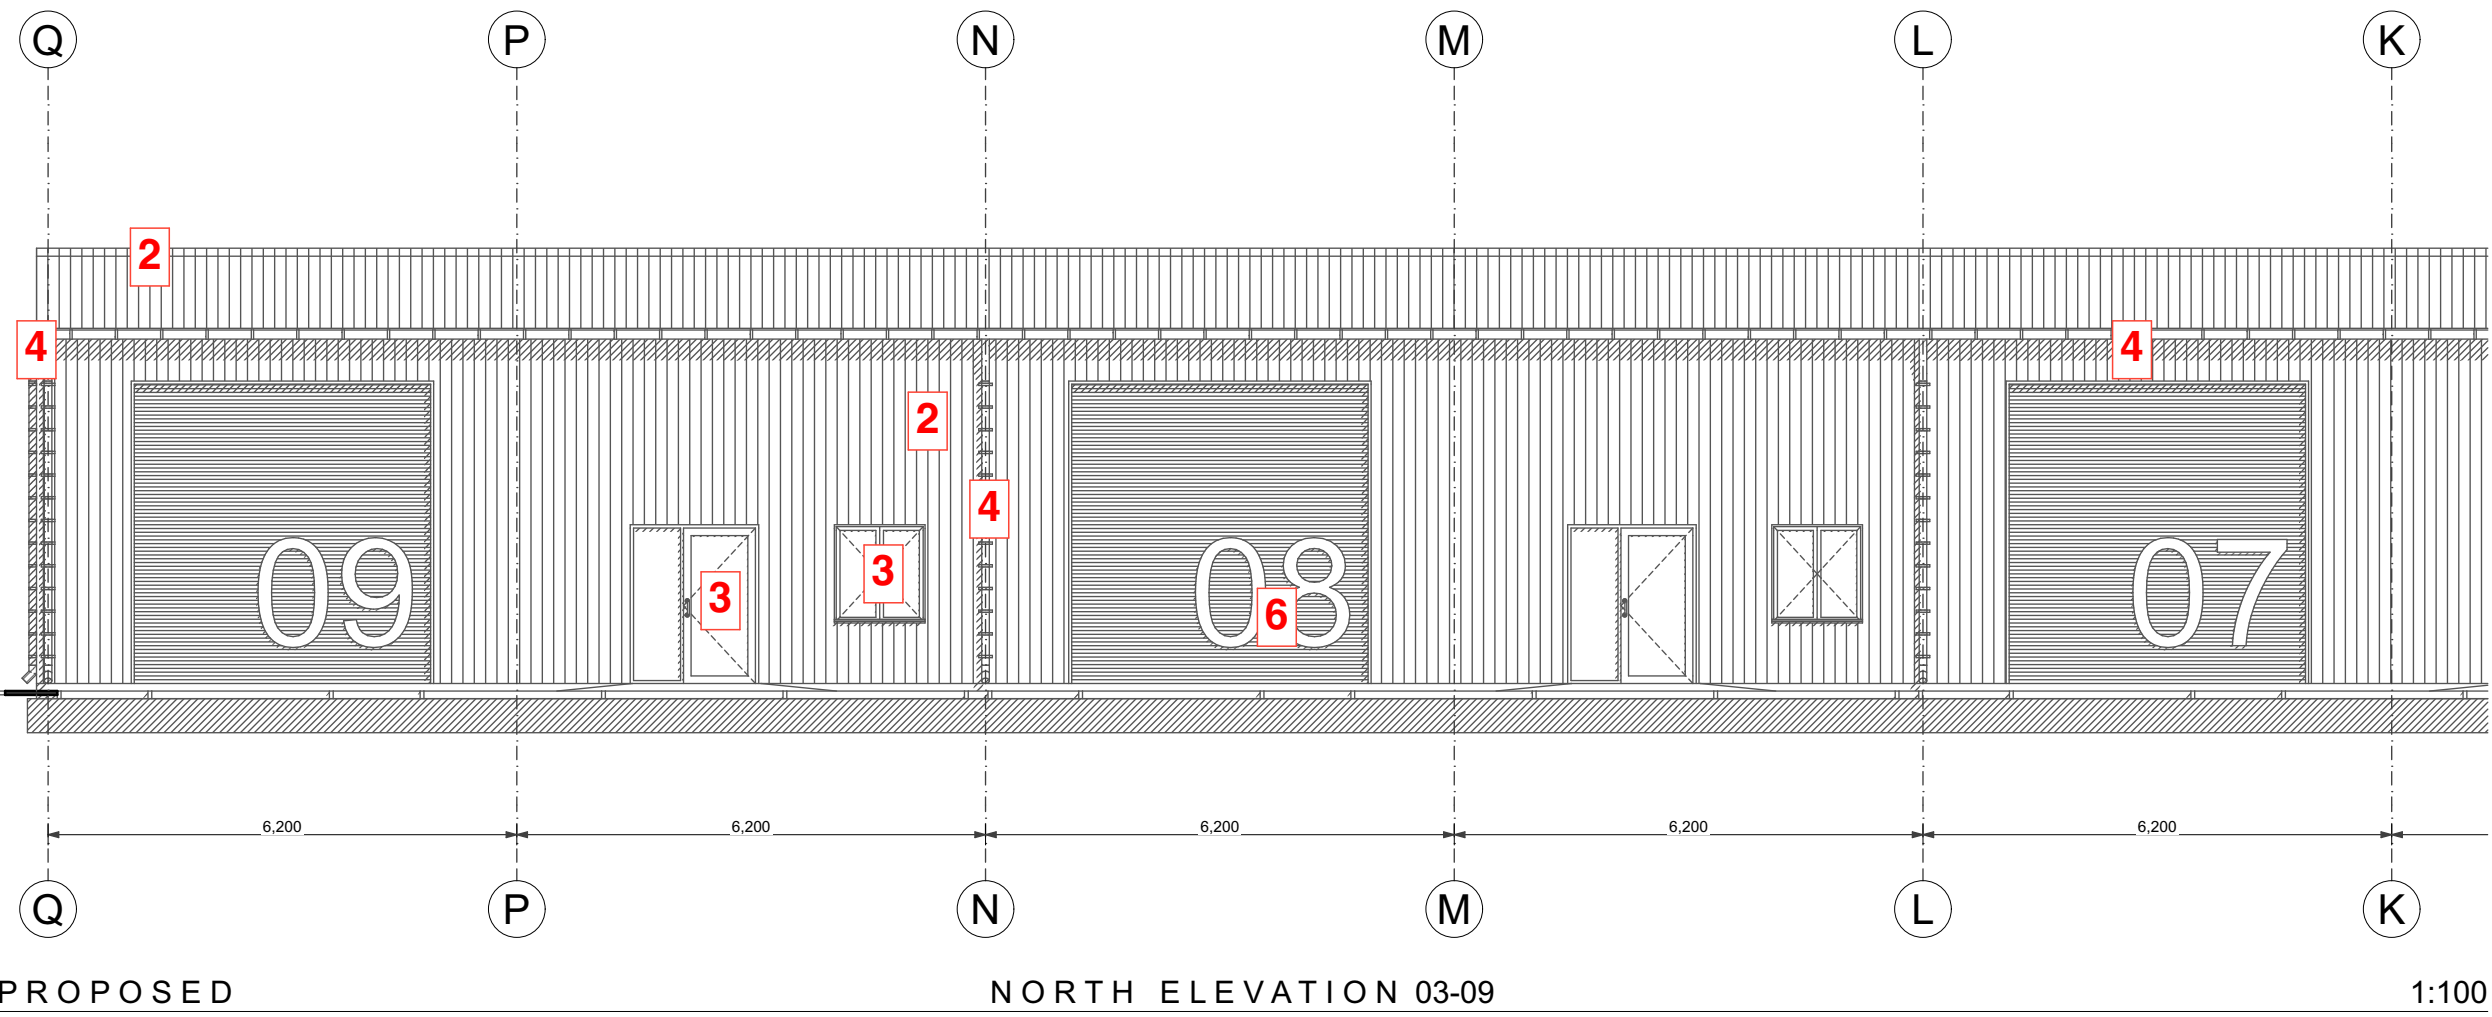

- 2. AS35 Composite Roof and wall Panel by STEADMANS ROOFING & CLADDING
- 3. Black uPVC Door and window
- 4. Black plastic RWP and rain water gutter
- 6. White number graphic