




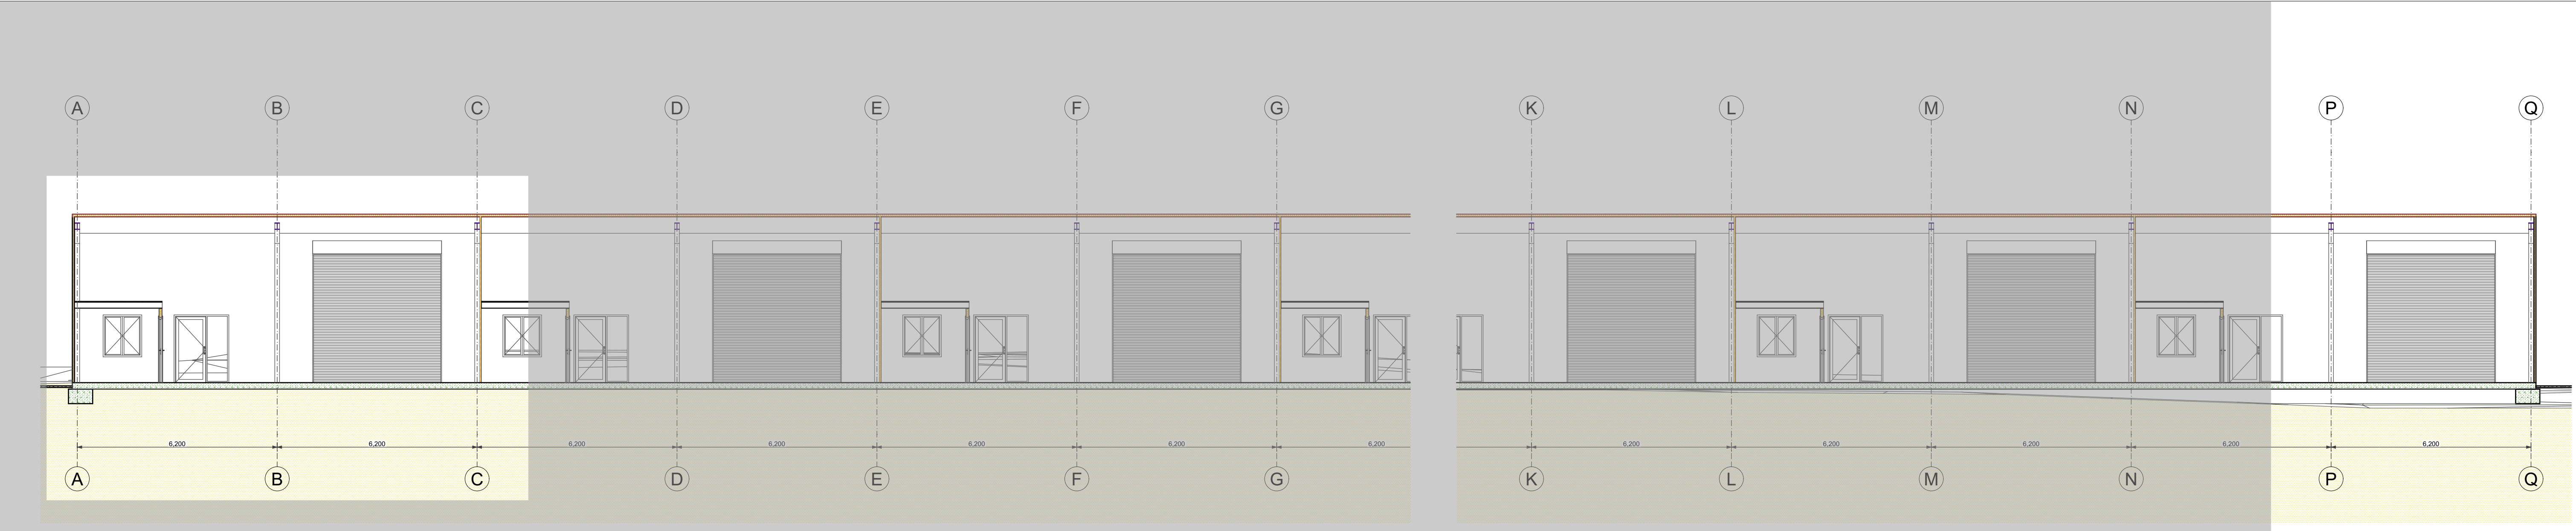

A A SECTION 1:100 A A SECTION 1:100

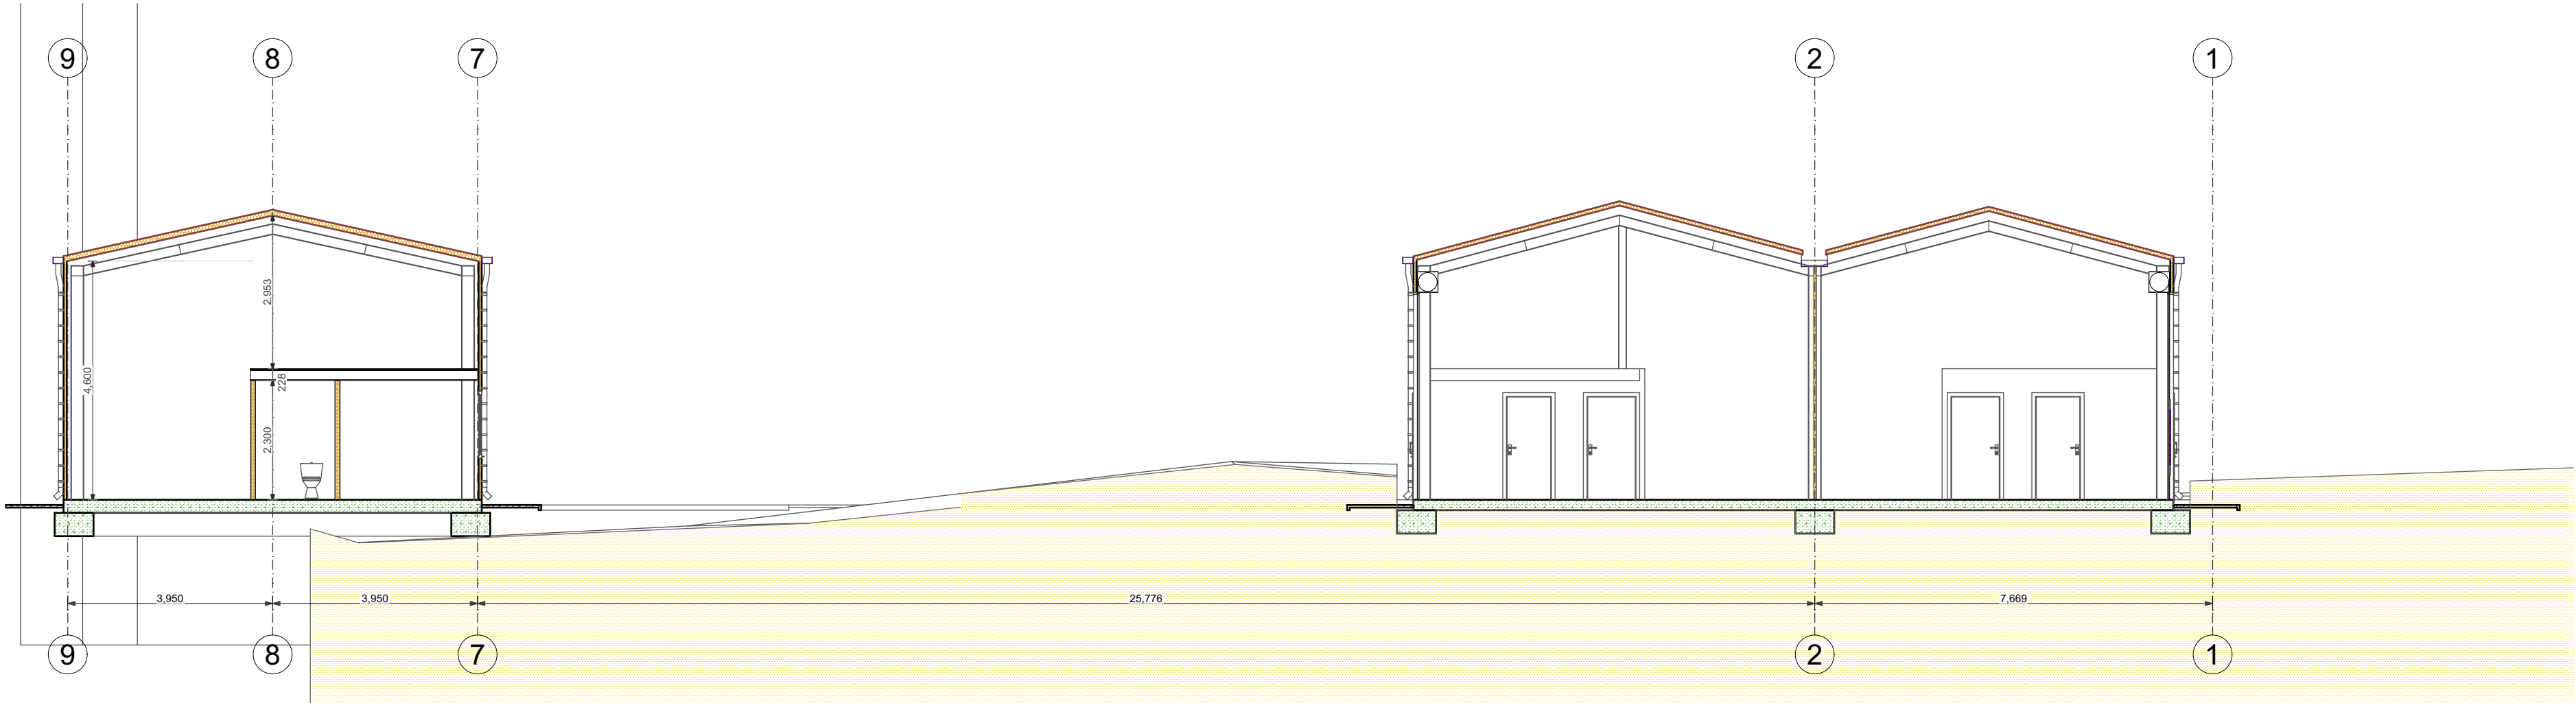

B B SITE SECTION 1:100

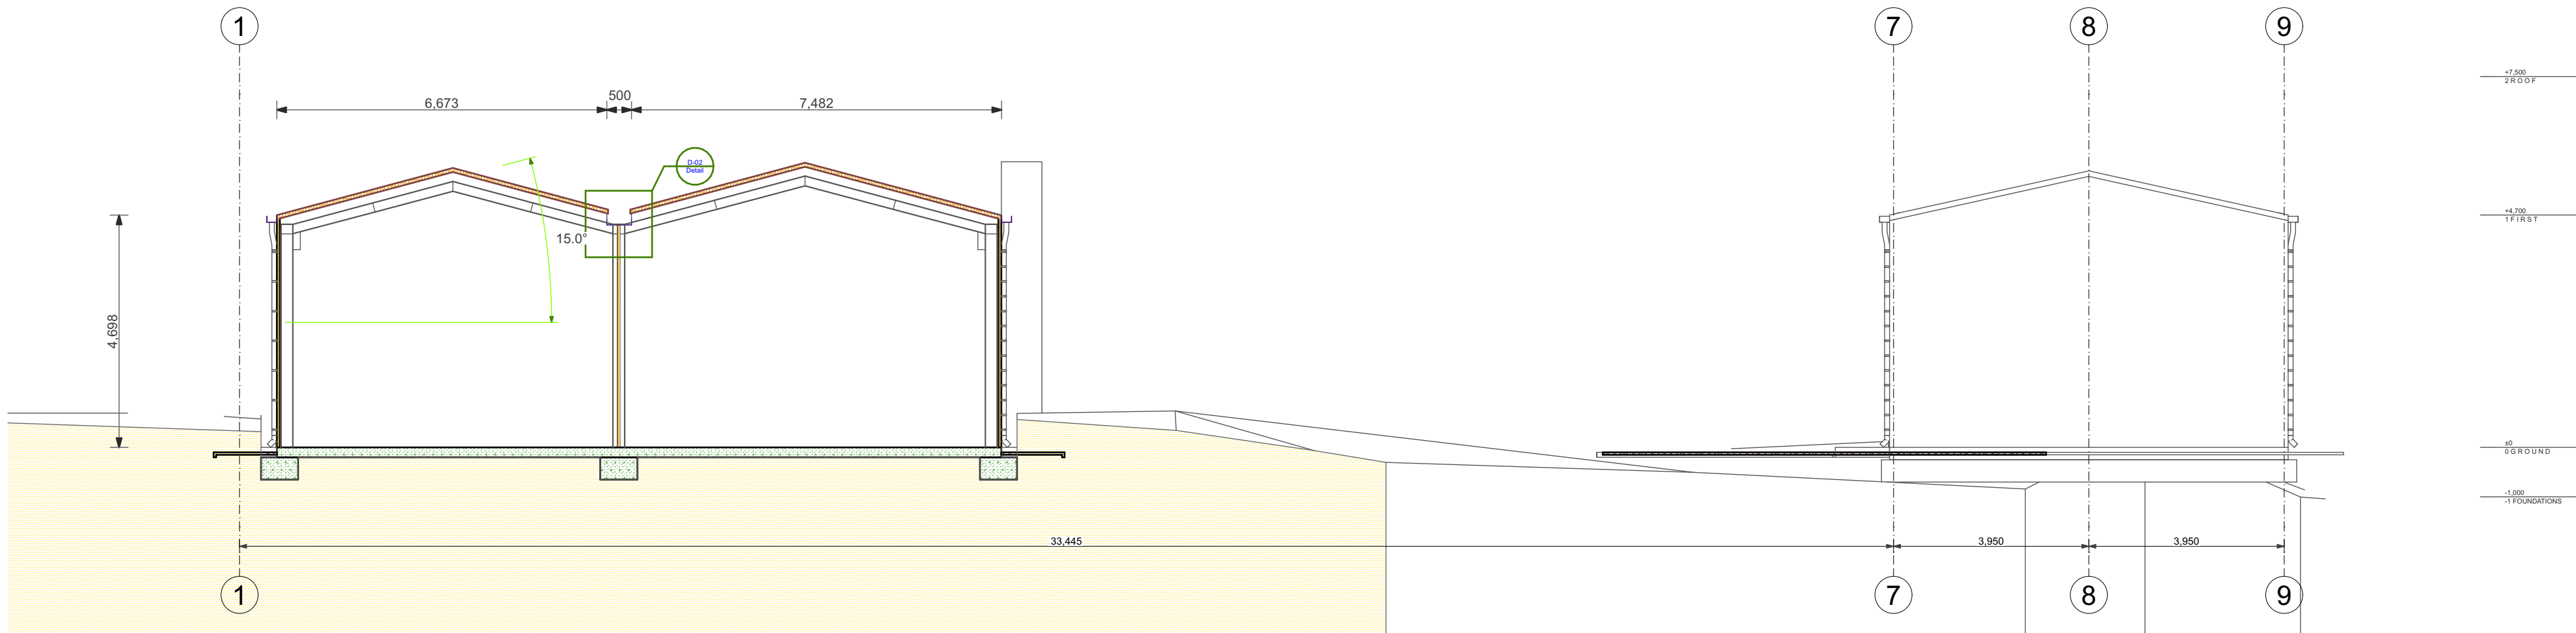

C C SECTION 1:100