



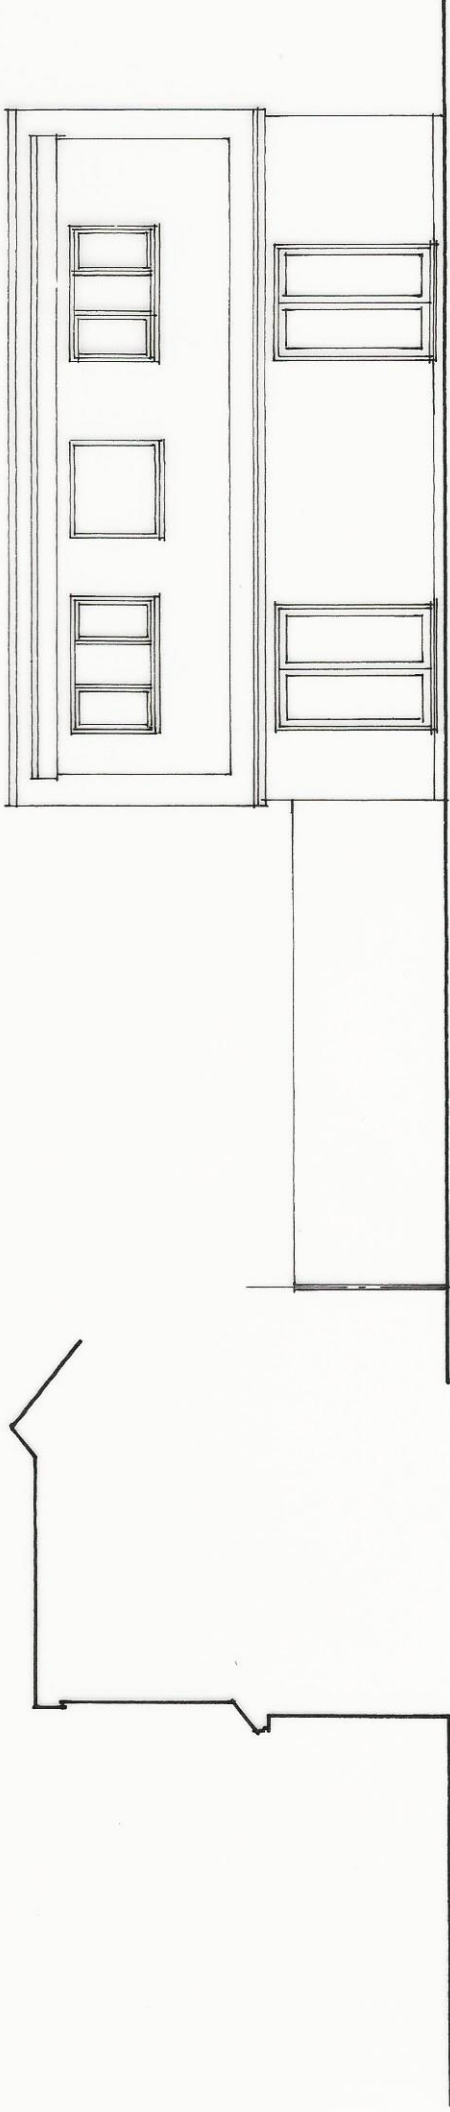


SIDE · SOUTH

REAR · WEST

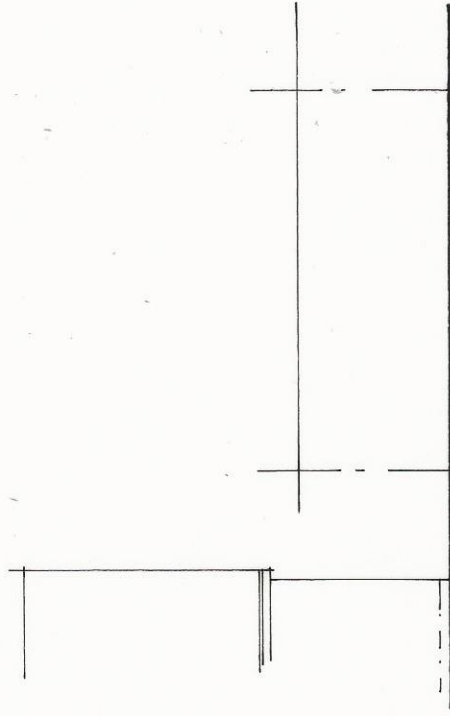

FRONT · EAST

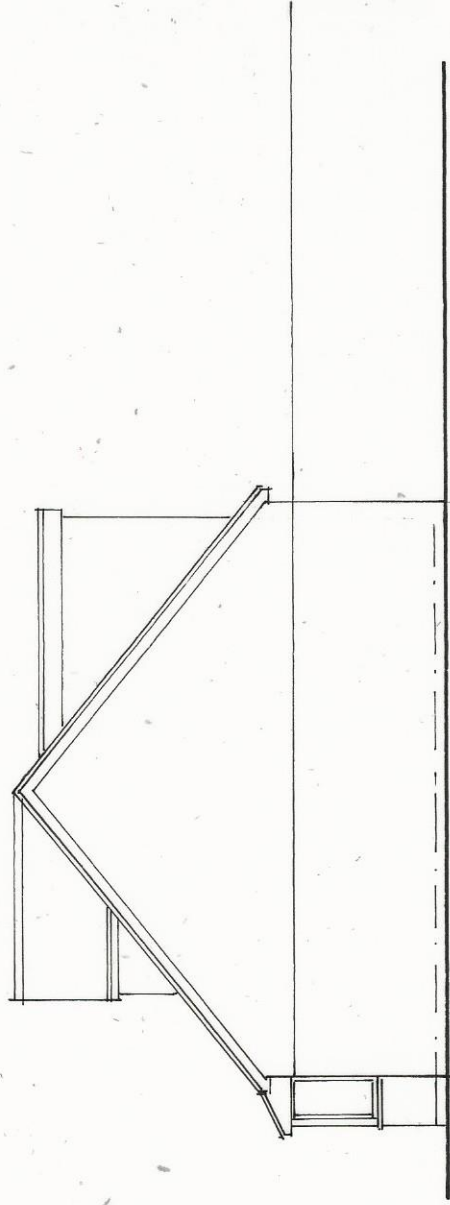

SIDE · NORTH

**Belmont Designs Practice
Limited**

37 Ashenground Road
Haywards Heath
West Sussex
RH16 4PS
email:james.belmontdesigns
@btconnect.com

Architectural Practice

Client
Mr & Mrs M Lambert
Site
10 Lowlands Road
Burgess Hill
RH15 8AE

Date May 2021
Scale 1:100
Drawn JTM
Drawing No

B.025.21.02

Project
Proposed single storey
side and rear extension

Existing elevations

scale bar 1:100

