



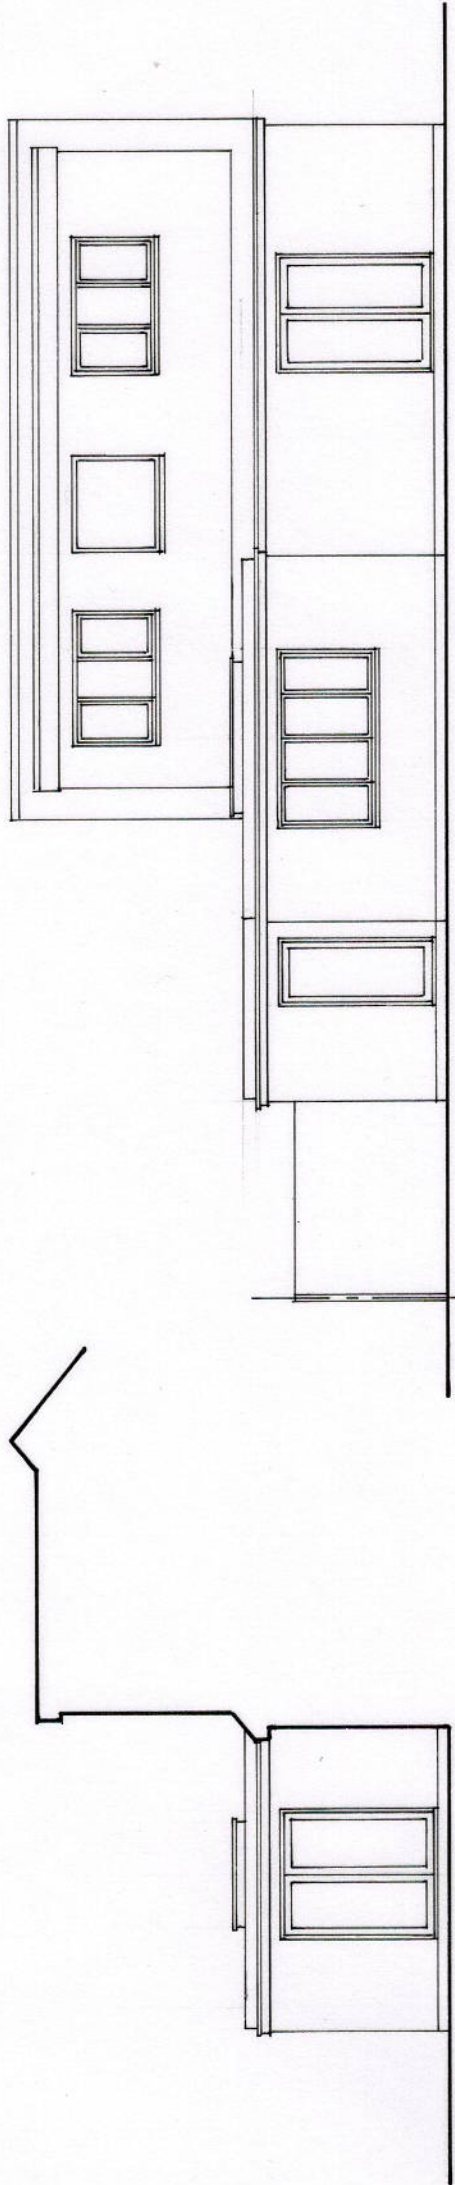


SIDE · SOUTH

REAR · WEST

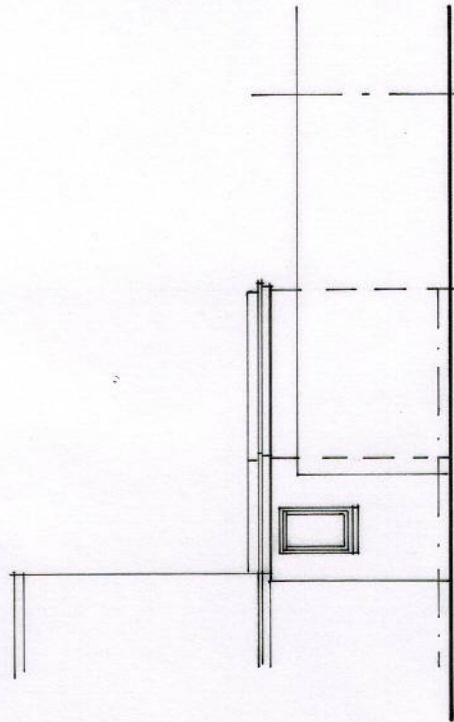

FRONT · EAST

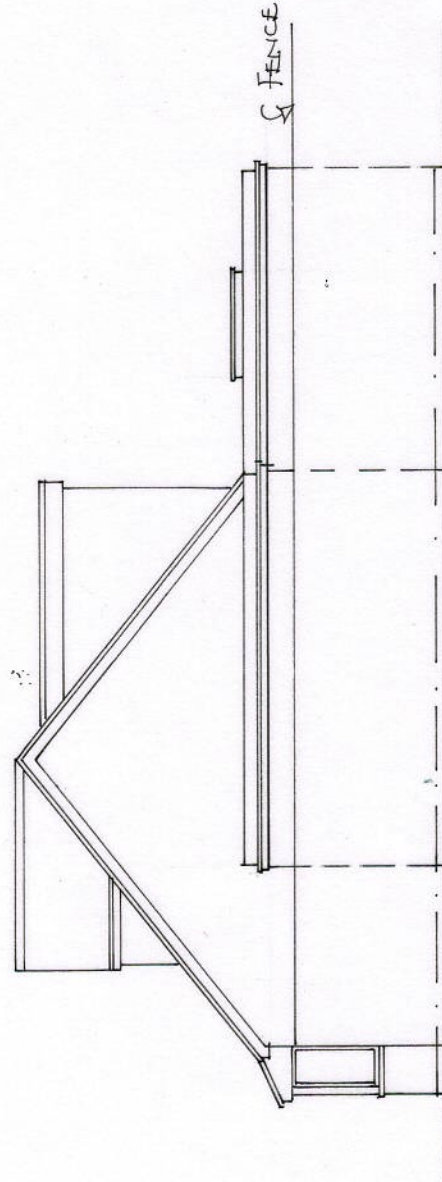

SIDE · NORTH

Belmont Designs Practice Limited

37 Ashenground Road
Haywards Heath
West Sussex
RH16 4PS

email:james@belmont-designs.co.uk

Architectural Practice

Client
Mr & Mrs M Lambert

Site
10 Lowlands Road
Burgess Hill
RH15 8AE

Project
Proposed single storey
Side and rear extension

Proposed Elevations

Date Nov 2025
Scale 1:100 @ A3
Drawn JTM
Drawing No

B.025.21.04 A

copyright and all
dimensions to be
checked prior to
commencement

scale bar 1:100

