


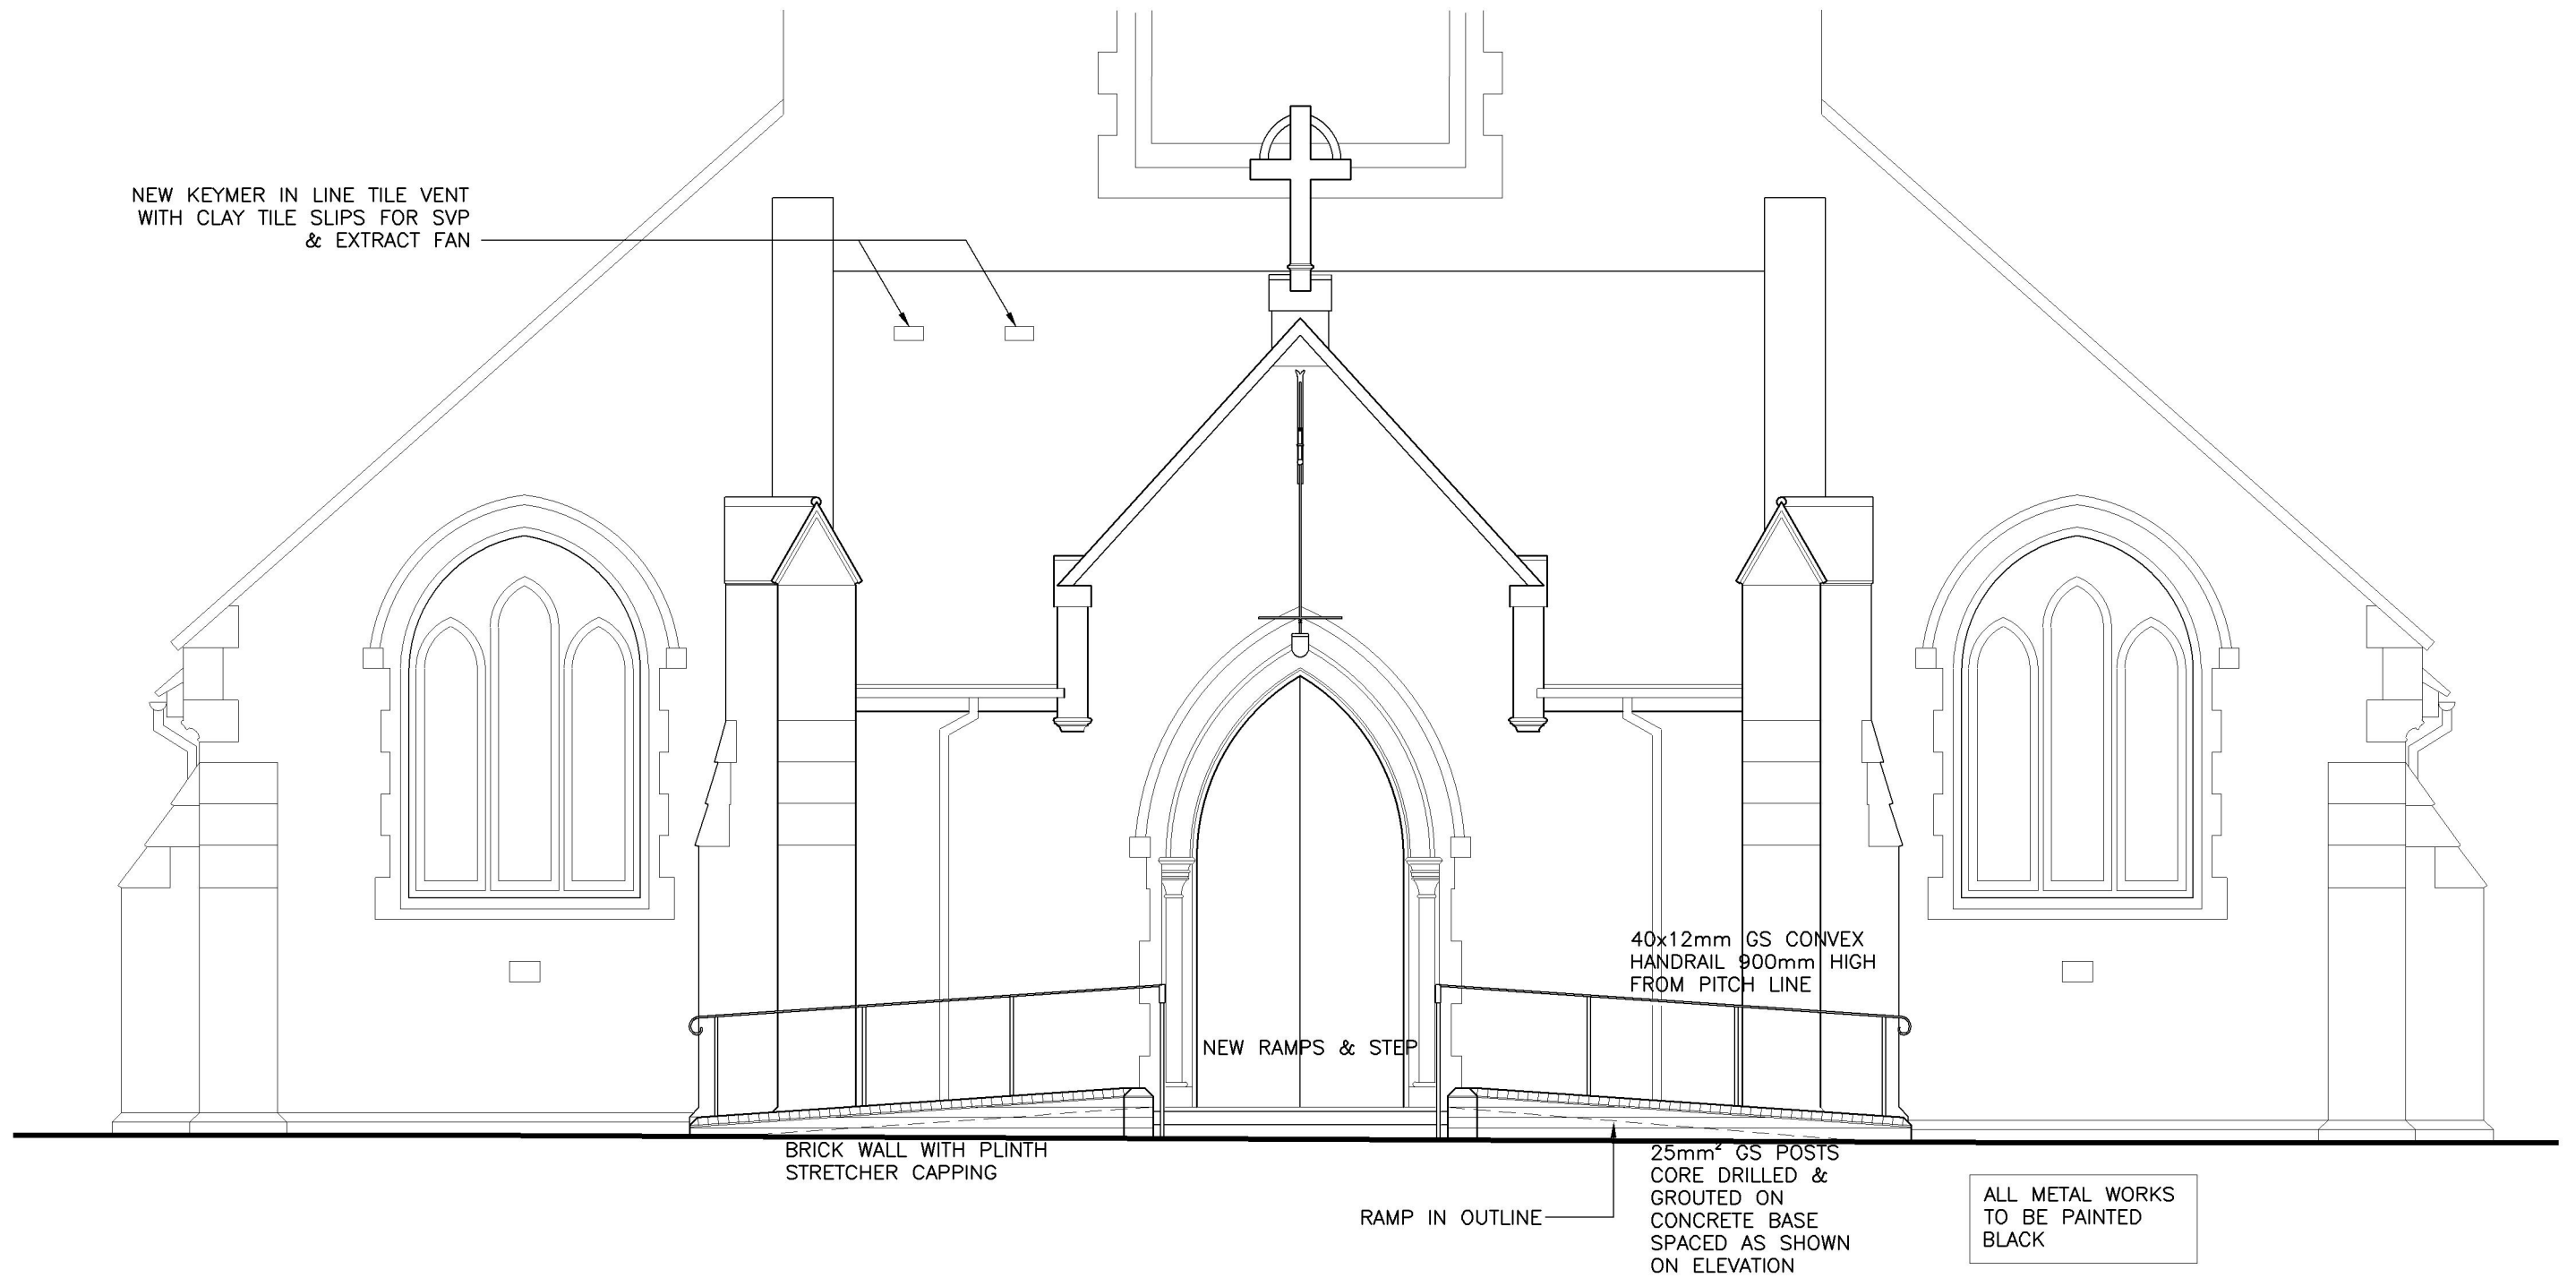

Part west elevation 1:50

