

Mid Sussex Design

Architectural & Engineering Services

1st Floor

19

1

- DESIGN
- PLANNING
- BUILDING REGULATIONS
- CONSTRUCTION

Notes


Do not scale, use figured dimensions only.

All dimensions to be verified on site prior to the commencement of any work or the production of any shop drawing. All discrepancies to be reported to the designer.

This drawing is to be read in conjunction with all related designer's and Engineer's drawings and any other relevant information. It is the contractors responsibility to ensure that all works are in compliance with Building Regulations, British Standards and Codes of Practice.

This drawing is copyright of Mid Sussex Design. It must not be reproduced without written consent.

rev:	
client:	Nick Gregg
project:	67 Savill Road, Lindfield
drawing:	141/04
date:	13 March 2025
scale:	1:50 @ A3
title:	ground floor - proposed
drawn by:	SAF

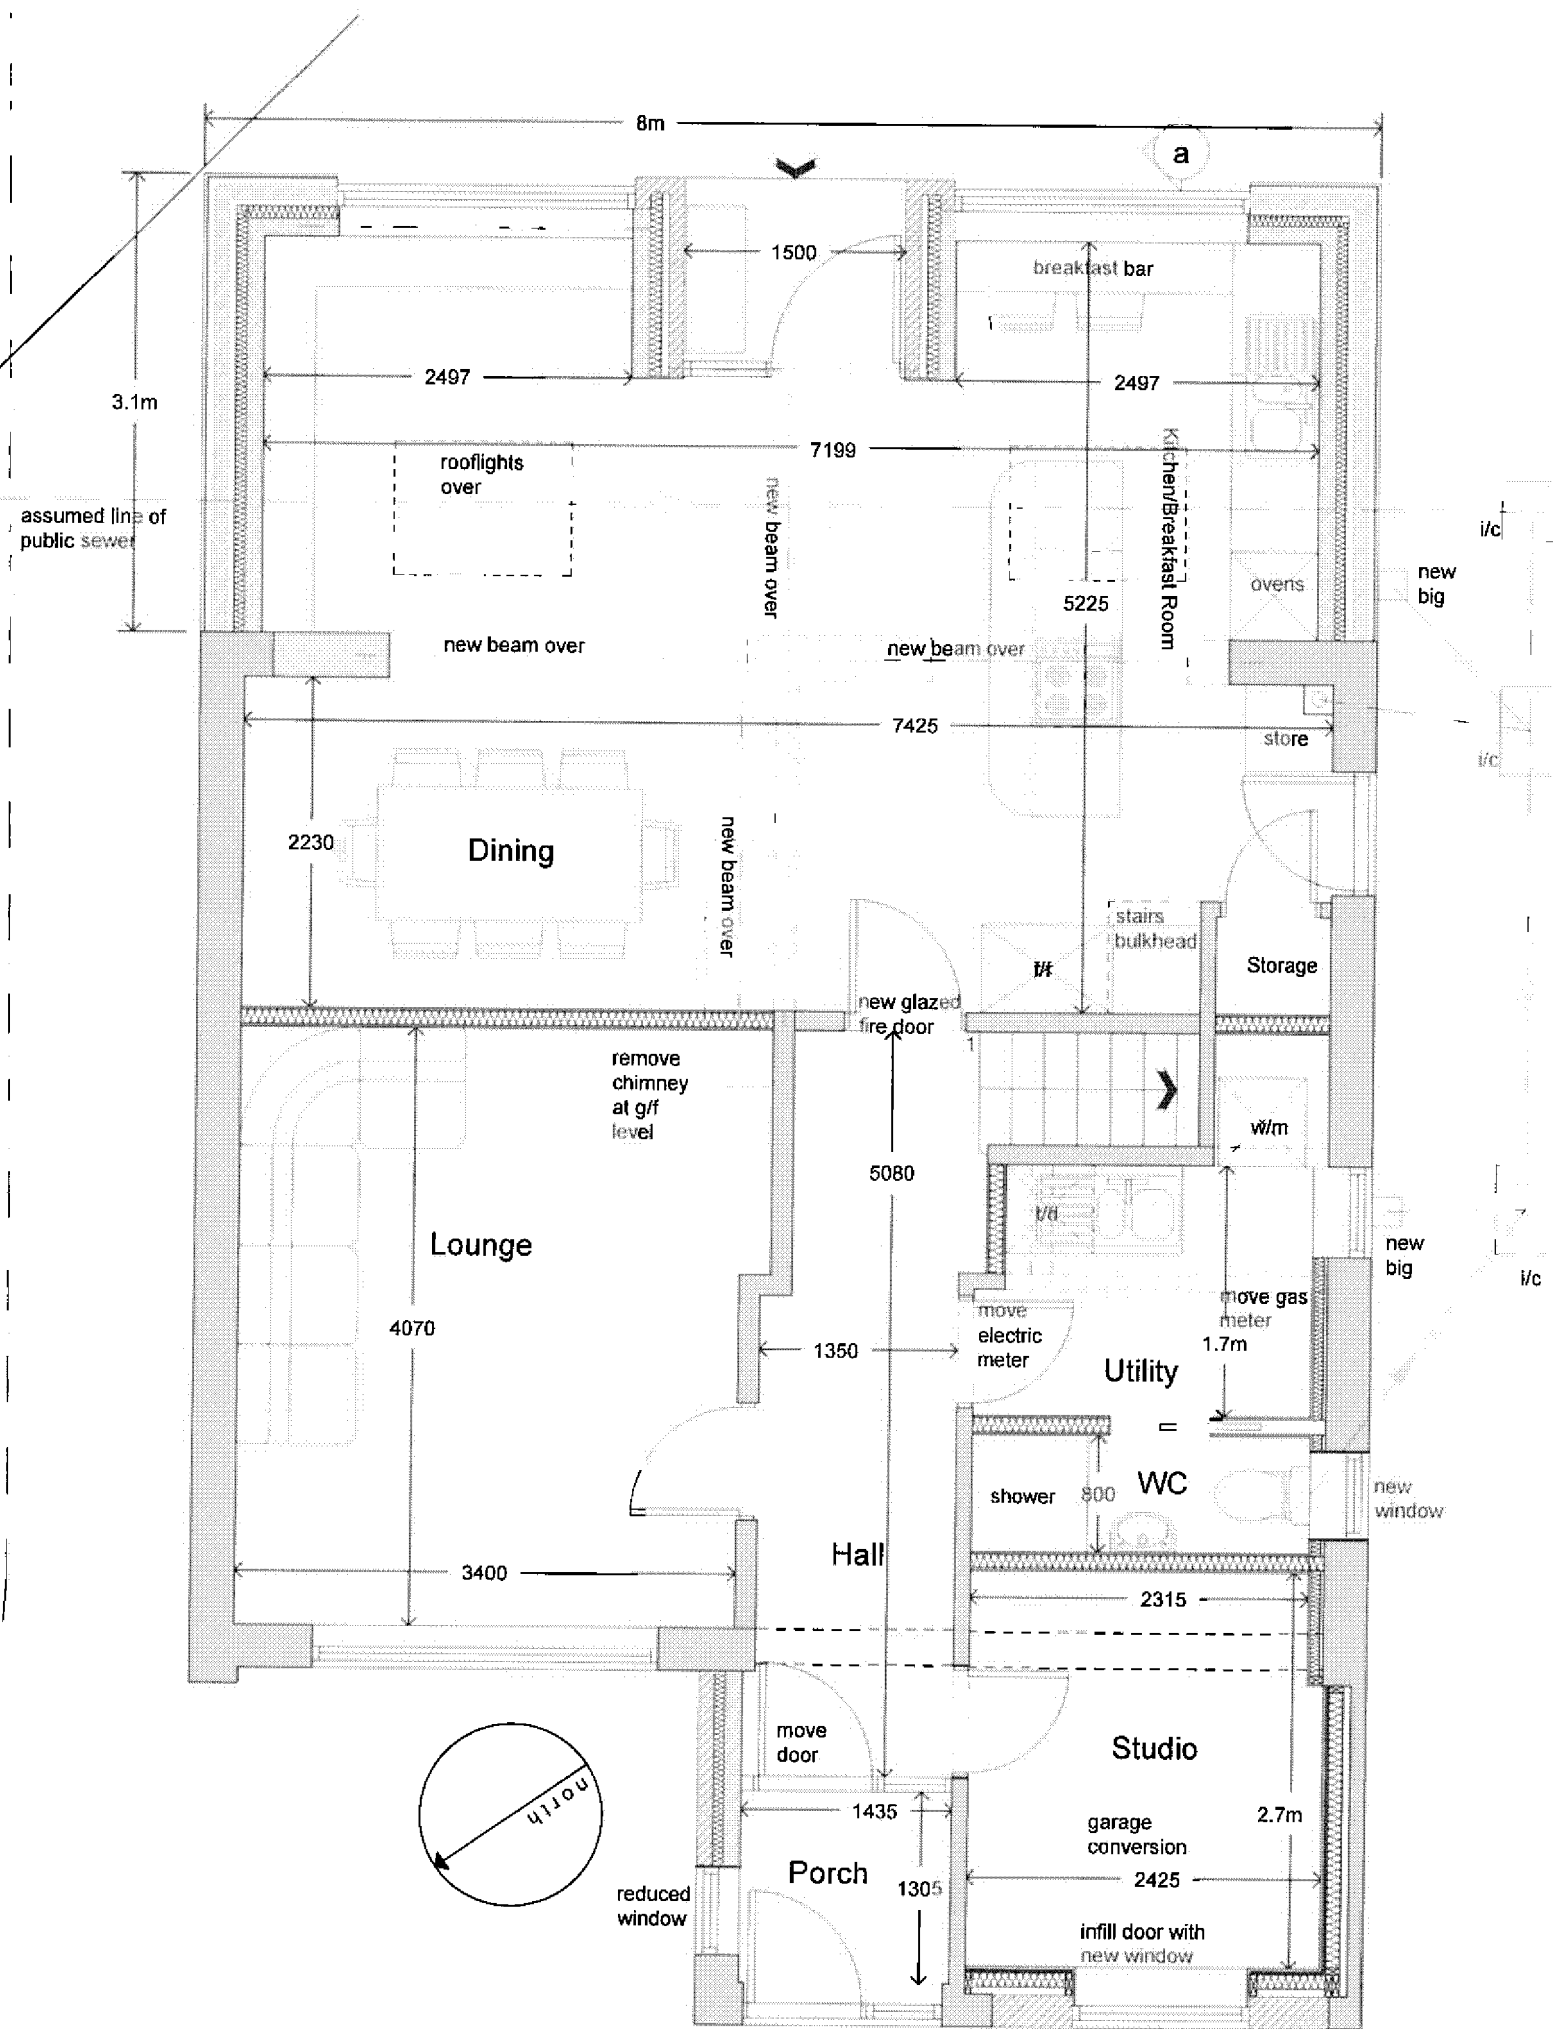

GROUND FLOOR