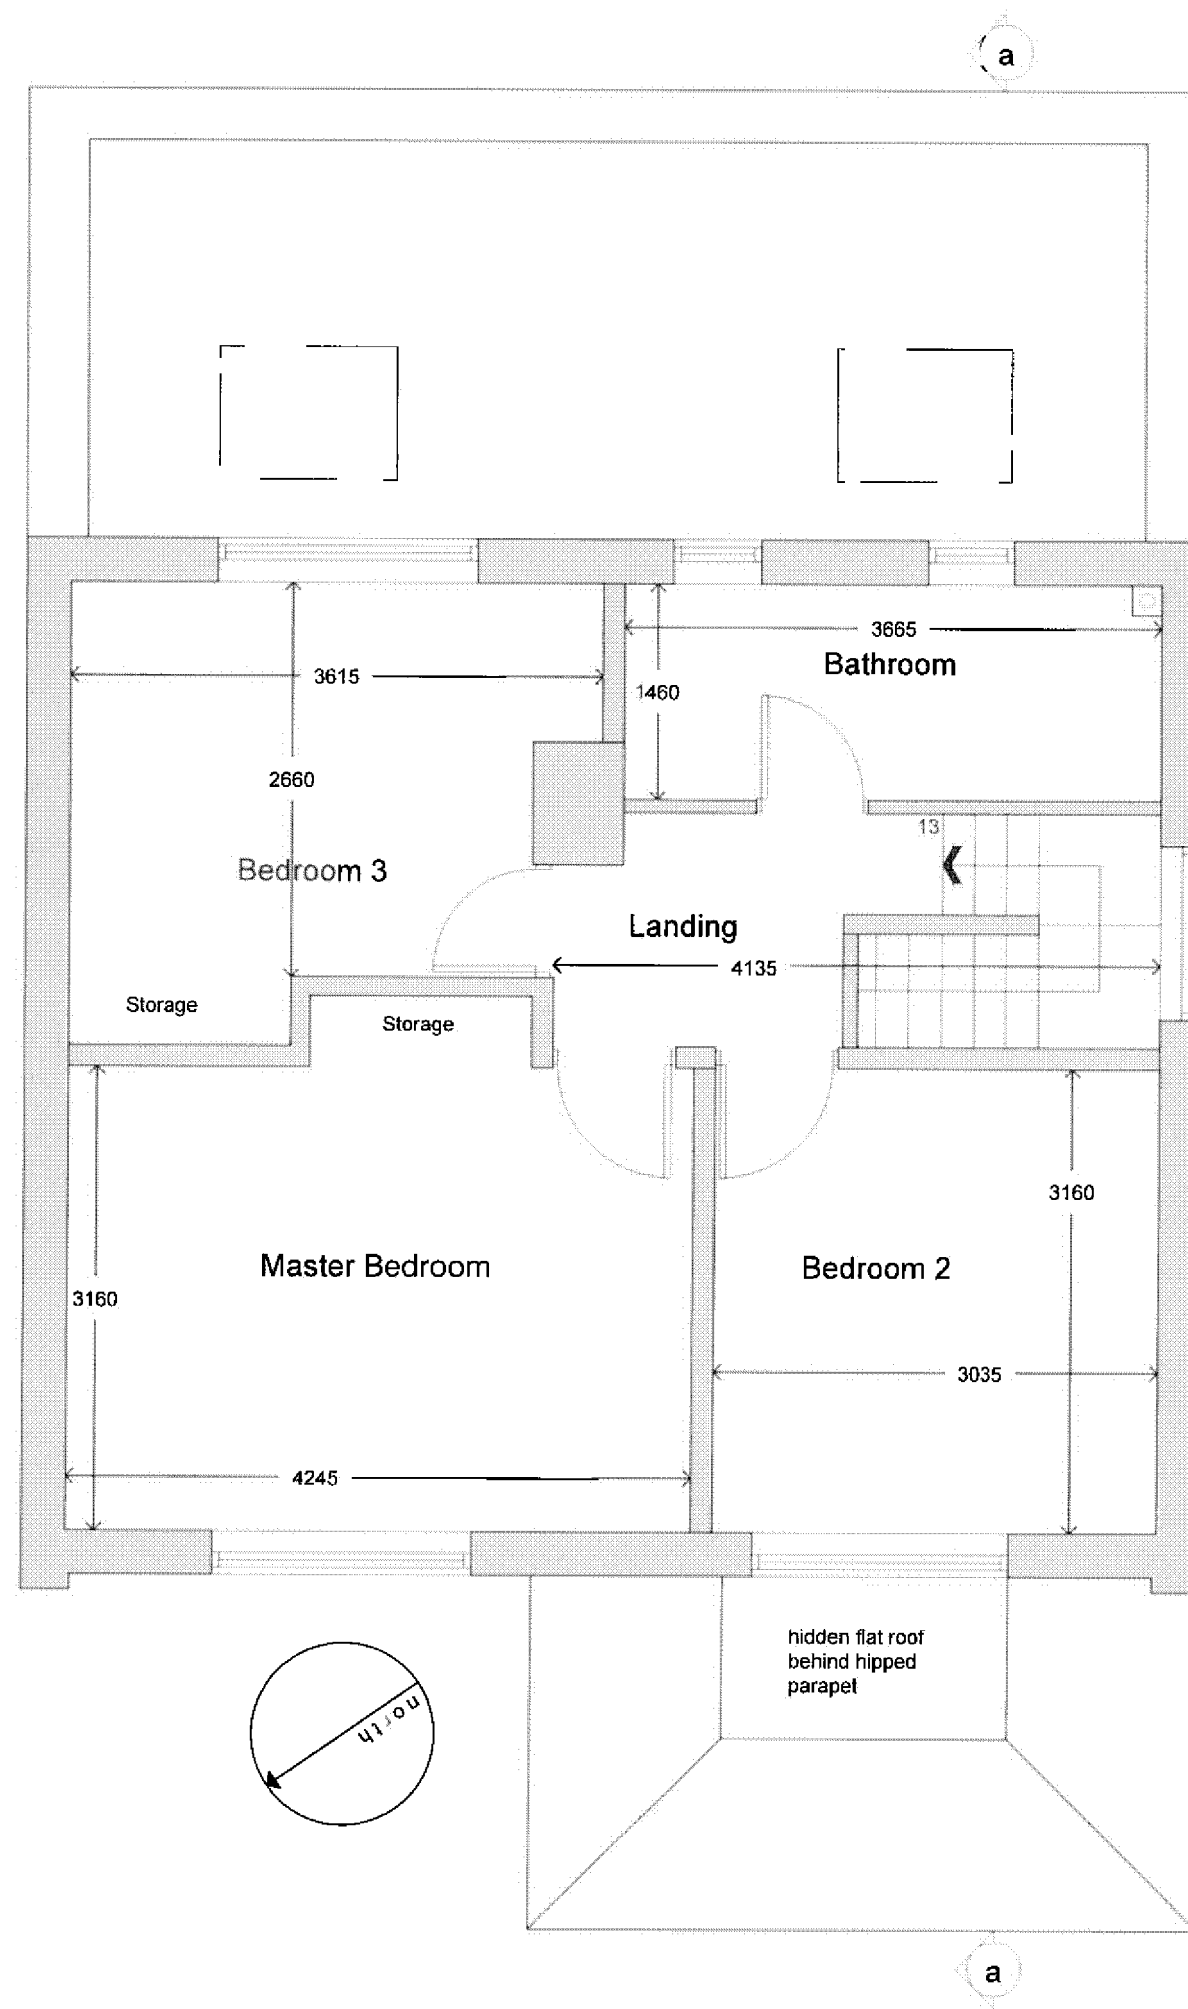


Mid Sussex Design

Architectural & Engineering Services

info@mid-sussex-design.co.uk

01323 810000

Unit 10, The Old Mill, 100 High Street, Brighton, BN1 1AB

- DESIGN
- PLANNING
- BUILDING REGULATIONS
- CONSTRUCTION

Notes

Do not scale, use figured dimensions only.

All dimensions to be verified on site prior to the commencement of any work or the production of any shop drawing. All discrepancies to be reported to the designer.

This drawing is to be read in conjunction with all related designer's and Engineer's drawings and any other relevant information. It is the contractors responsibility to ensure that all works are in compliance with Building Regulations, British Standards and Codes of Practice.

This drawing is copyright of Mid Sussex Design. It must not be reproduced without written consent.

rev:	
client:	Nick Gregg
project:	67 Savill Road, Lindfield
drawing:	141/05
date:	13 March 2025
scale:	1:50 @ A3
title:	first floor - proposed
drawn by:	SAF

FIRST FLOOR