


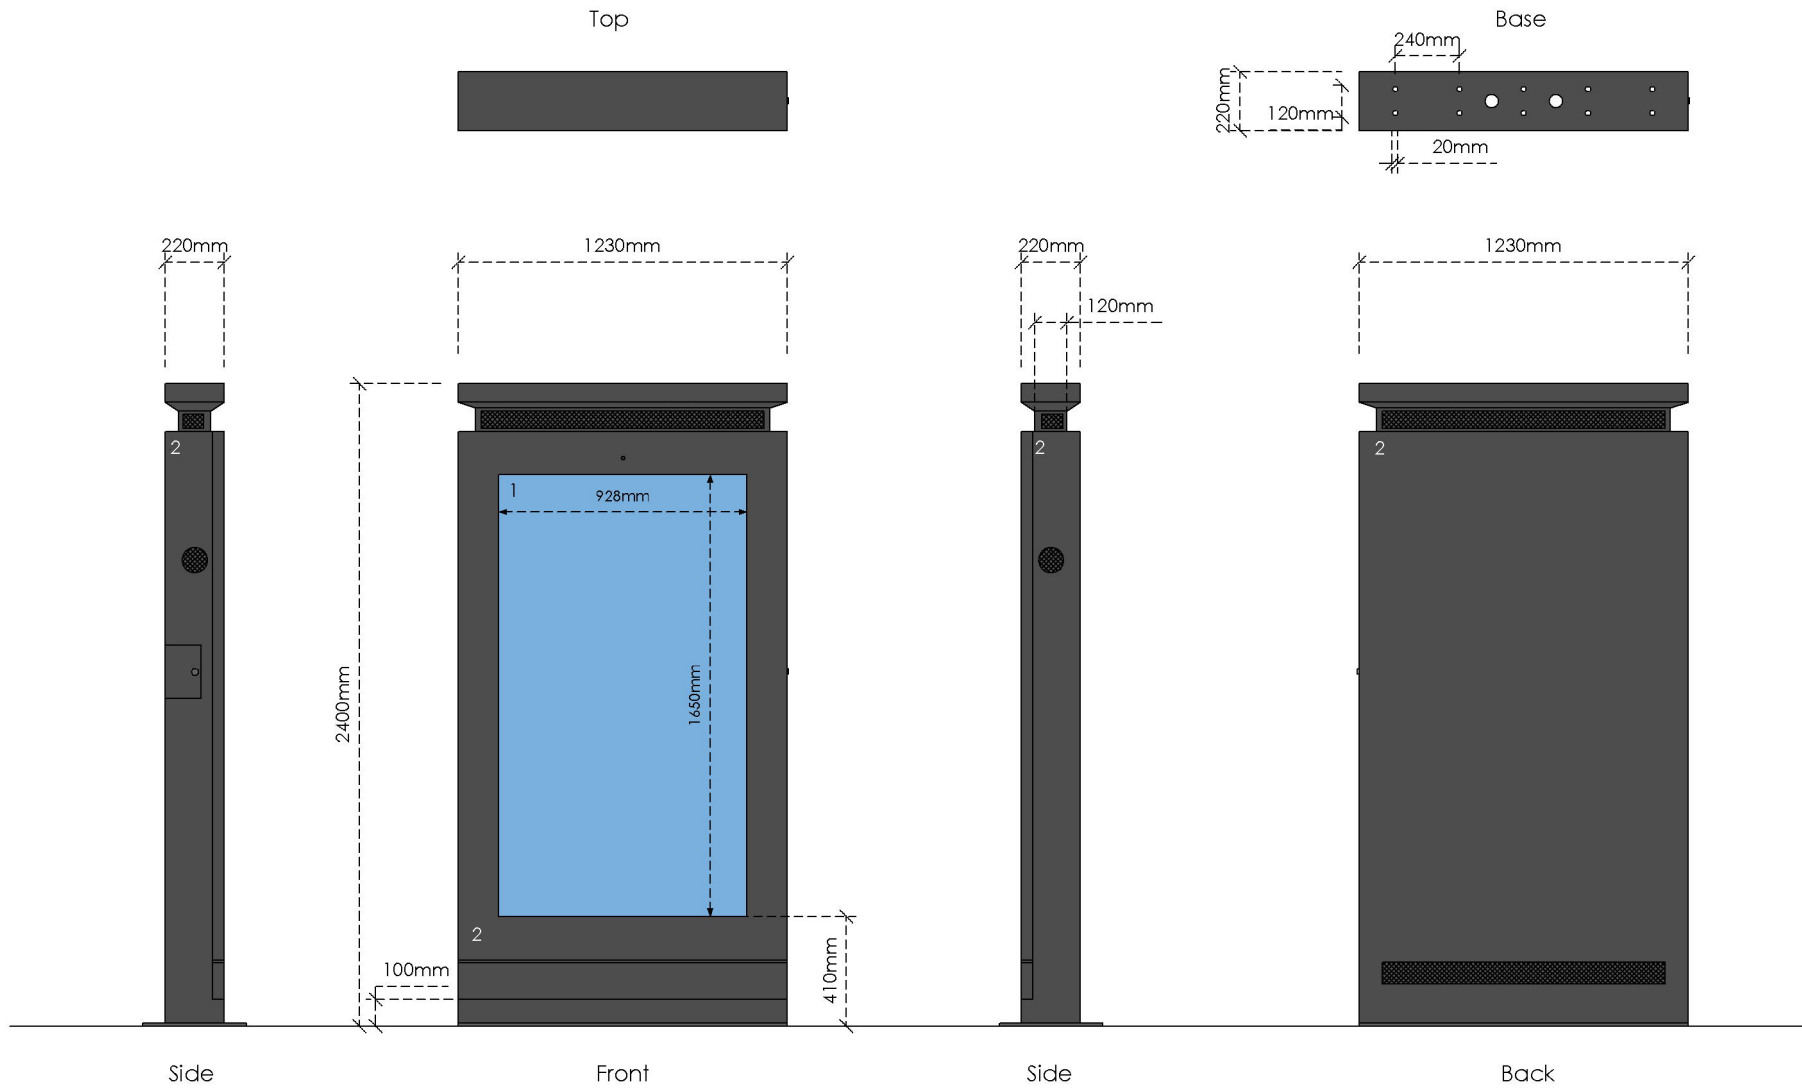

Title
Specification

Address
Brighton Road, Haywards Heath, RH17 6BL

Client

Job No.
25551
FS018

Issued
09/07/25

Scale
1:20 @ A3

Key

1. Digital Display
2. Zinc Powder and Fine Grain Powder Coated Galvanized Steel in Black (RAL 9005)

All information is to be checked on site for accuracy and fit. Only drawings with WD status with the most recent revision are to be used for construction.

